



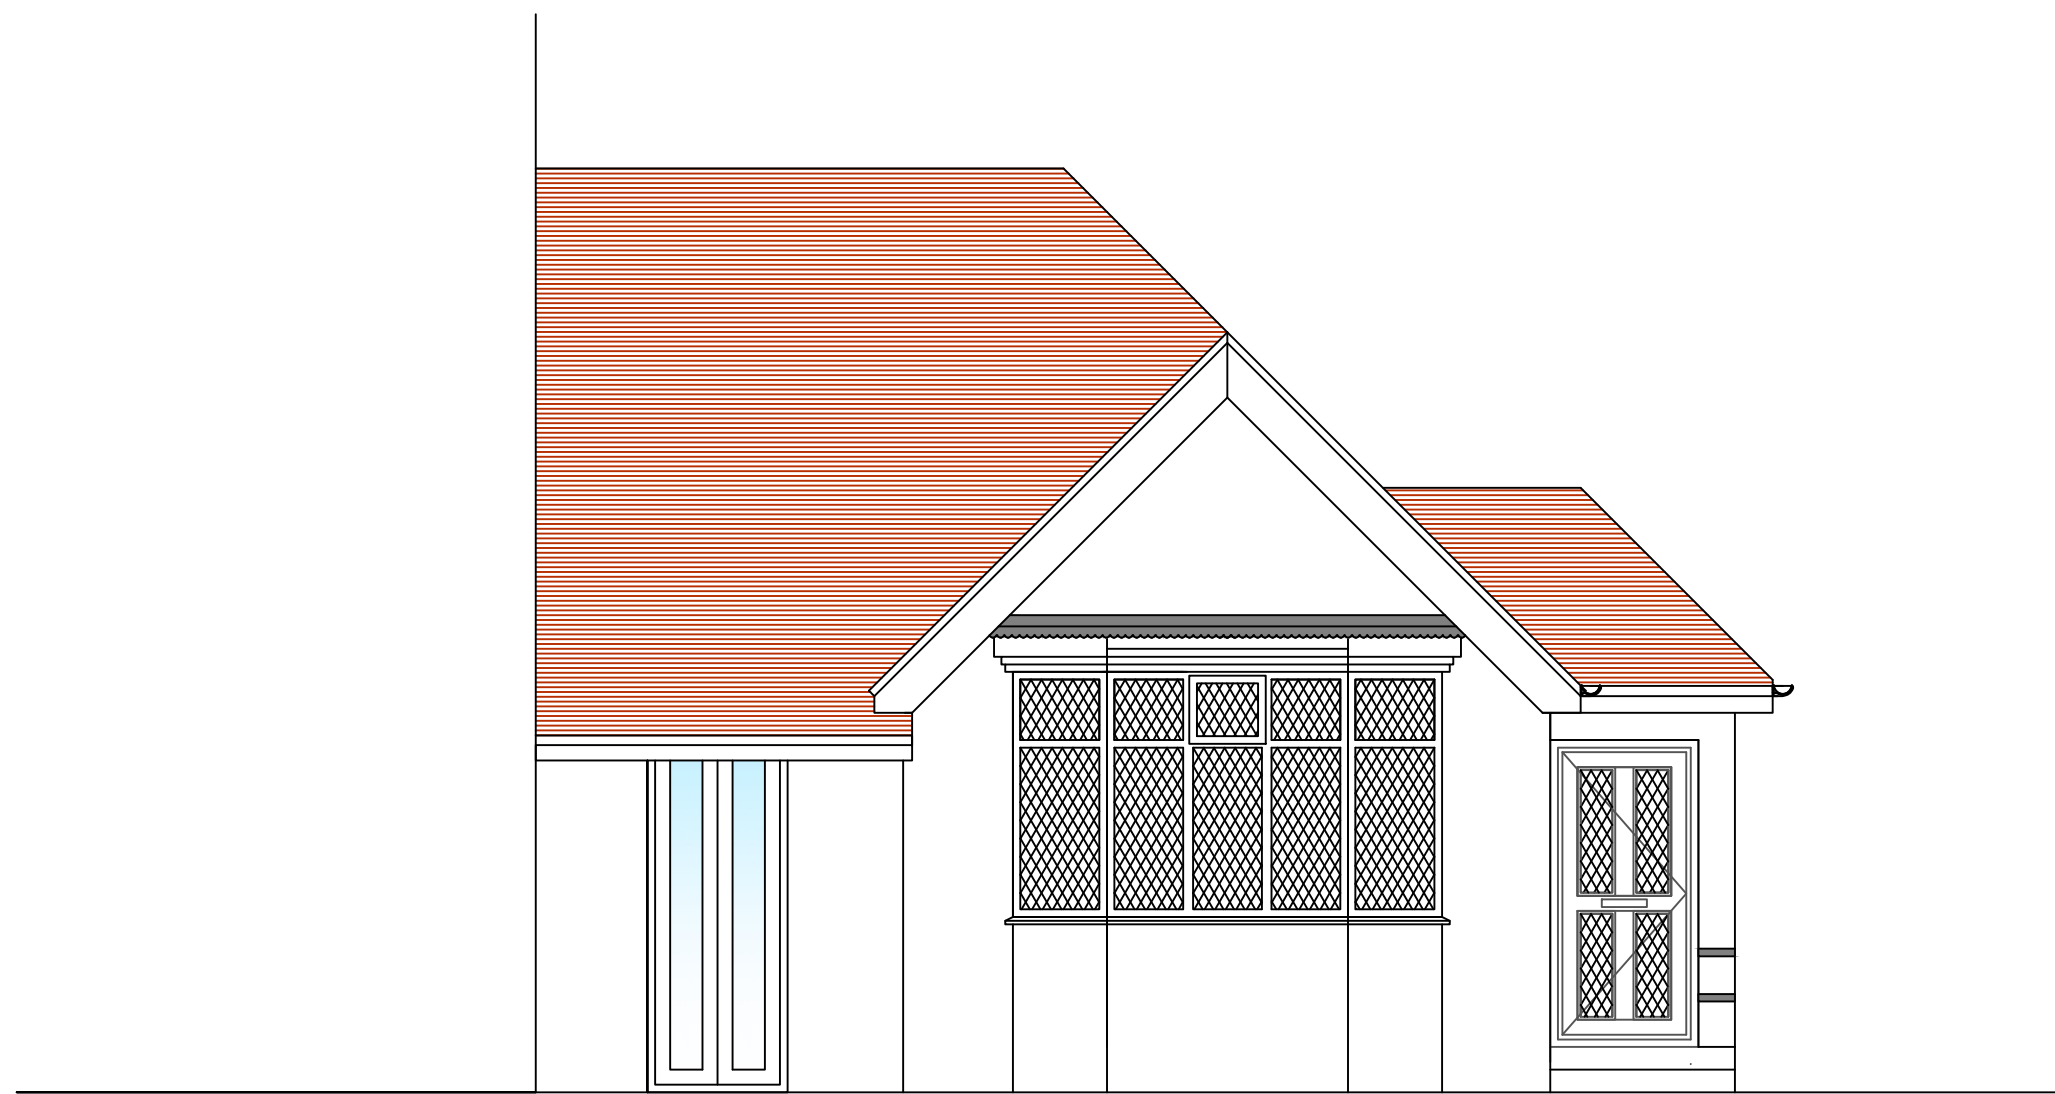


Front Elevation 1:50



Rear Elevation 1:50

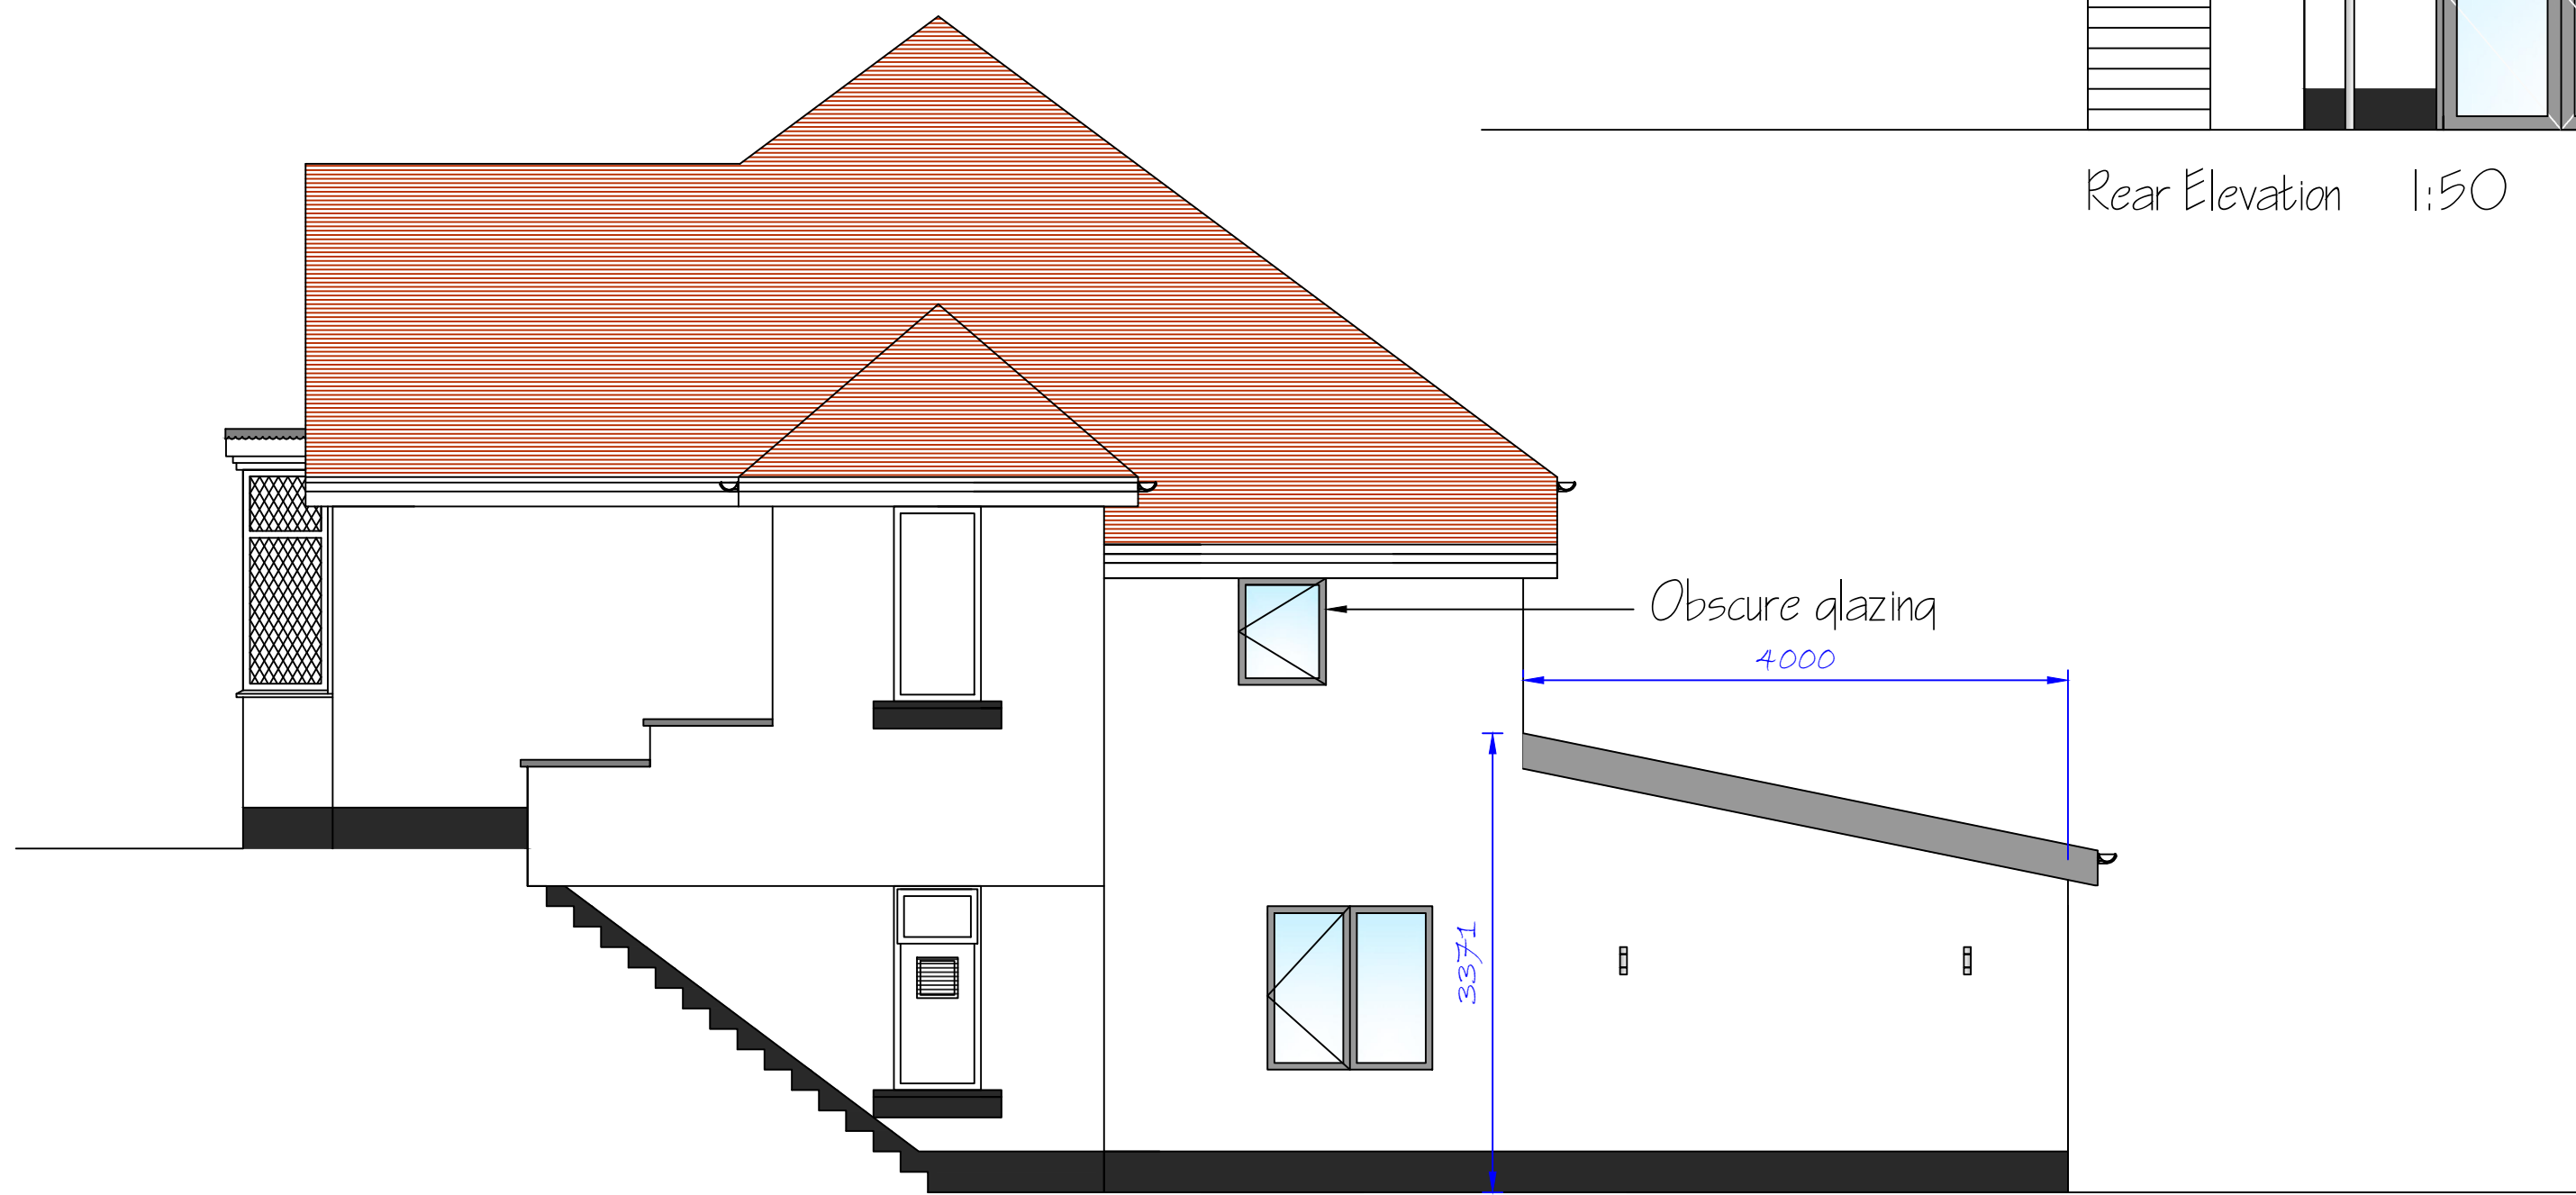

Side Elevation 1:50

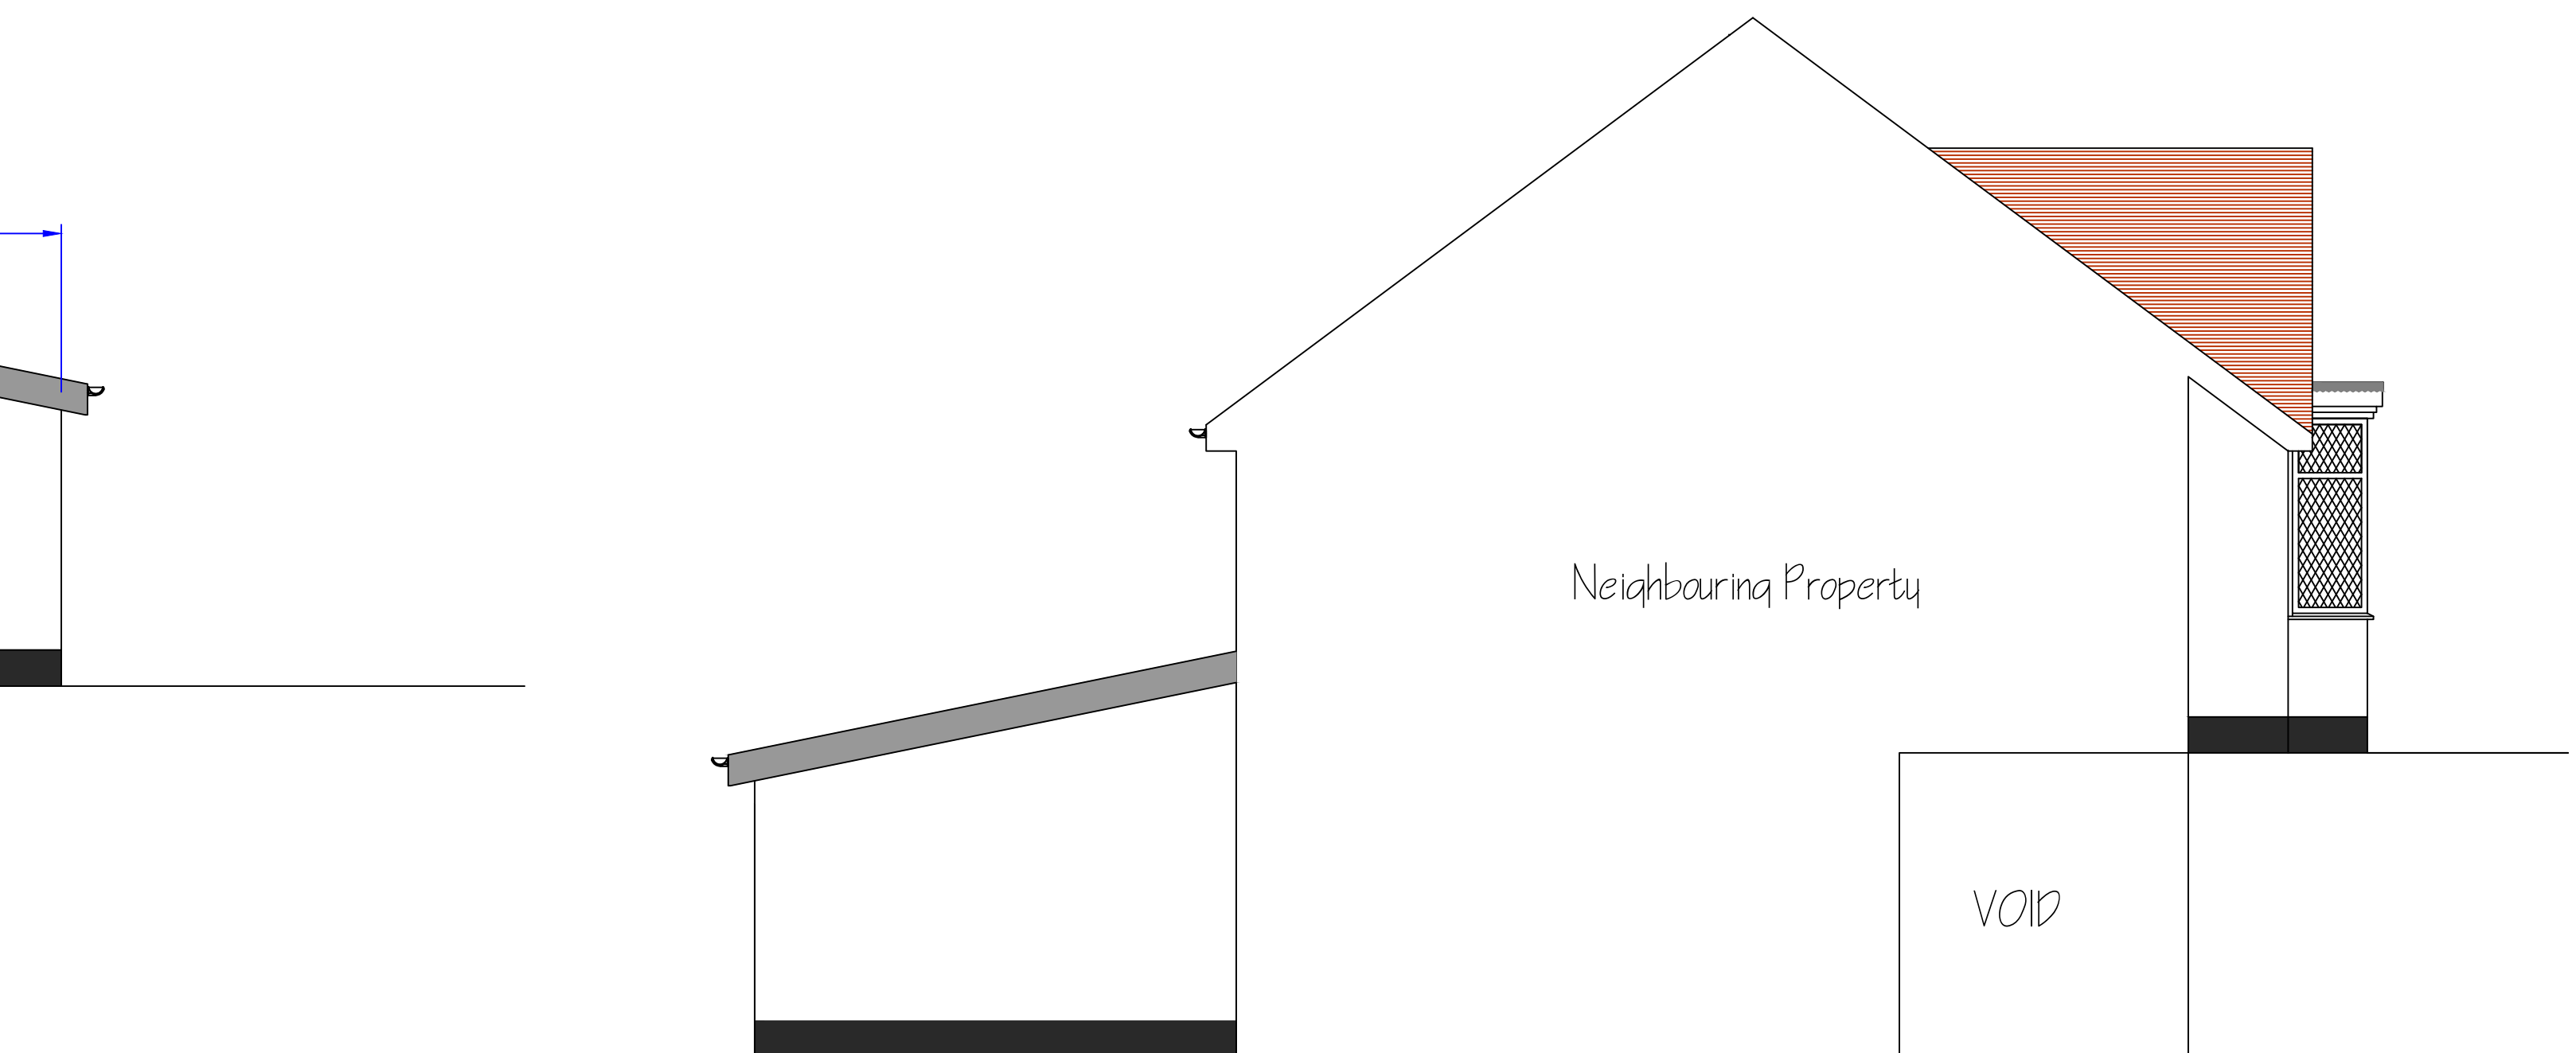

Side Elevation 1:50

- EXTERNAL FINISHES
- Composite slate effect roof tiles
 - Render external finish
 - Galvanised Downpipes & gutters
 - Plastisol coated fascia - Grey
 - Aluminium windows - Grey
 - UPVC doors - White
 - Aluminium bi-fold door - Grey
 - Velux roof lights - Grey

DRAWING TITLE: Proposed Building Elevations

DRAWING NUMBER: SSRE-2-003D

DATE: 15.05.21

PROJECT: Single Storey Rear Extension

PROJECT ADDRESS: 82 Lewis Road, Neath, SA11 1DQ.