


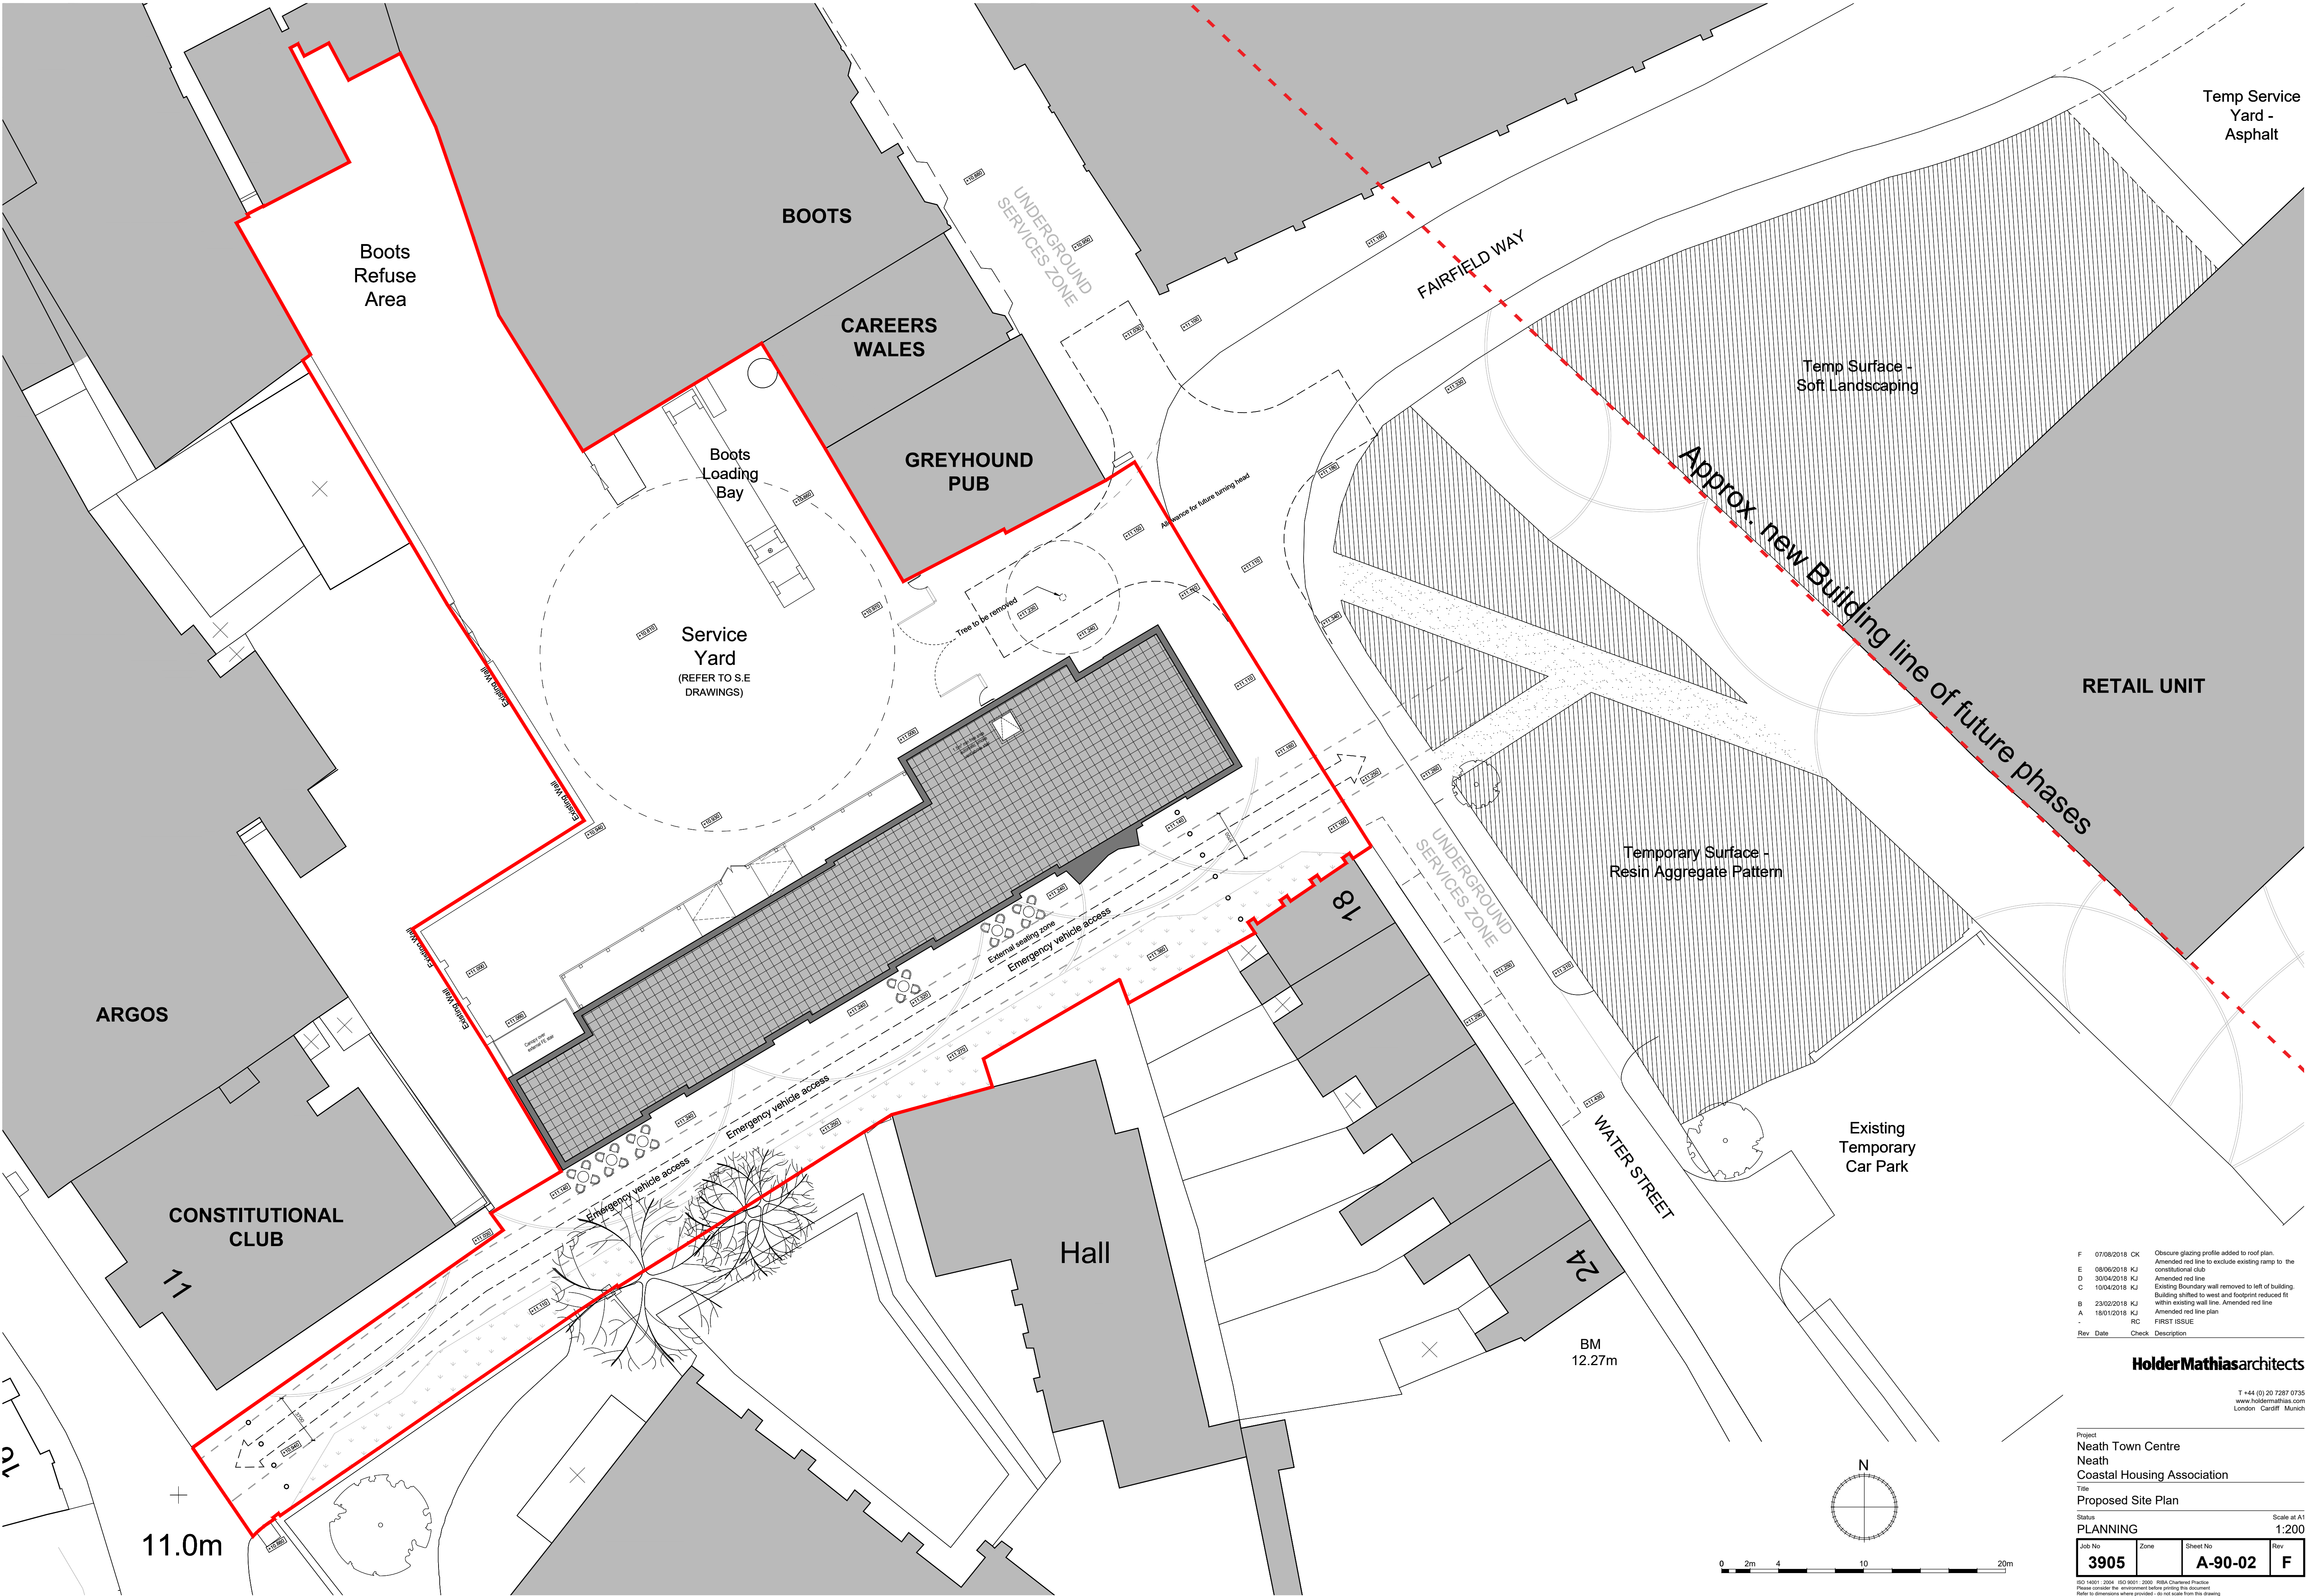

F	07/08/2018	CK	Obscure glazing profile added to roof plan. Amended red line to exclude existing ramp to the constitutional club
E	08/06/2018	KJ	Amended red line
D	30/04/2018	KJ	Existing Boundary wall removed to left of building
C	10/04/2018	KJ	Building shifted to west and footprint reduced fit within existing wall line. Amended red line
B	23/02/2018	KJ	Amended red line plan
A	18/01/2018	KJ	FIRST ISSUE
-		RC	
Rev	Date	Check	Description

HolderMathiasarchitects

T +44 (0) 20 7287 0735
www.holdermathias.com
London Cardiff Munich

Project			
Neath Town Centre			
Neath			
Coastal Housing Association			
Title			
Proposed Site Plan			
Status		Scale of A1	
PLANNING		1:200	
Job No	Zone	Sheet No	Rev
3905		A-90-02	F

ISO 14001 2004 ISO 9001 2008 RIBA Chartered Practice
Please consider the environment before printing this document
Refer to dimensions where provided - do not scale from this drawing