



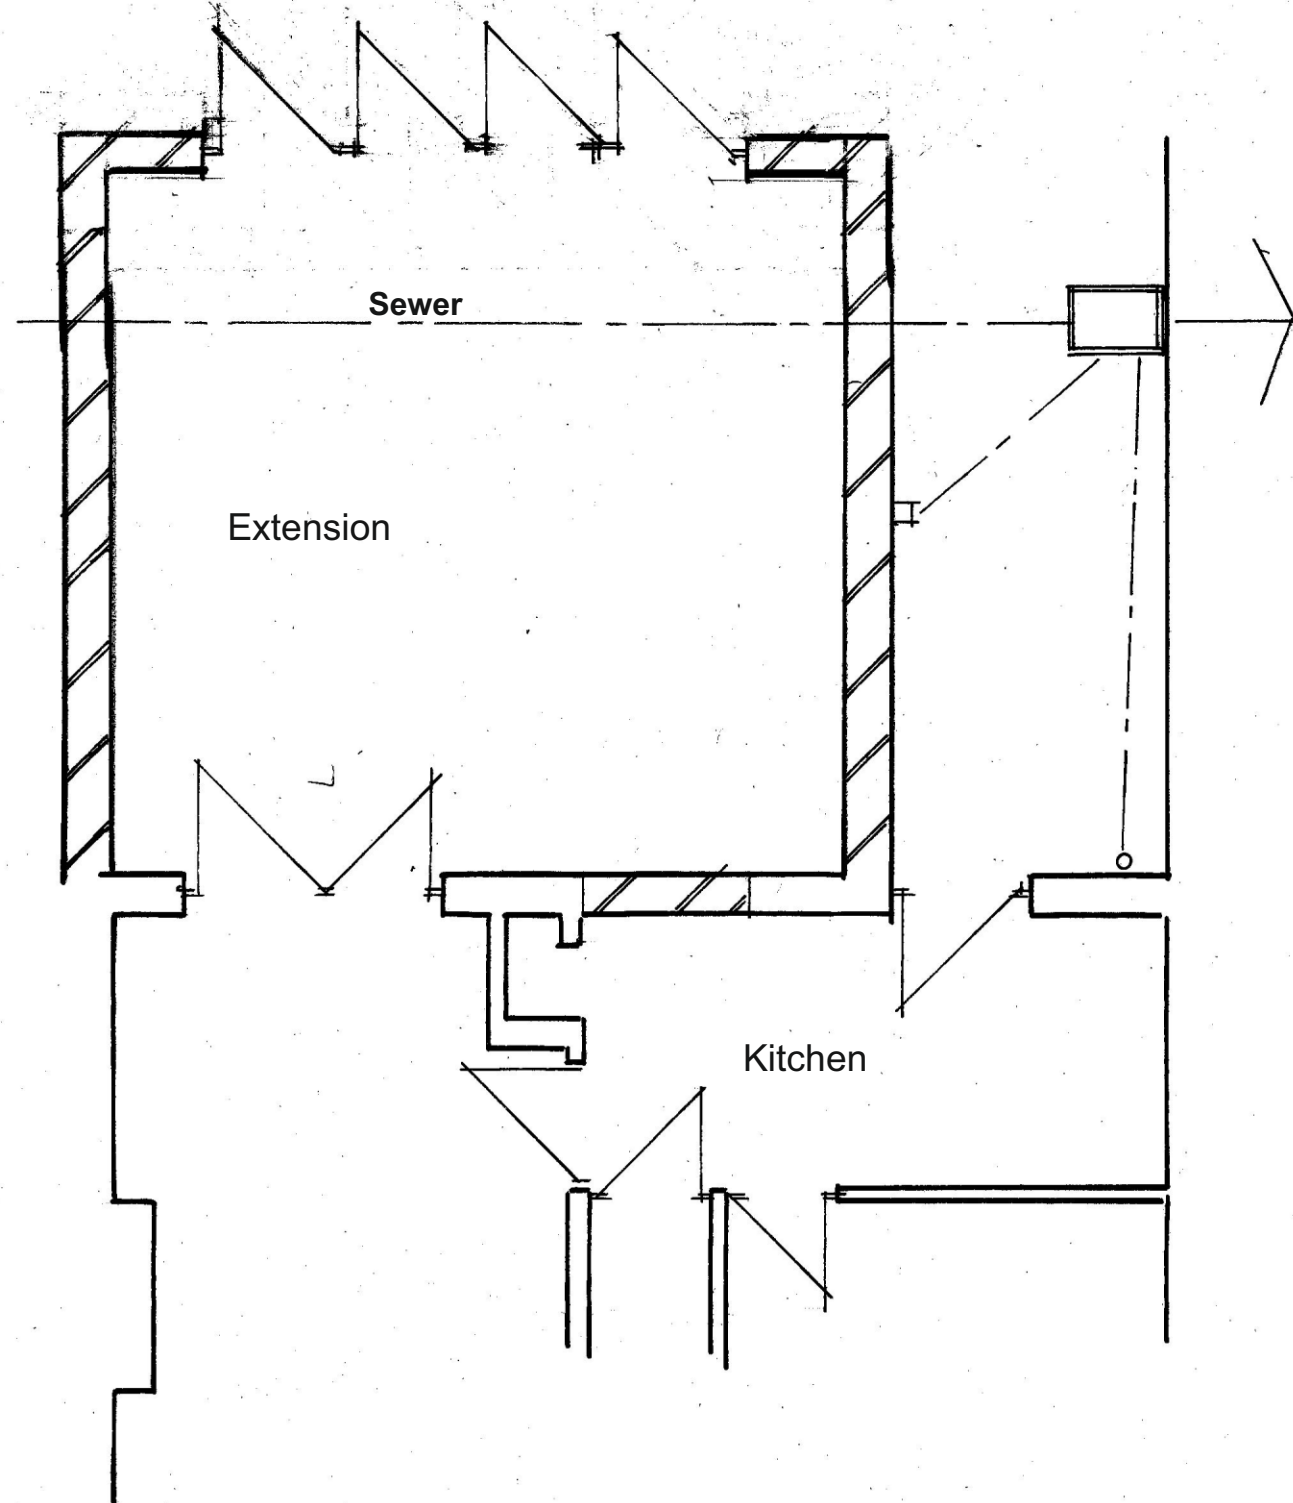

Proposed GF Plan @ 1:50

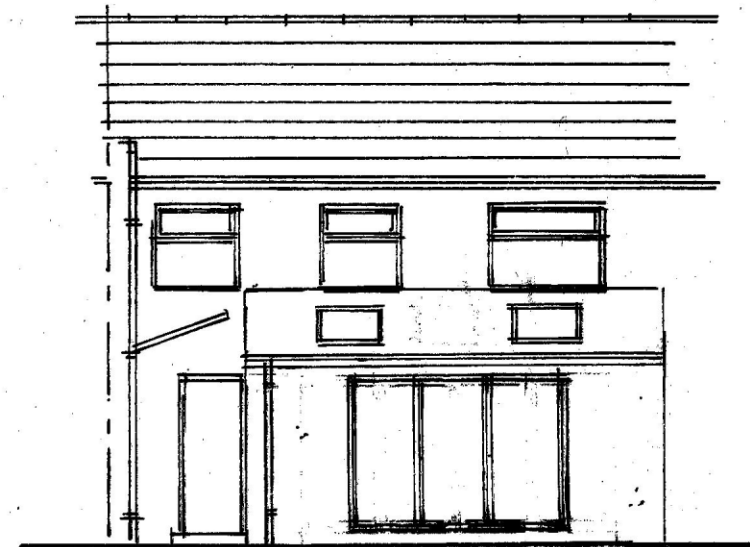


South East Elevation @ 1:100

Materials:


Walls - Plain render

Door Upvc (white)

Roof - Decra roofing (Titanium Grey)

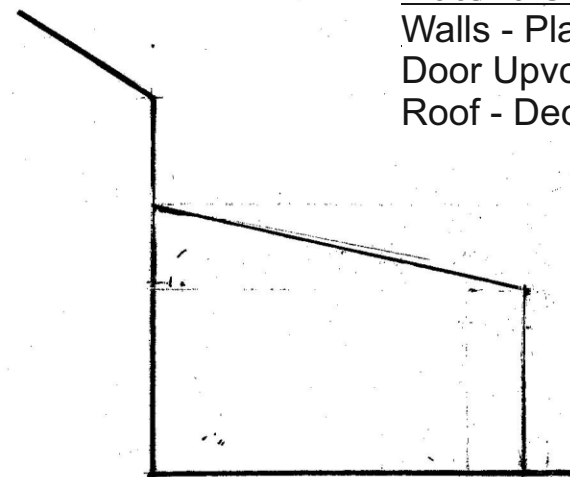

South West @ 1:100

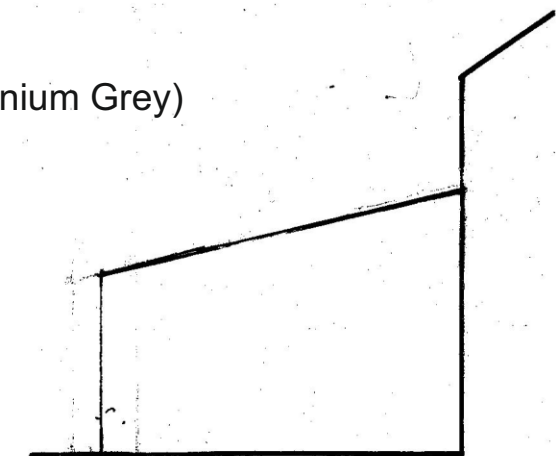

North East @ 1:100

Ron Bagshaw & Associates Ltd.

Architectural Design & Planning Consultants



Wood Field House
1b Rosser Terrace
Cilfrew
Neath, SA10 8LH

Contact Details -
01639 632822 (Office)
07870 863859 (Mobile)
mail@ronbagshaw.co.uk

Drawing No: KD/2021/02 C

Scales: 1:100 + 1:50 @ A3

Date: August 2021

Notes/Revisions

Proposal: Rear extension

Location: 34 The Greenaway, Ilandarcy, Neath SA10 6JB.

Client: Mr Kieran Danaher - same address

Title: Proposed Floor Plan and Elevations.