



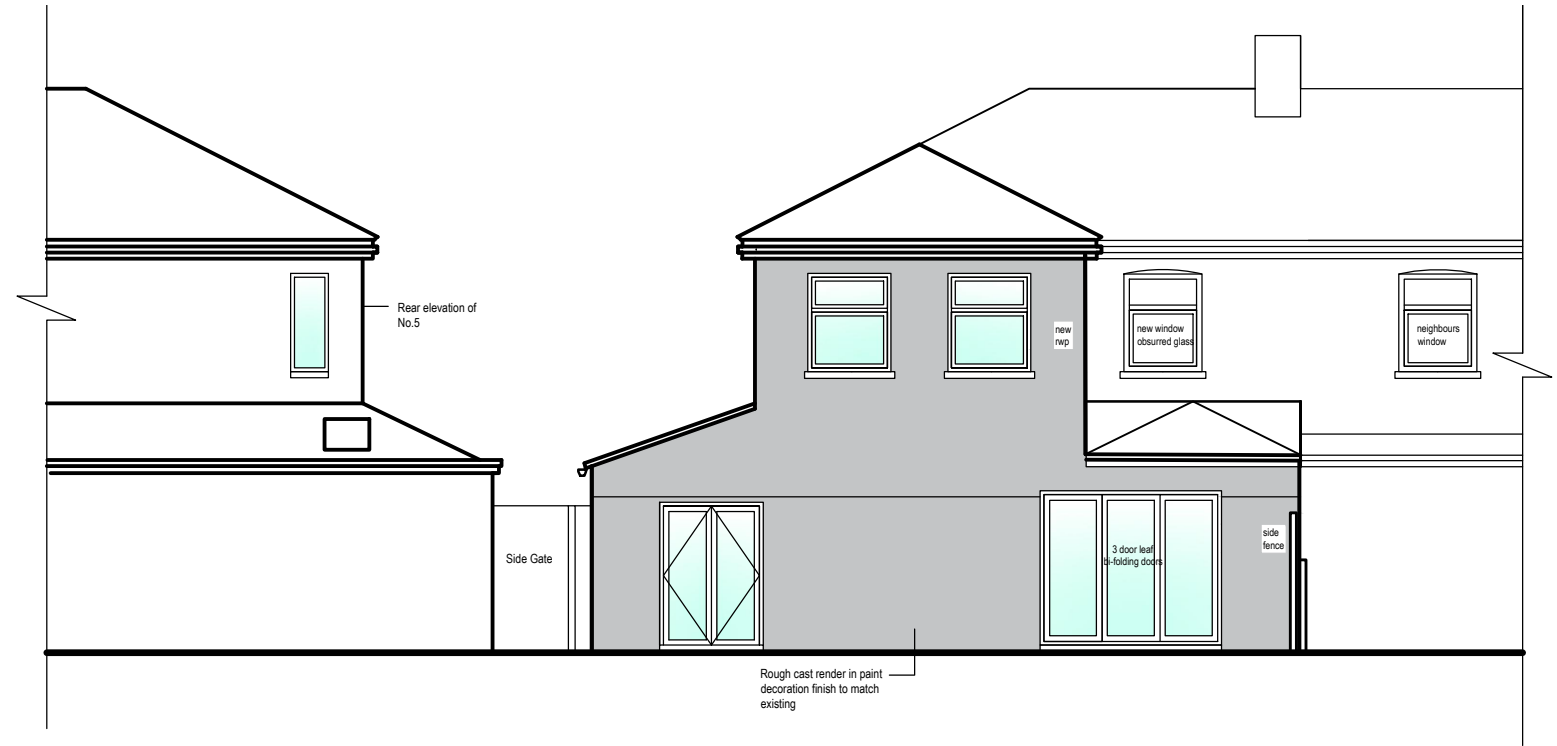

Proposed Rear Elevation of No.3 and No.5 Scale 1:100 @A3

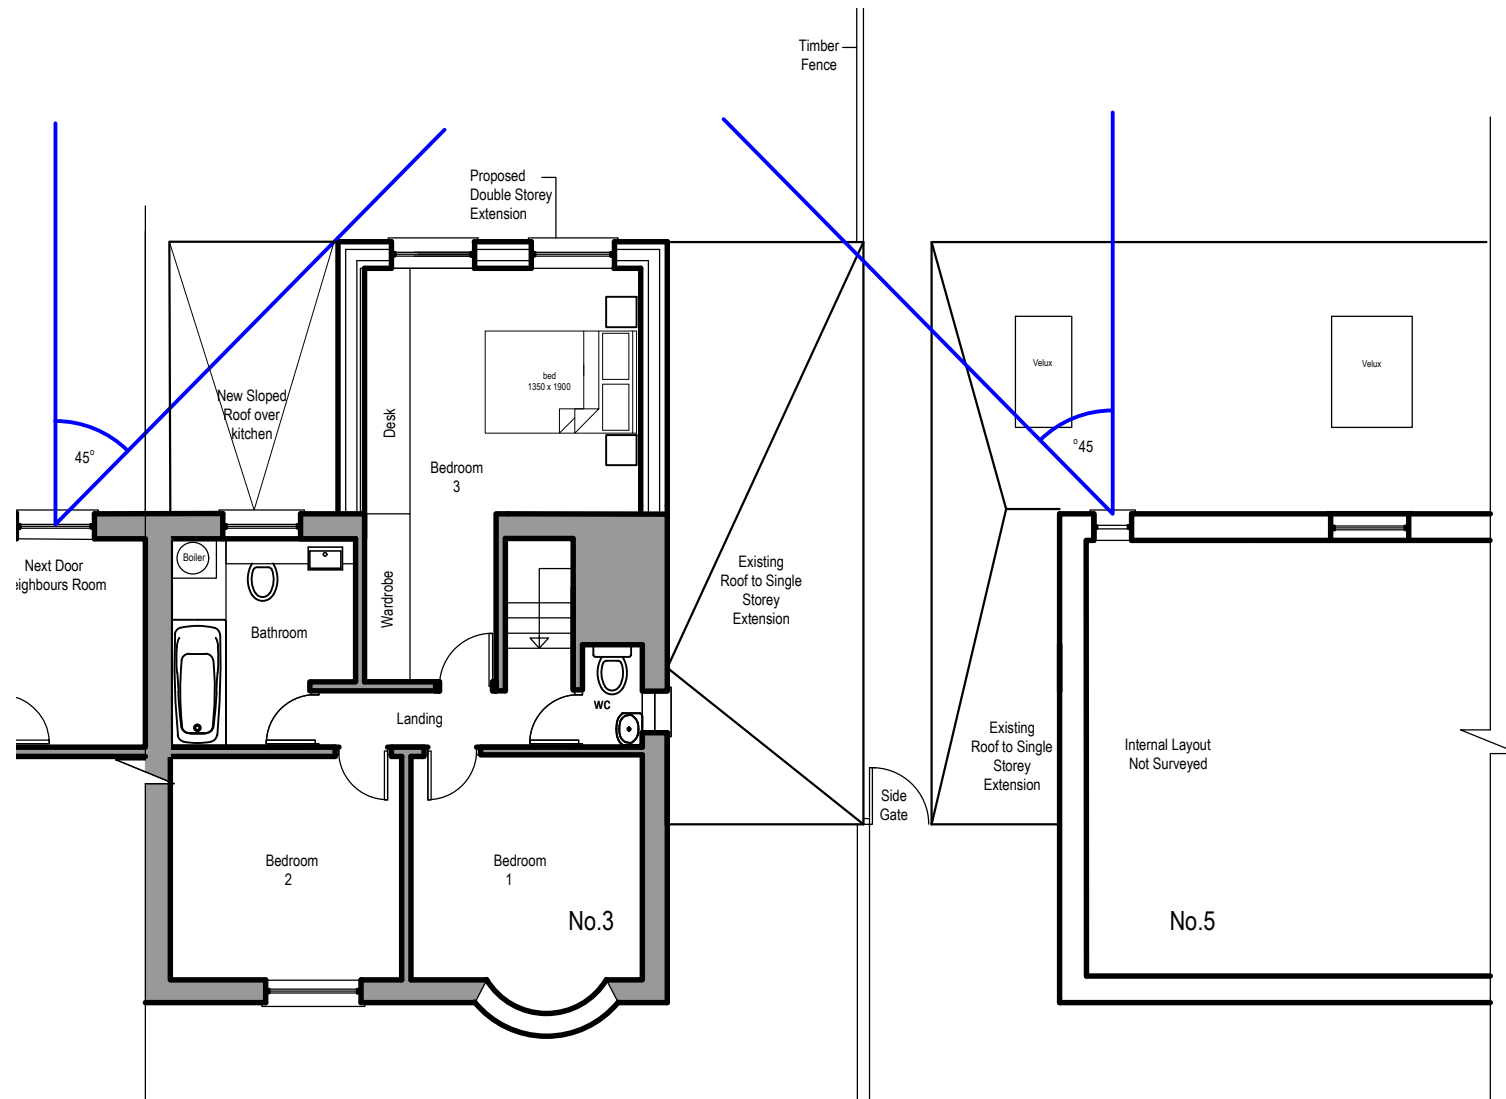

Proposed First Floor Plan of No.3 and No.5 Scale 1:100

45 degree code in
relation to neighbour property
No.5

NOTE:		SITE ADDRESS:	
The Contractor is to check and verify all building and site dimensions, levels and sewer invert levels at connection points before work starts. This drawing must be read with and checked against any structural or other specialist drawings provided. The Contractor is to comply in all respects with the current Building Regulations whether or not specifically stated on these drawings. This drawing is not intended to show details of foundation or ground conditions. Each area of ground relied upon to support the structure depicted must be investigated by the Contractor and suitable methods of foundation be provided.		3 Graig Parc Longford SA10 7HB	
		DRAWING TITLE:	
		Proposed First Floor Plan and Rear Elevation in Relation to No.5 Graig Parc	
		Arch/Designer	REVISION
Rev.		By	Date
DESIGN VISION 5		DRWN BY:	SCALE:
Contact: Angharad Randall Email: Design_Vision_5@hotmail.com Tel No: 07853 169 142		AR	A3 @ 1:100
SYSTEM PROJECT NUMBER:		DATE:	
17 - 2021		16/07/2021	
DRWG NO:		10	
REVISION		-	