


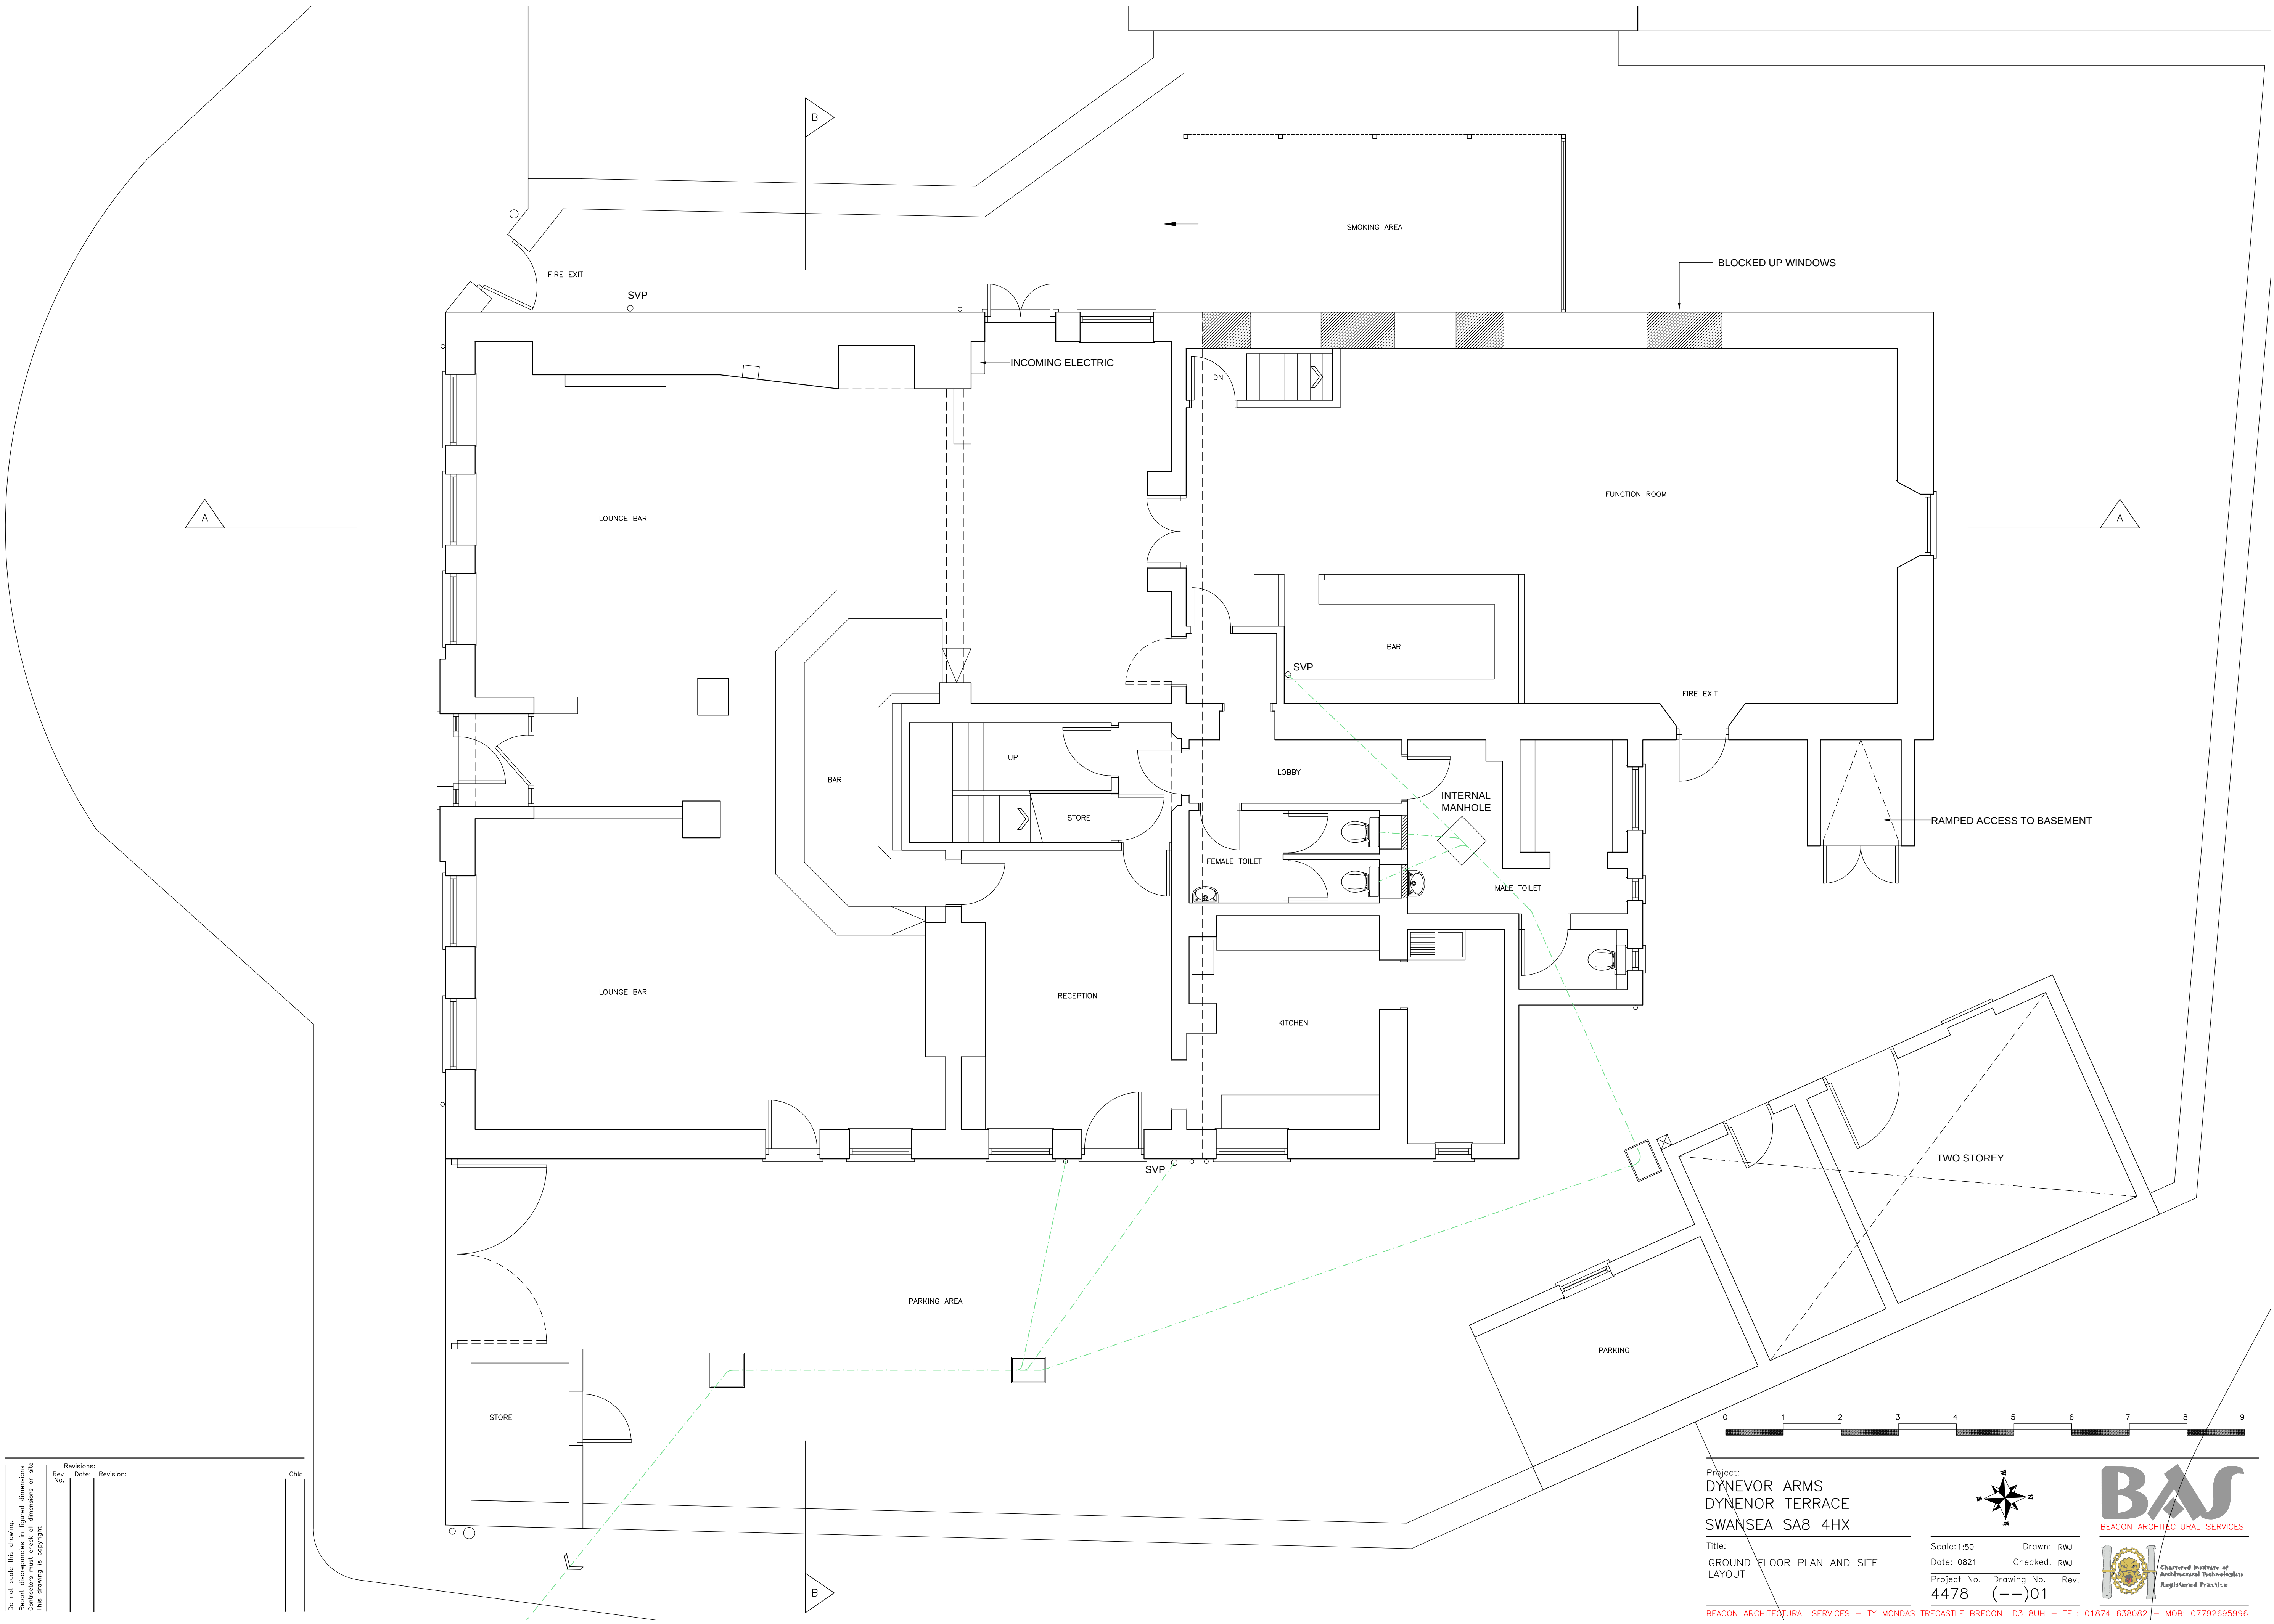

Do not scale this drawing. Report discrepancies in figured dimensions to the architect. Dimensions on site may vary from those on the drawing. This drawing is copyright.	Revisions:			Chk:
	Rev No.	Date:	Revision:	

Project:
DYNEVOR ARMS
DYNENOR TERRACE
SWANSEA SA8 4HX

Title:
GROUND FLOOR PLAN AND SITE
LAYOUT

Scale: 1:50
Date: 0821

Drawn: RWJ
Checked: RWJ

Project No. 4478
Drawing No. (---)01

Rev.:

BEACON ARCHITECTURAL SERVICES

BEACON ARCHITECTURAL SERVICES
TY MONDAS TRECASTLE BRECON LD3 8UH
TEL: 01874 638082
MOB: 07792695996