

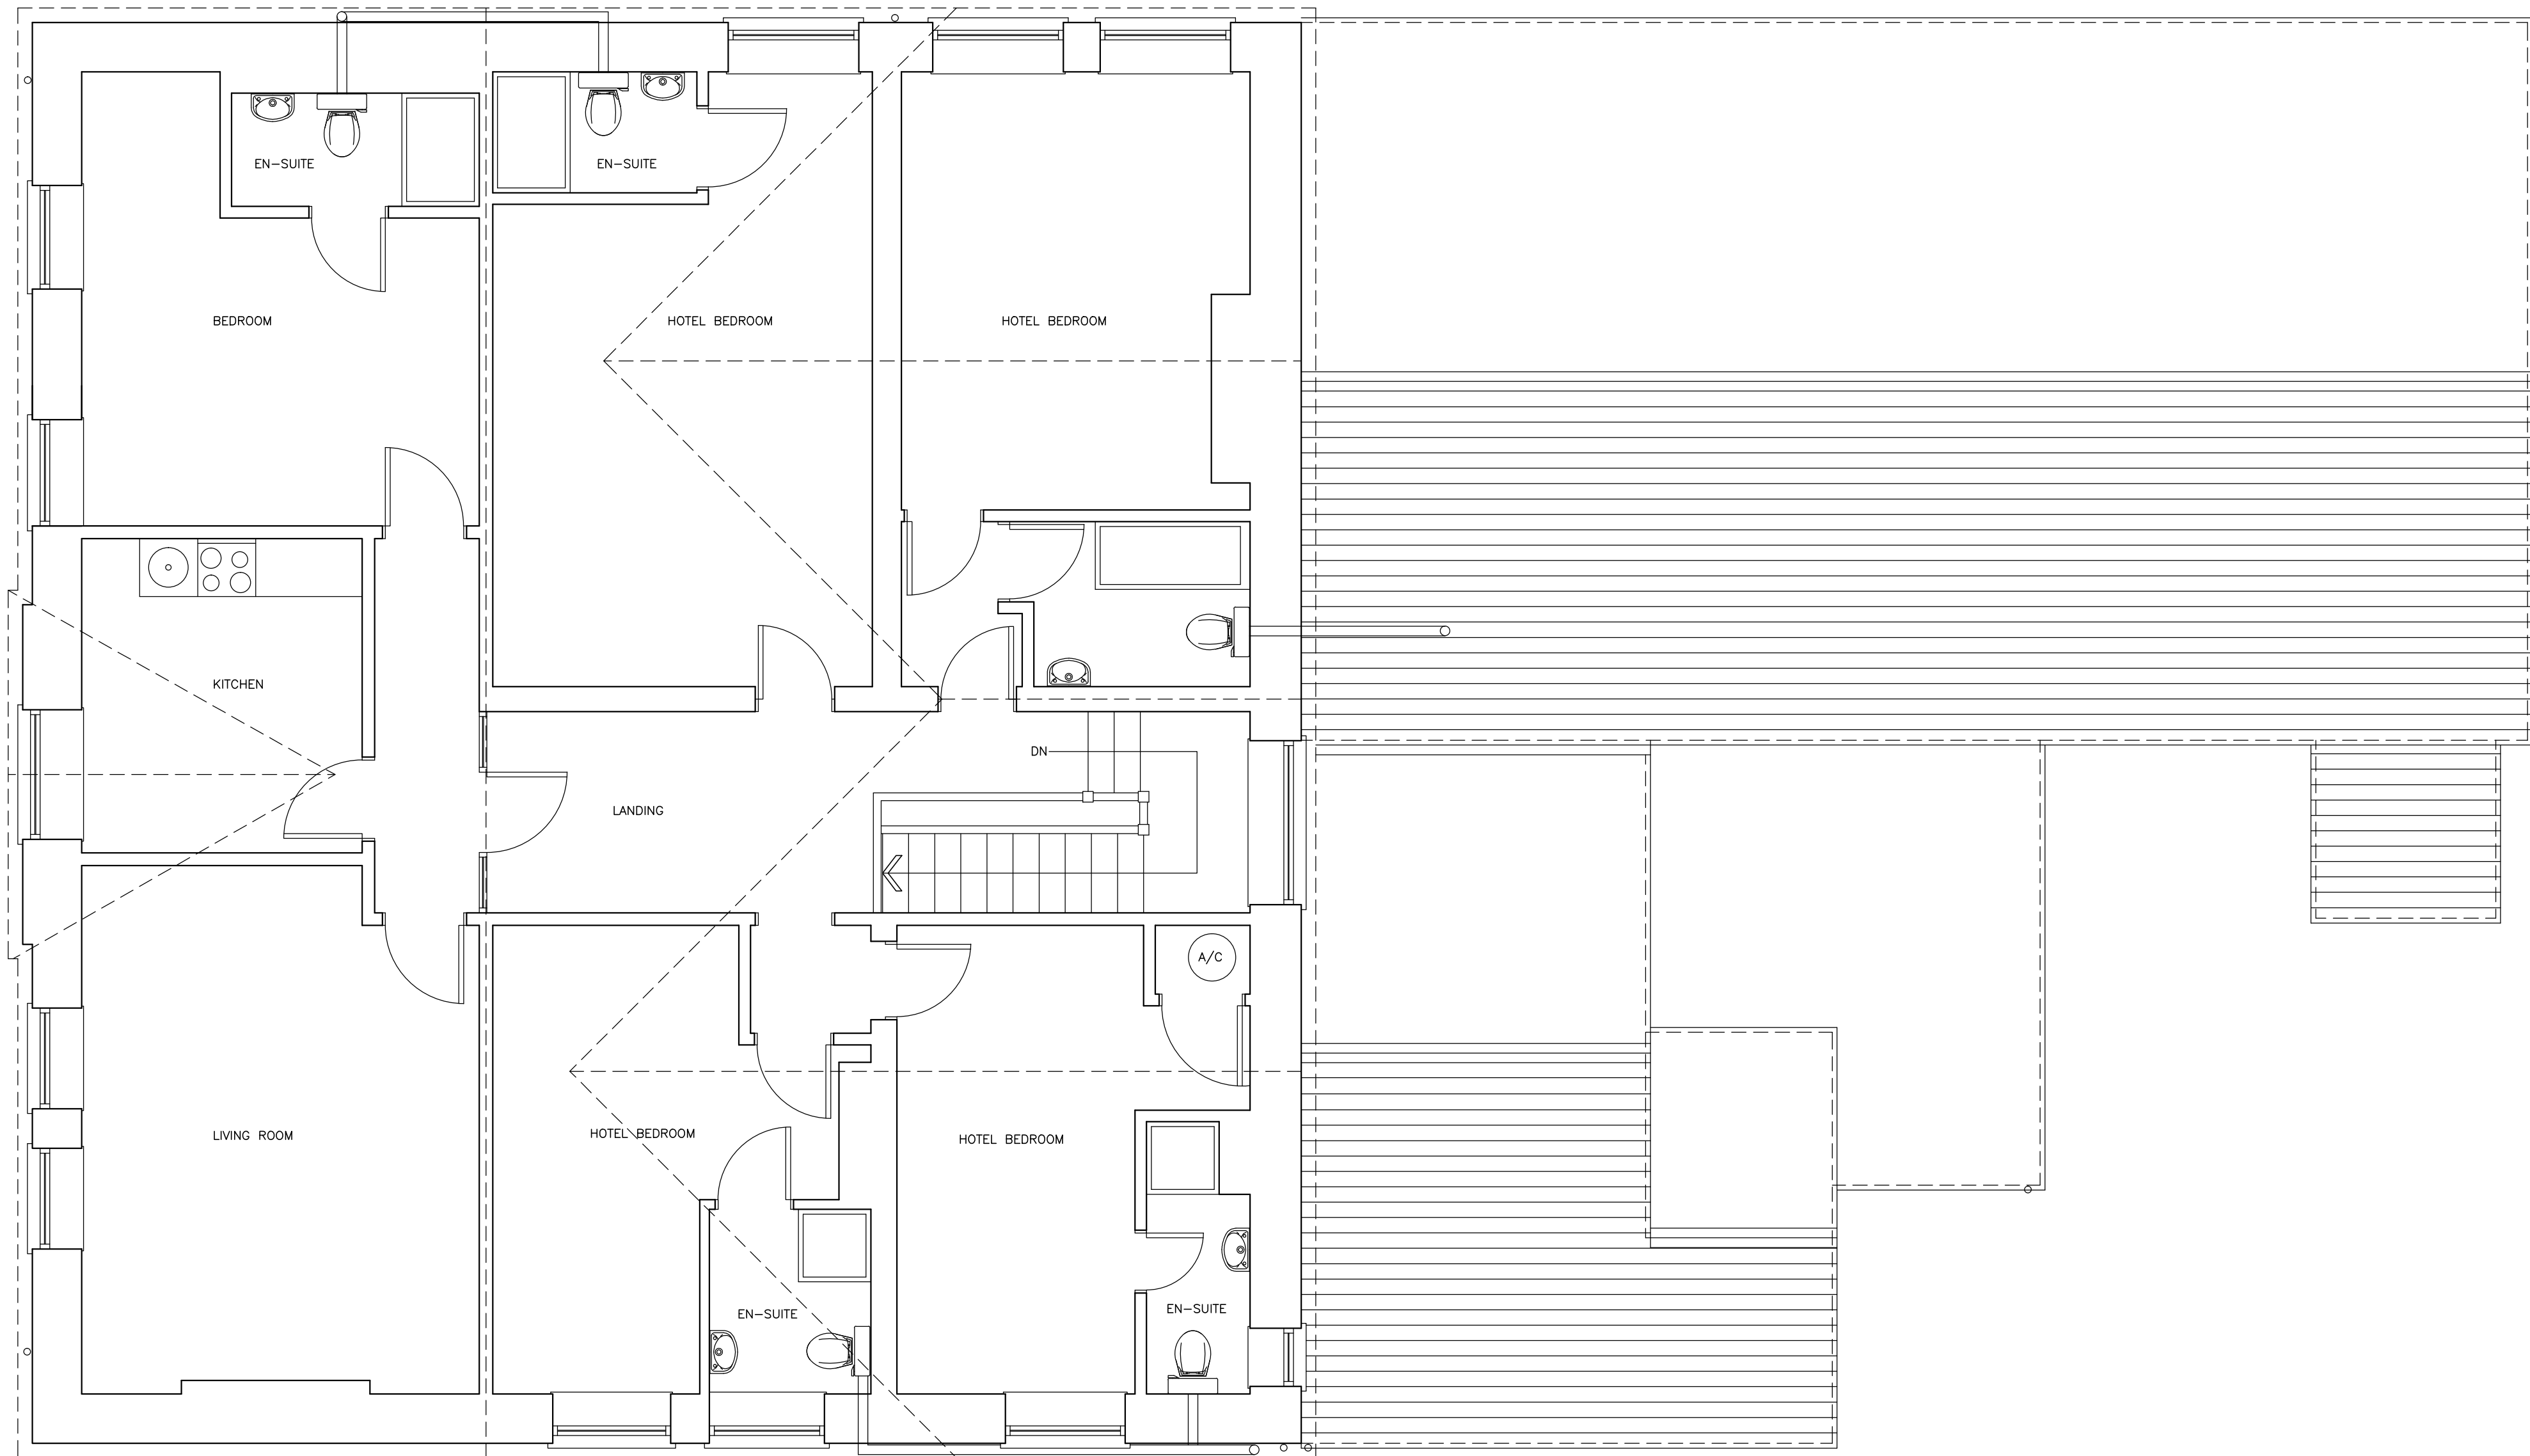


 

EXISTING FIRST FLOOR PLAN

 


Do not scale this drawing.
Report discrepancies in figured dimensions
on site measurements and dimensions on site
drawings to the architect.
This drawing is copyright.

Revisions:		
Rev No.	Date:	Revision:

Chk:

Project:
DYNEVOR ARMS
DYNENOR TERRACE
SWANSEA SA8 4HX

Title:
EXISTING FIRST FLOOR PLAN

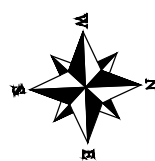

Scale: 1:50
Date: 0821
Project No. 4478

Drawn: RWJ
Checked: RWJ
Drawing No. (--)02

