




FRONT ELEVATION



SIDE ELEVATION




SIDE ELEVATION

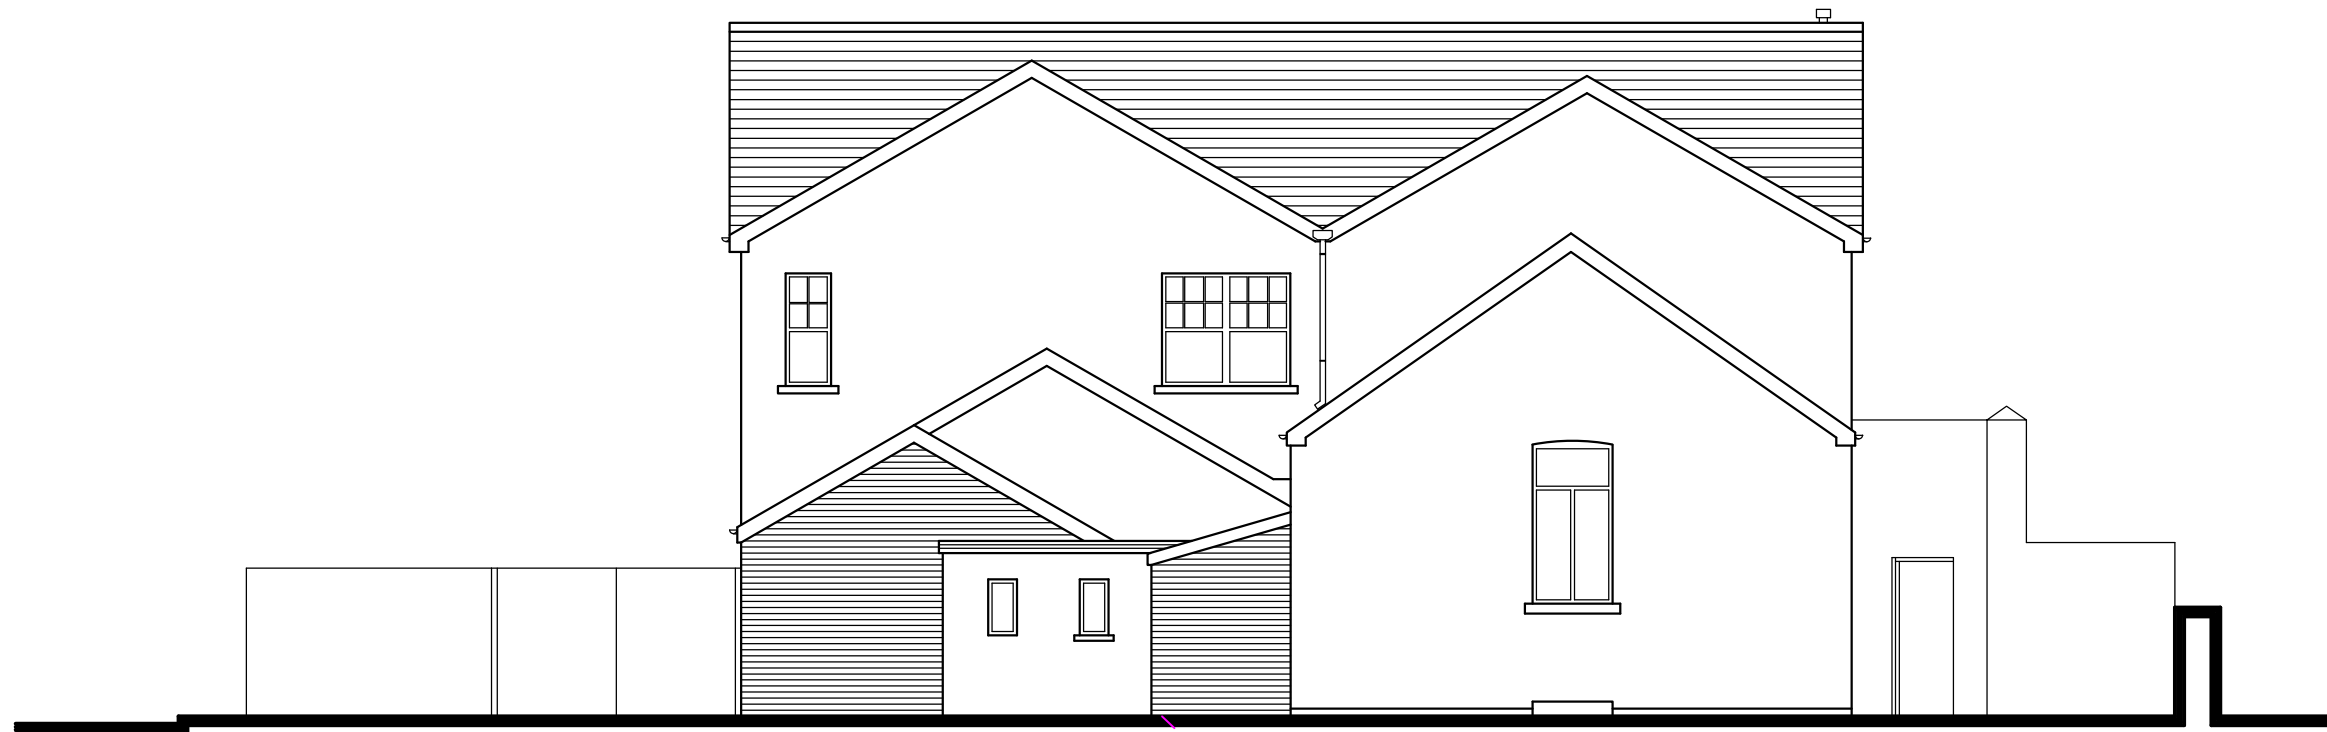


REAR ELEVATION


OUTLINE OF CELLAR SHOWN
DASHED

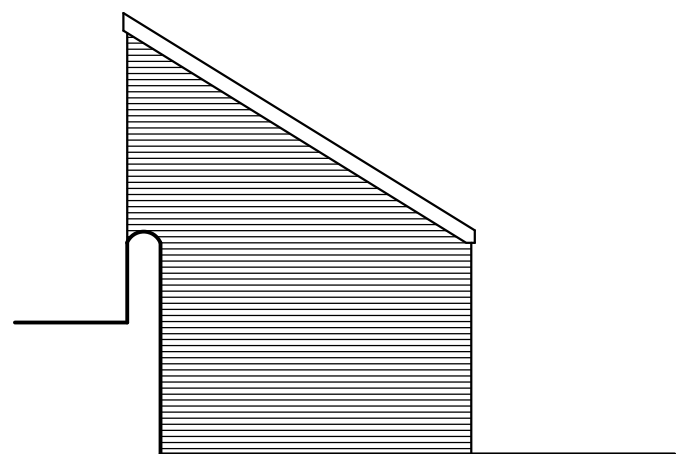


SIDE ELEVATION

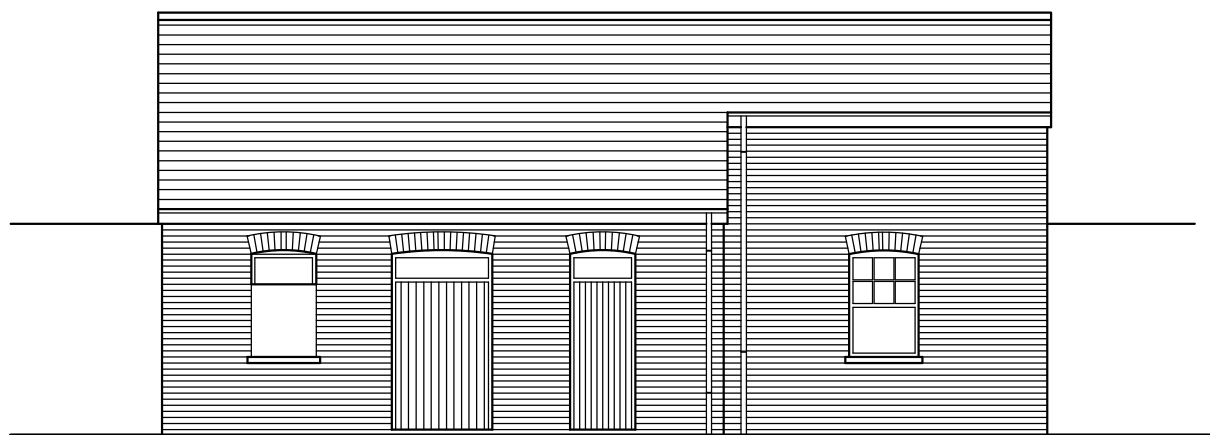


FRONT ELEVATION

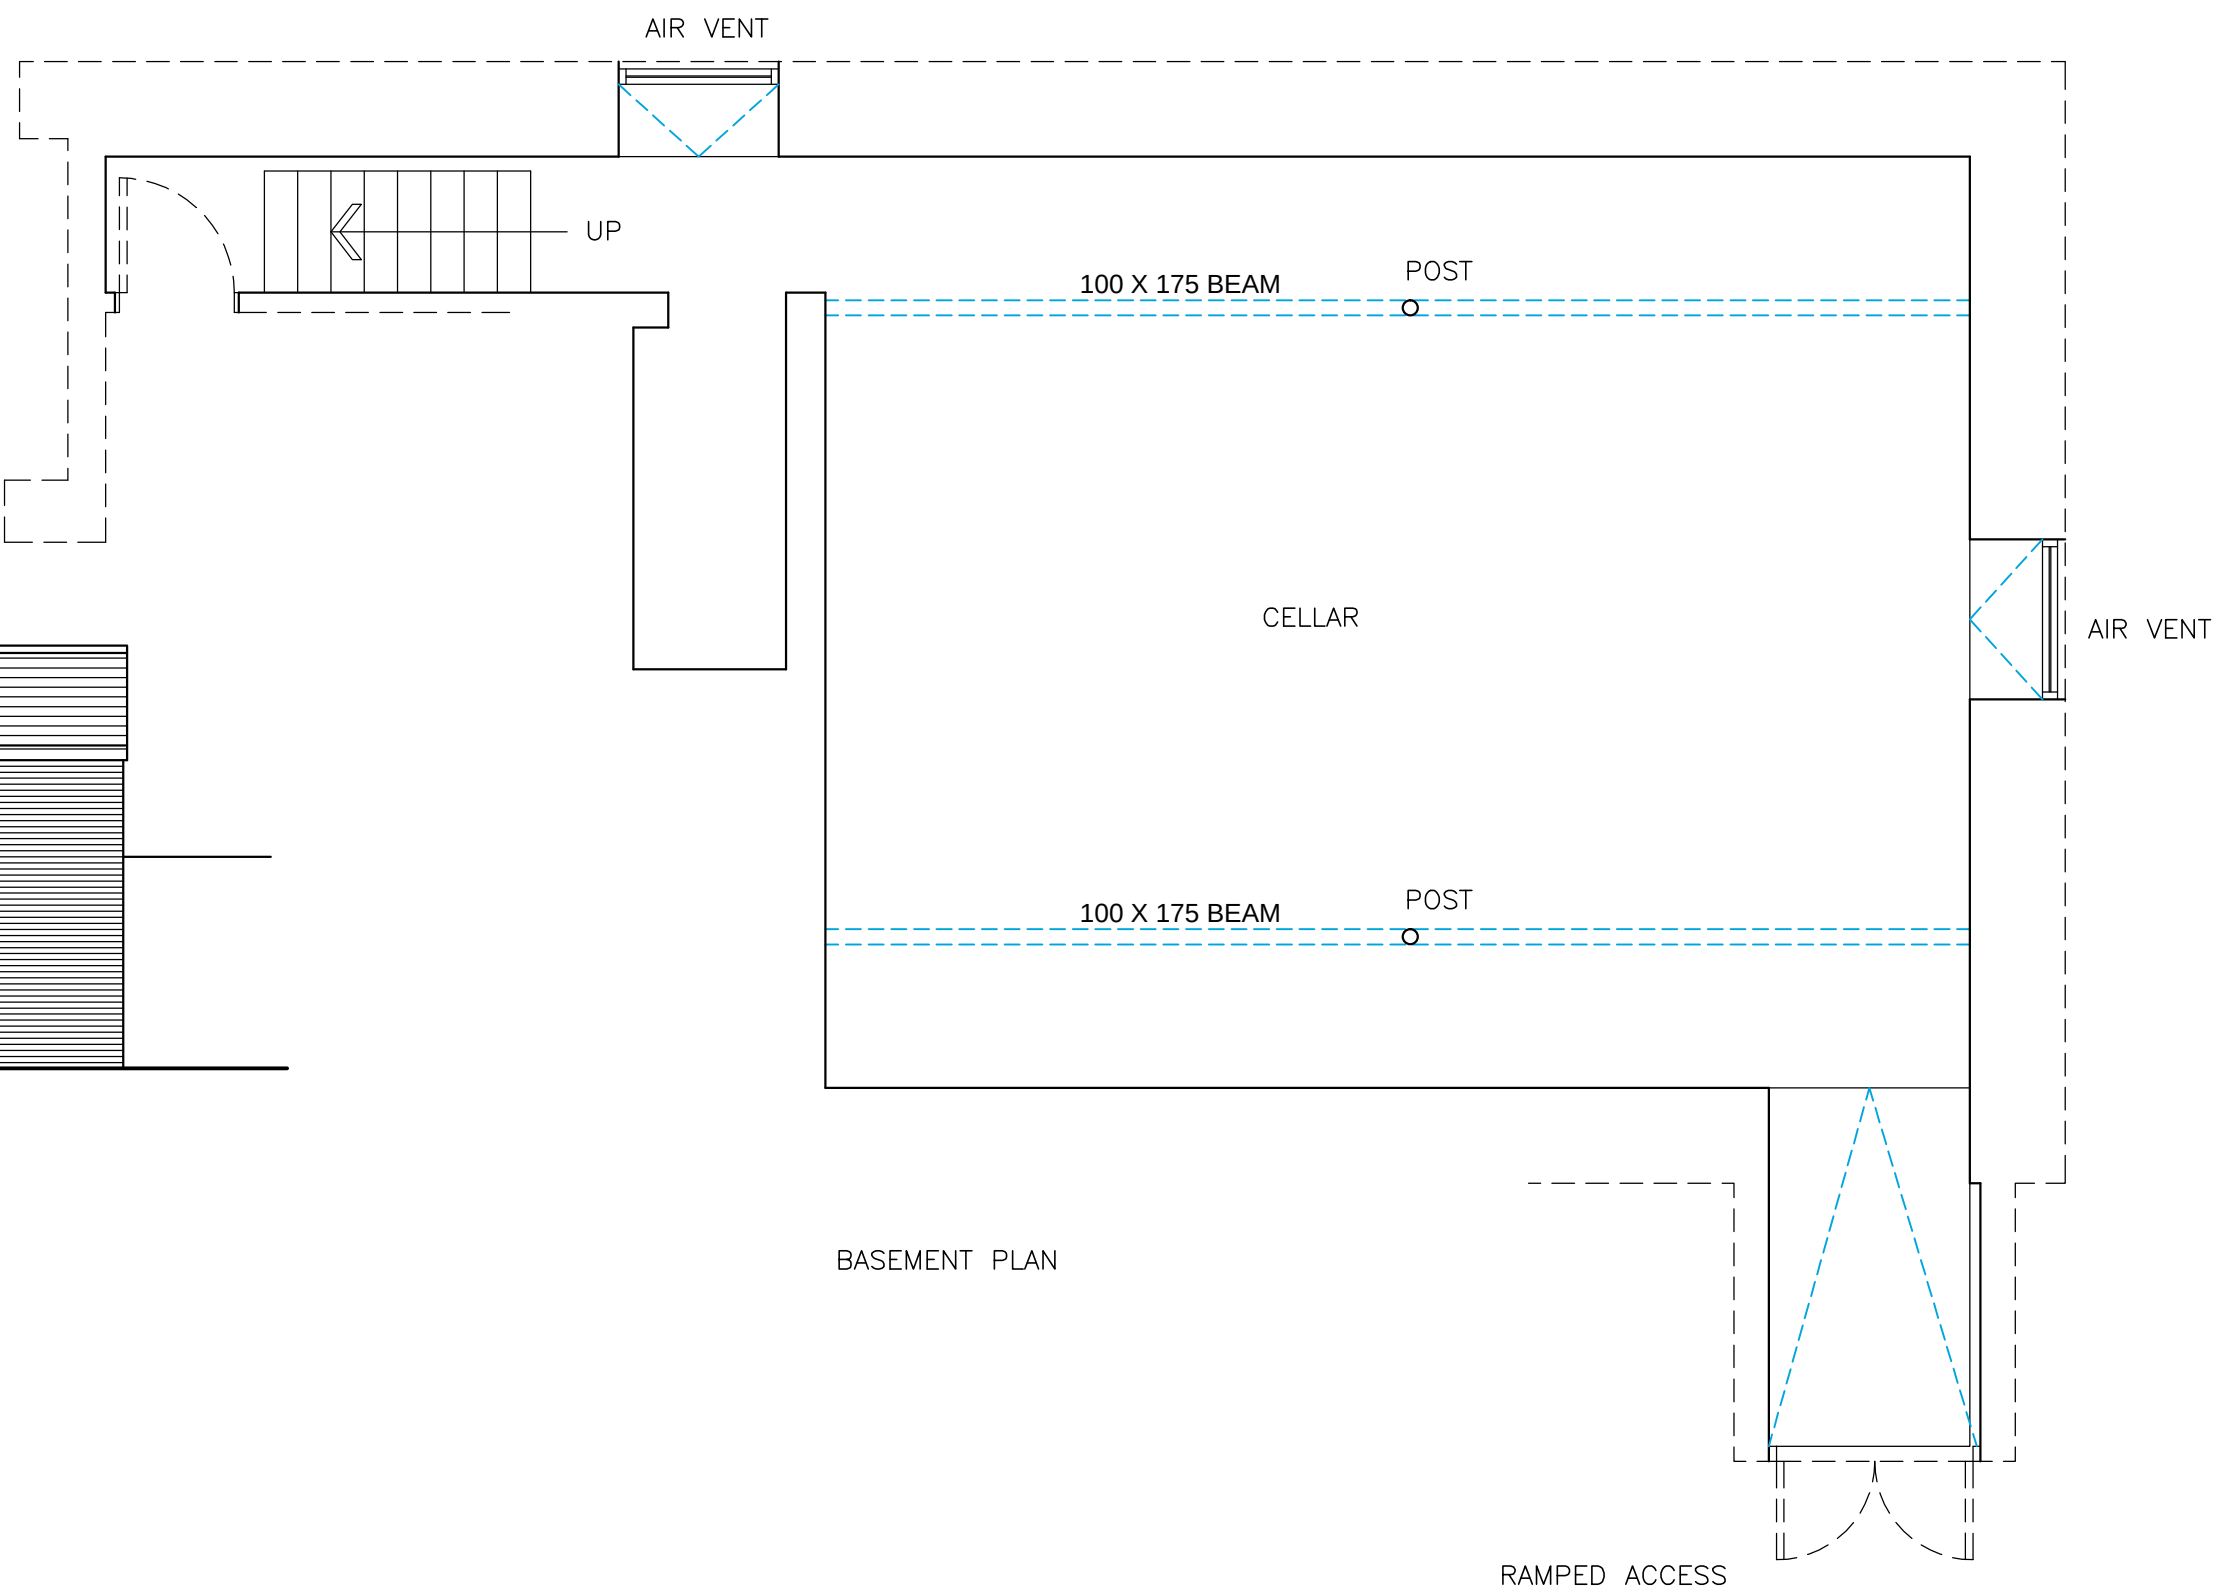

BASEMENT PLAN

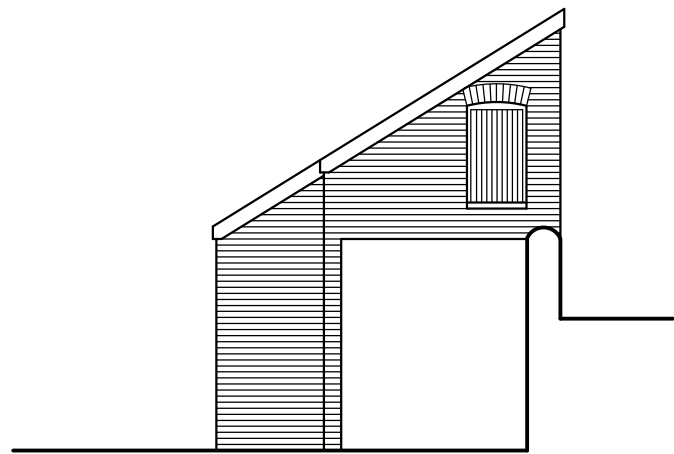

SIDE ELEVATION

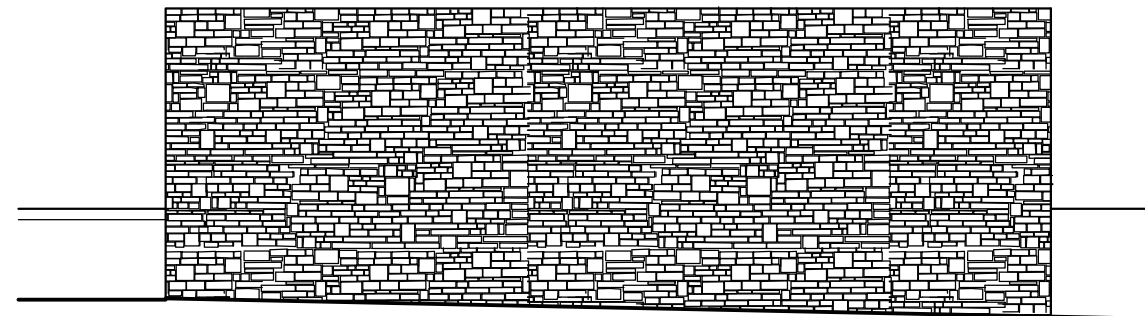

REAR ELEVATION TO ROAD



Do not scale this drawing. Report discrepancies in figured dimensions on site measurements and dimensions on site. This drawing is copyright.	Revisions:			Chk:
	Rev No.	Date:	Revision:	

Project:
DYNEVOR ARMS
DYNEVOR TERRACE
SWANSEA SA8 4HX

Title:
EXISTING EXISTING ELEVATION AND
BASEMENT PLAN

Scale: 1:50
Date: 0821
Project No. 4478

Drawn: RWJ
Checked: RWJ
Drawing No. (---)03
Rev.

BAS
BEACON ARCHITECTURAL SERVICES

Chartered Institute of
Architectural Technologists
Registered Practice