

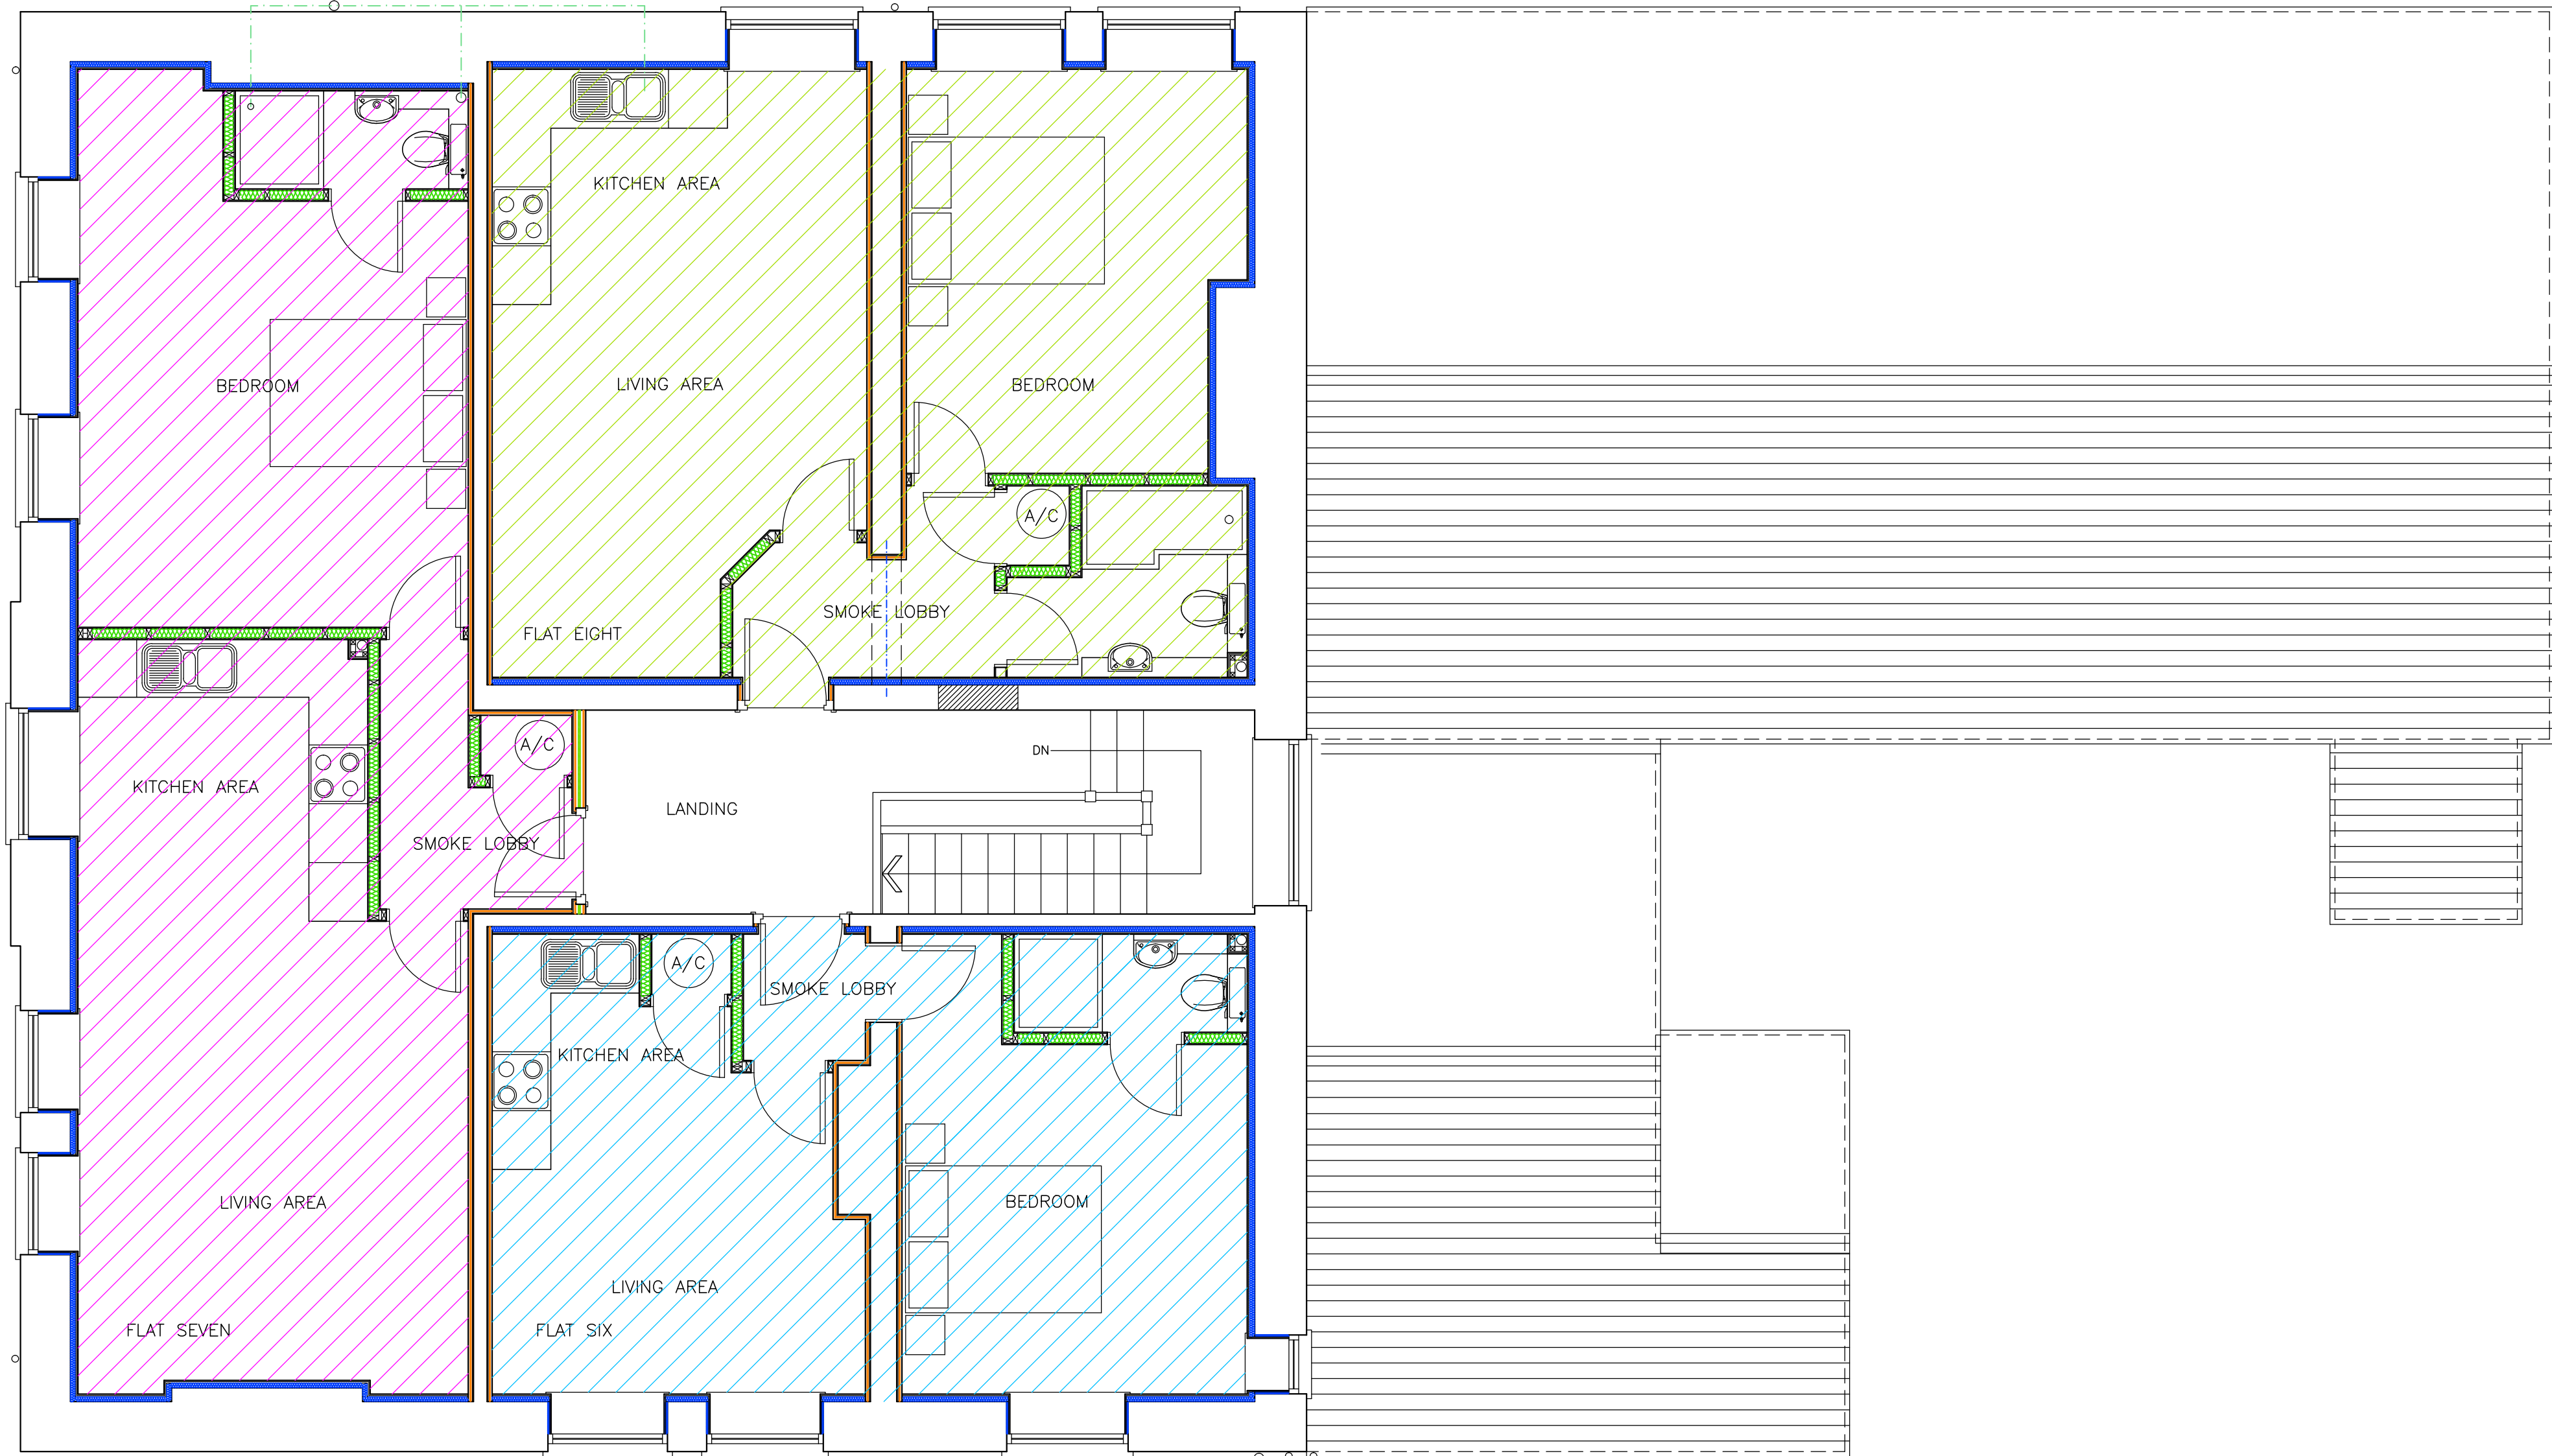
 


 

EXISTING FIRST FLOOR PLAN

 


Do not scale this drawing.
Report discrepancies in figured dimensions
on the drawing in the margin of the drawing.
This drawing is copyright.

Revisions:		
Rev No.	Date	Revision

Chk:

Project:
DYNEVOR ARMS
DYNEVOR TERRACE
SWANSEA SA8 4HX

Title:
PROPOSED FIRST FLOOR PLAN

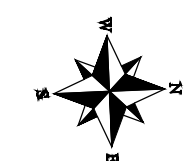

Scale: 1:50
Date: 0821
Project No. 4478
Drawn: RWJ
Checked: RWJ
Drawing No. (---)06
Rev. A

BAS
BEACON ARCHITECTURAL SERVICES



BEACON ARCHITECTURAL SERVICES - TY MONDAS TRECASTLE BRECON LD3 8UH - TEL: 01874 638082 - MOB: 07792695996