




FRONT ELEVATION

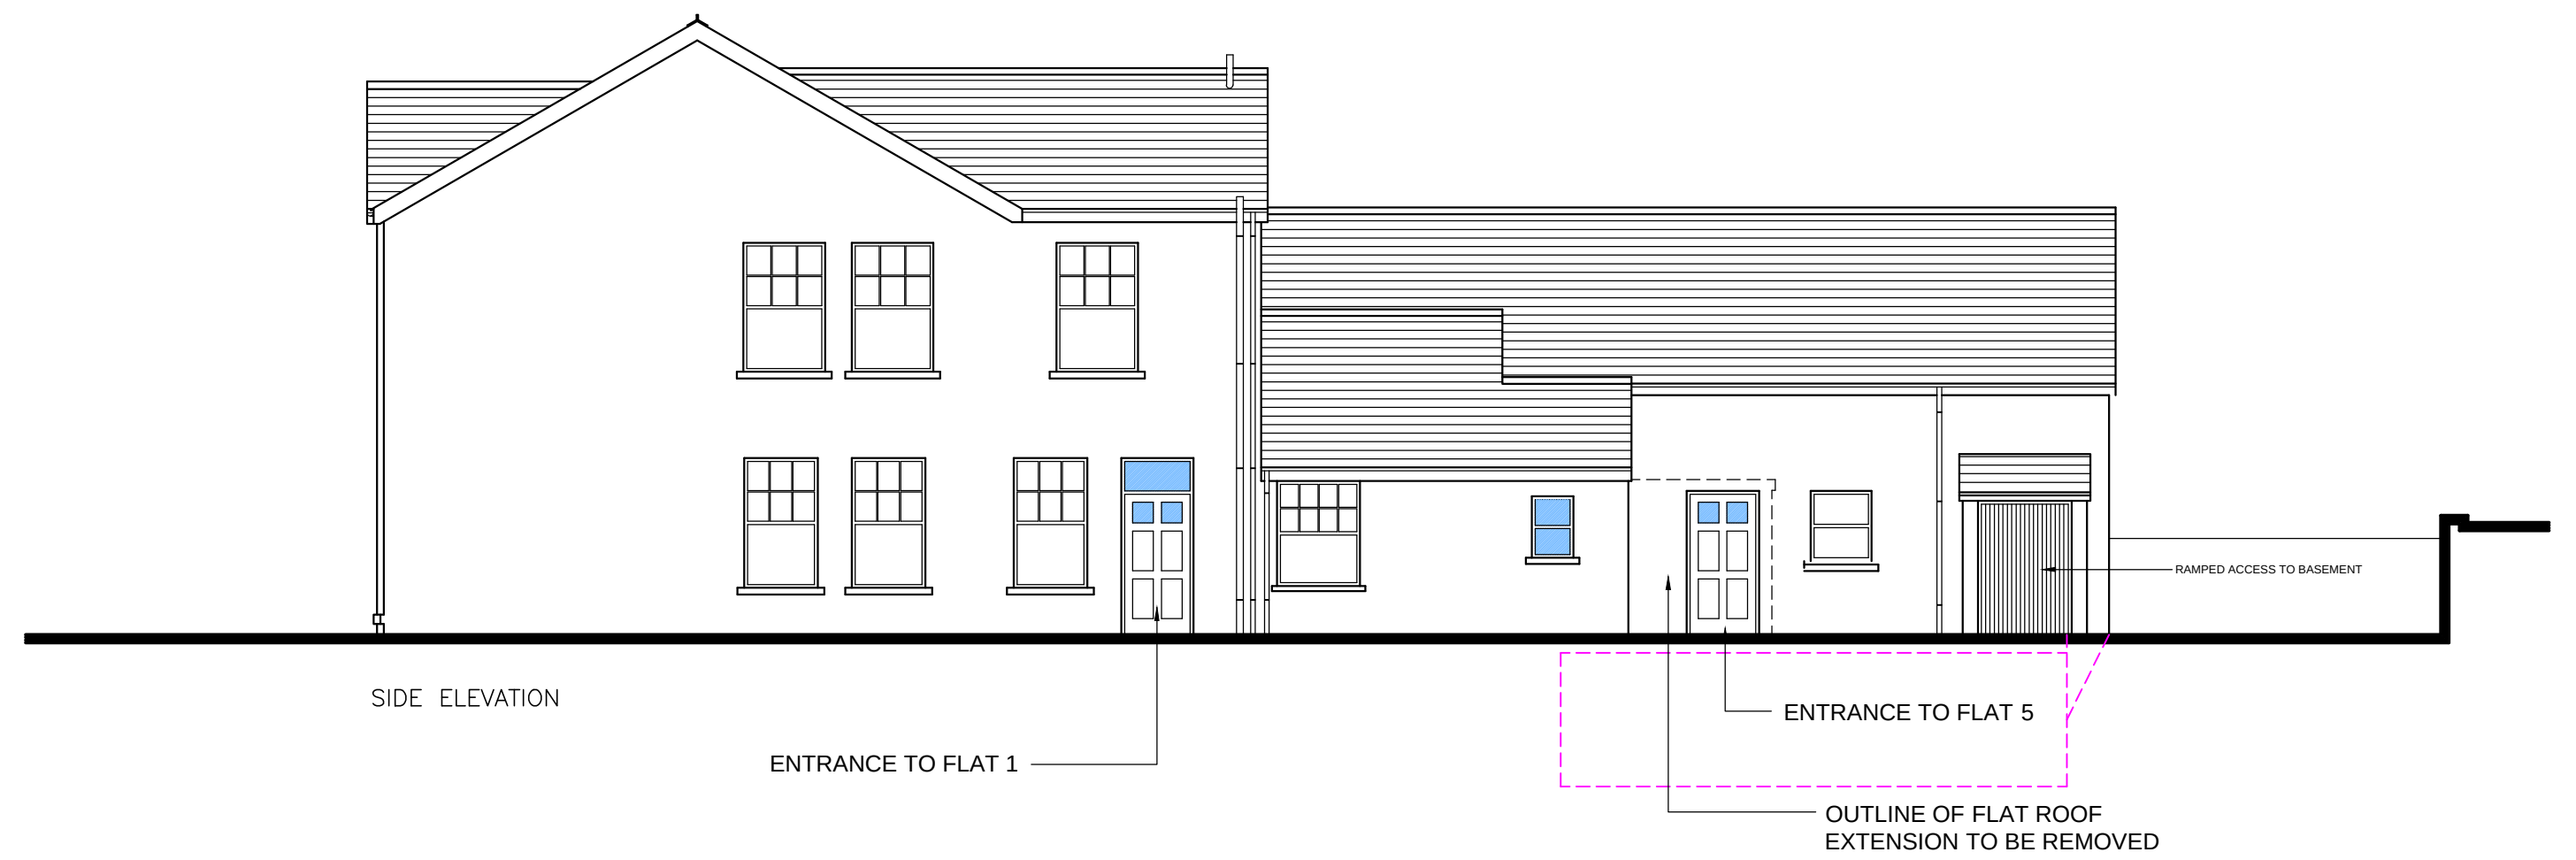


SIDE ELEVATION

ENTRANCE TO FLAT 1

ENTRANCE TO FLAT 5

OUTLINE OF FLAT ROOF
EXTENSION TO BE REMOVED


RAMPED ACCESS TO BASEMENT

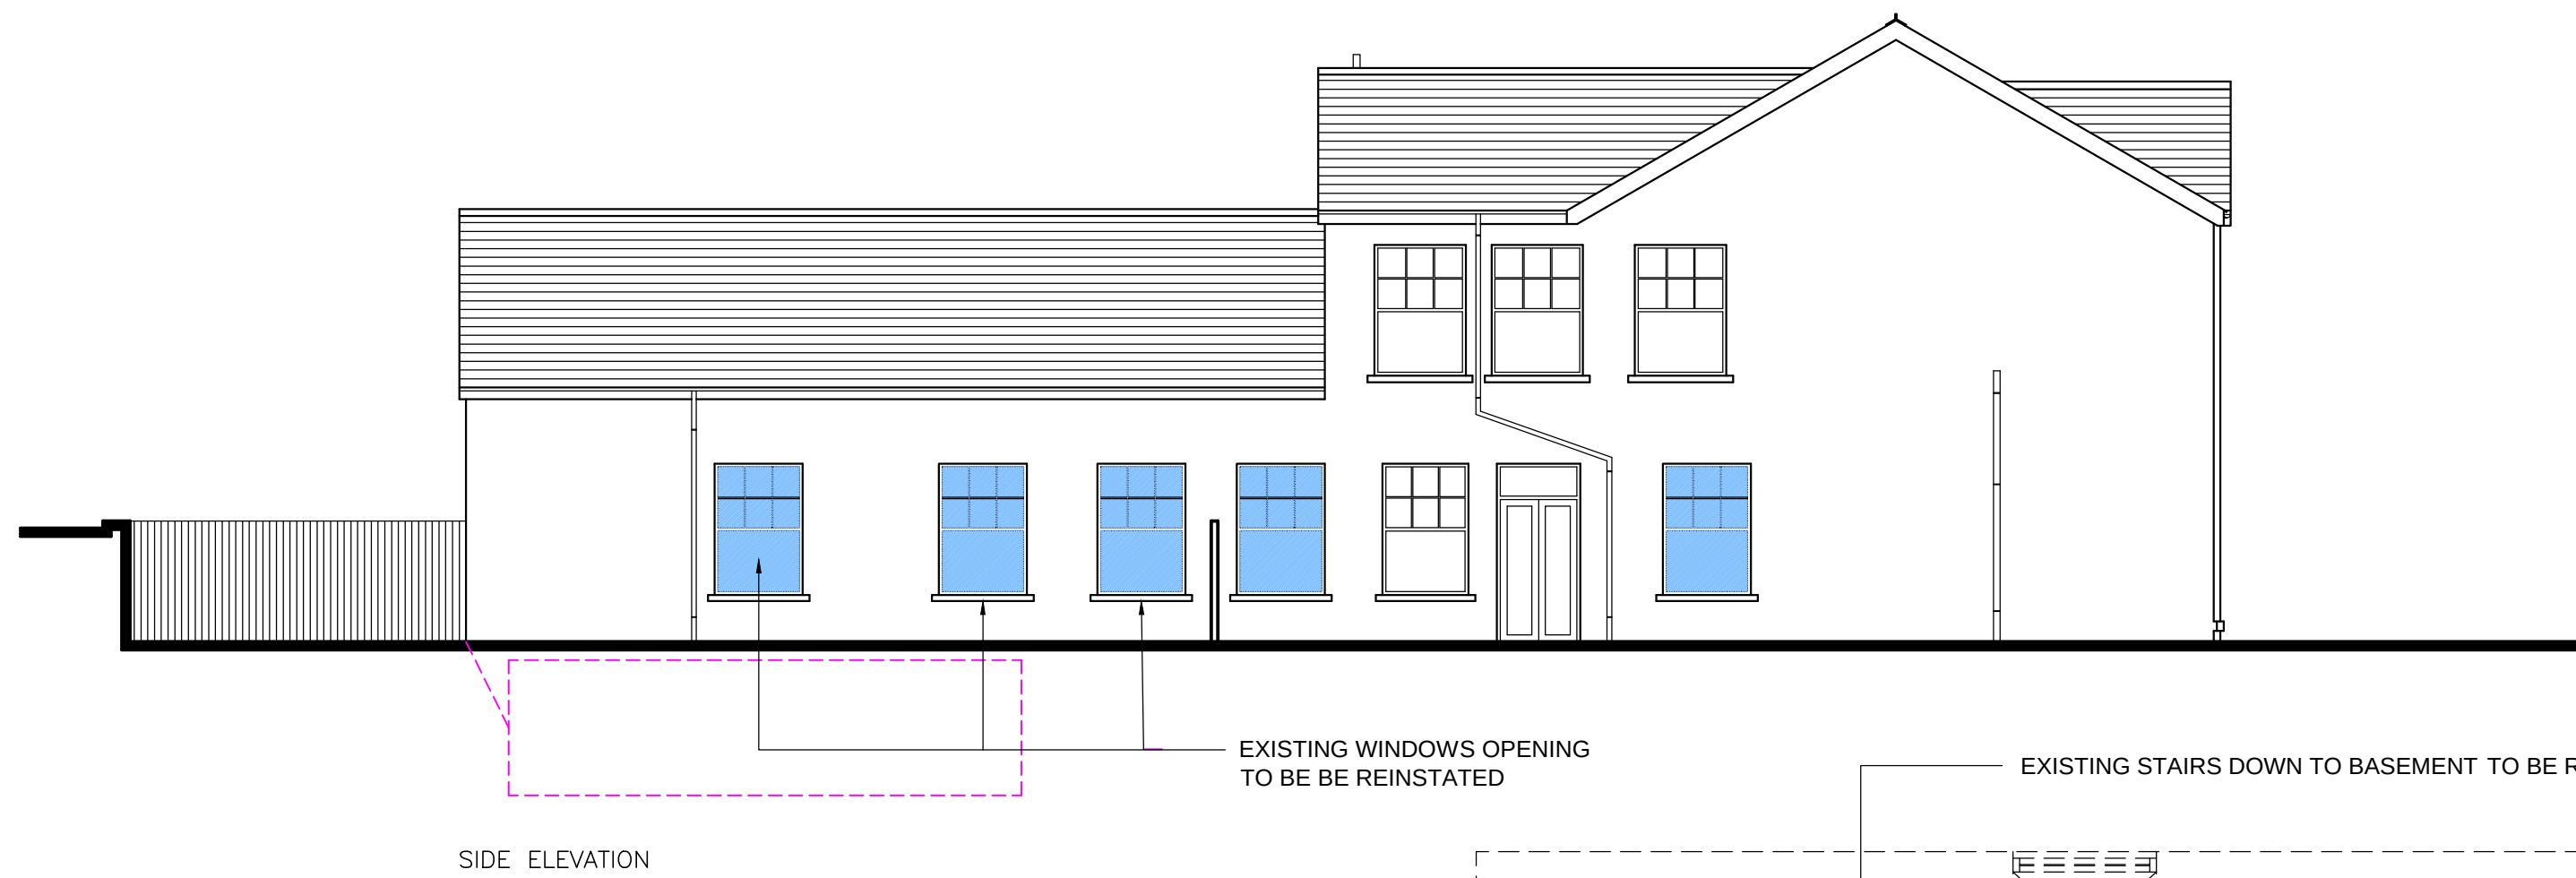

SIDE ELEVATION

EXISTING WINDOWS OPENING
TO BE BE REINSTATED

EXISTING STAIRS DOWN TO BASEMENT TO BE REMOVED

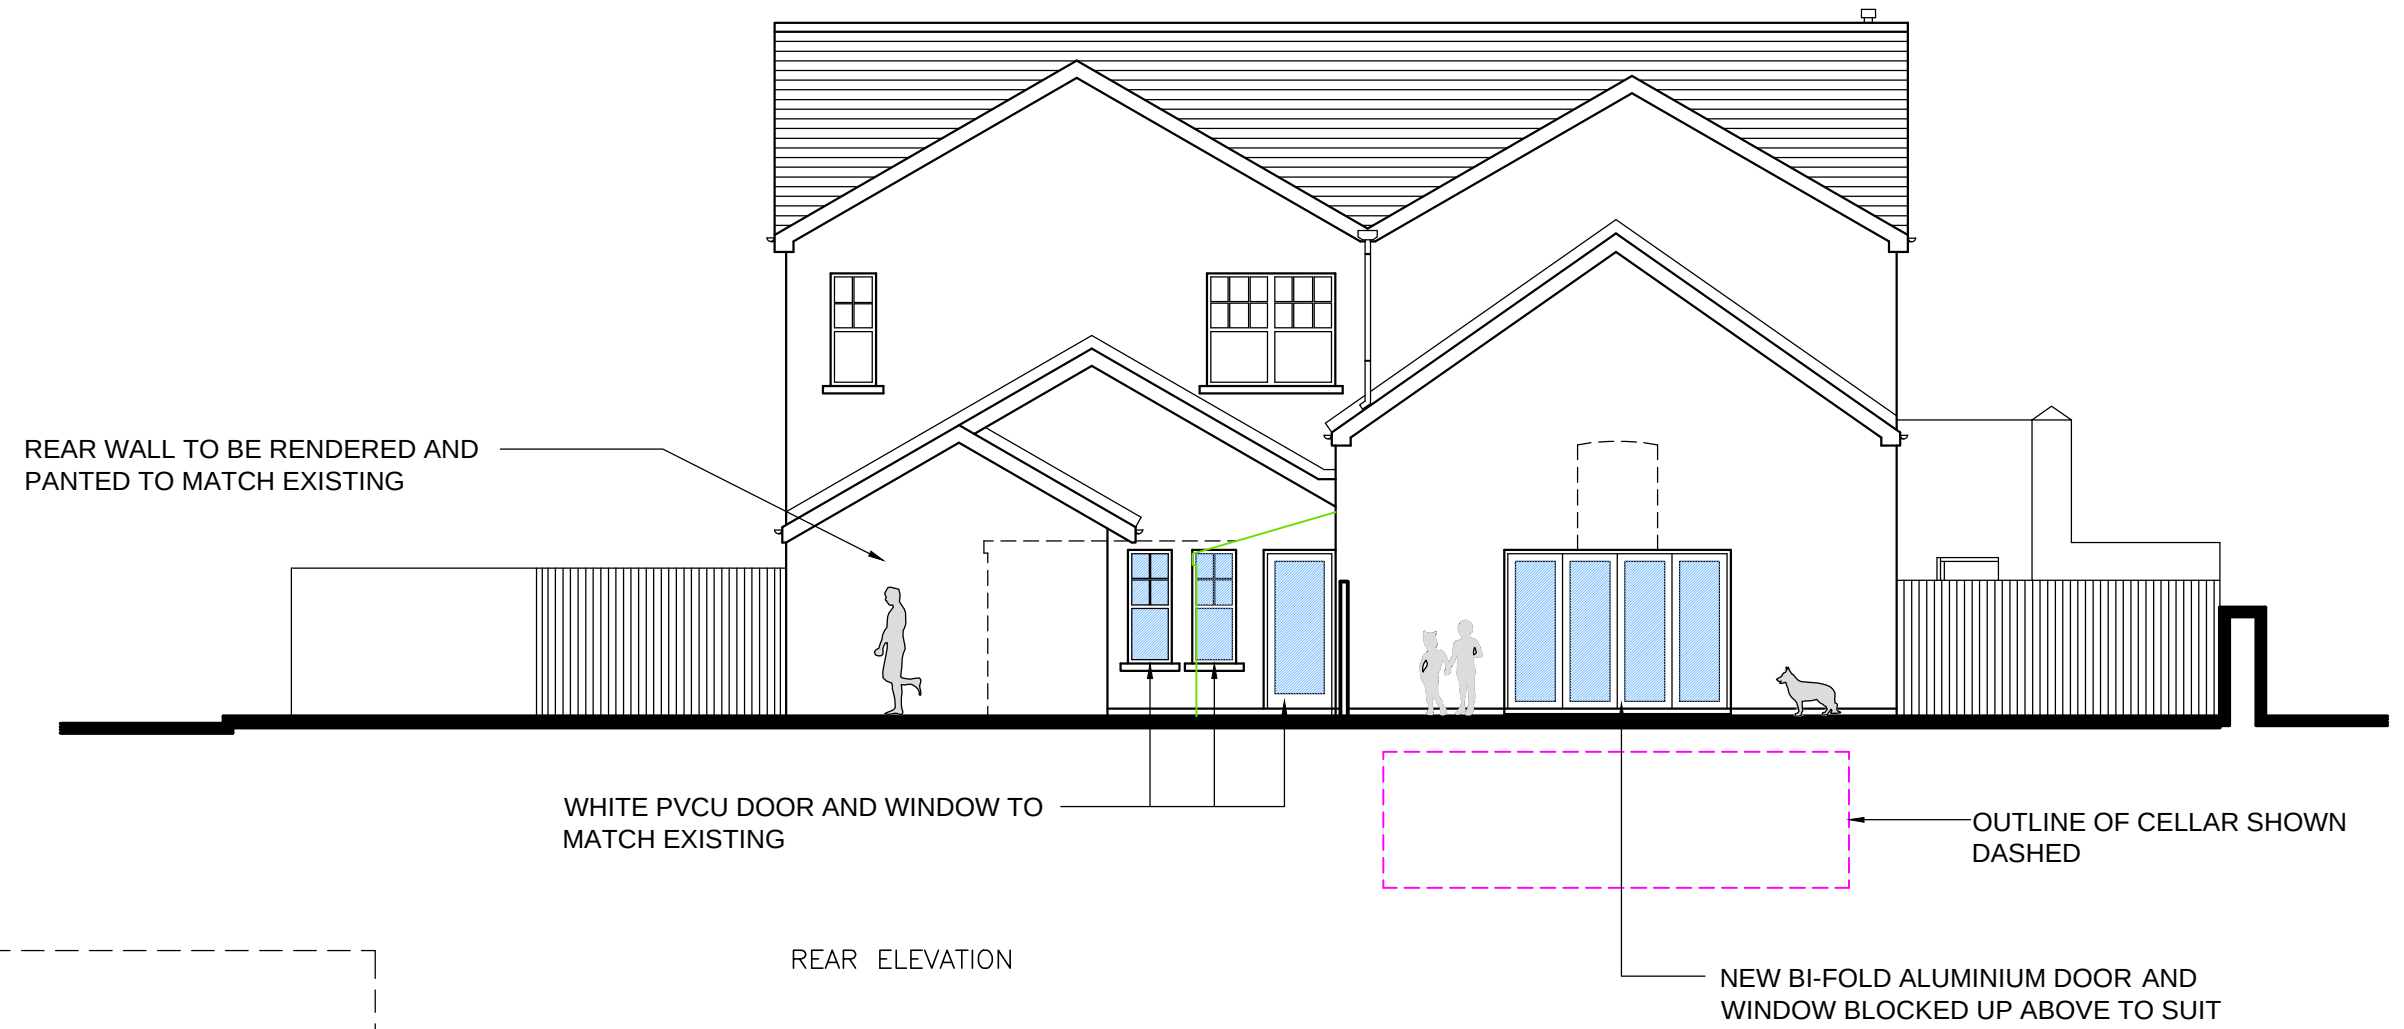


REAR ELEVATION

REAR WALL TO BE RENDERED AND
PANTED TO MATCH EXISTING

WHITE PVCU DOOR AND WINDOW TO
MATCH EXISTING

OUTLINE OF CELLAR SHOWN
DASHED

NEW BI-FOLD ALUMINIUM DOOR AND
WINDOW BLOCKED UP ABOVE TO SUIT

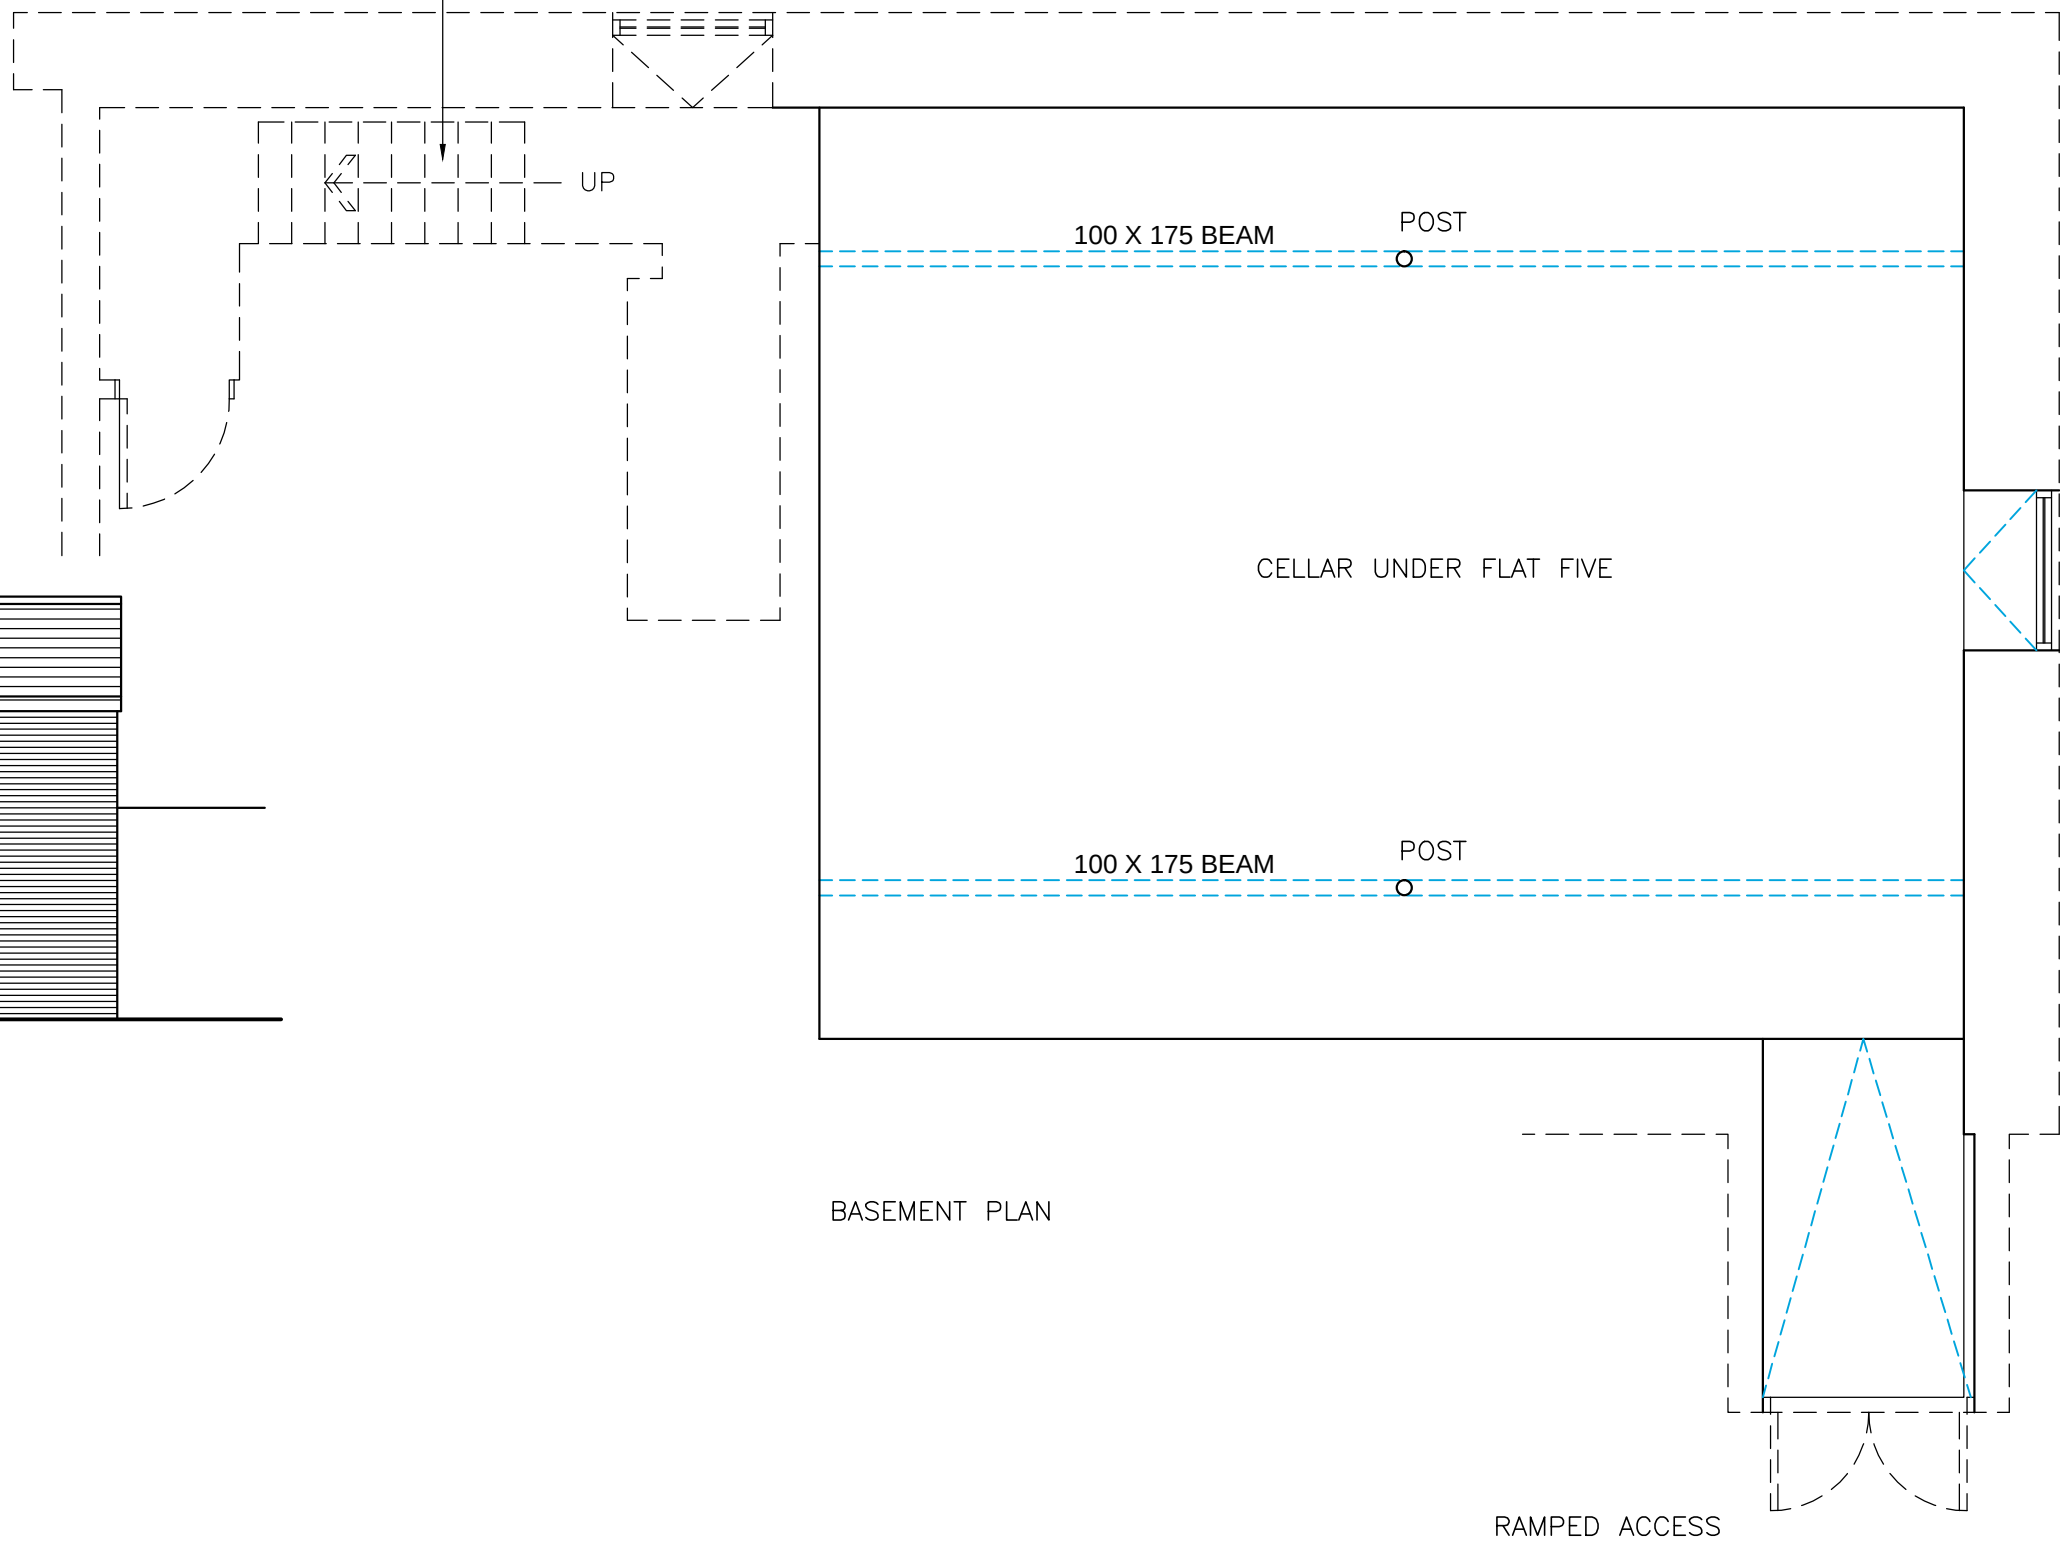

BASEMENT PLAN

UP

100 X 175 BEAM

POST


CELLAR UNDER FLAT FIVE

100 X 175 BEAM

POST

AIR VENT


RAMPED ACCESS

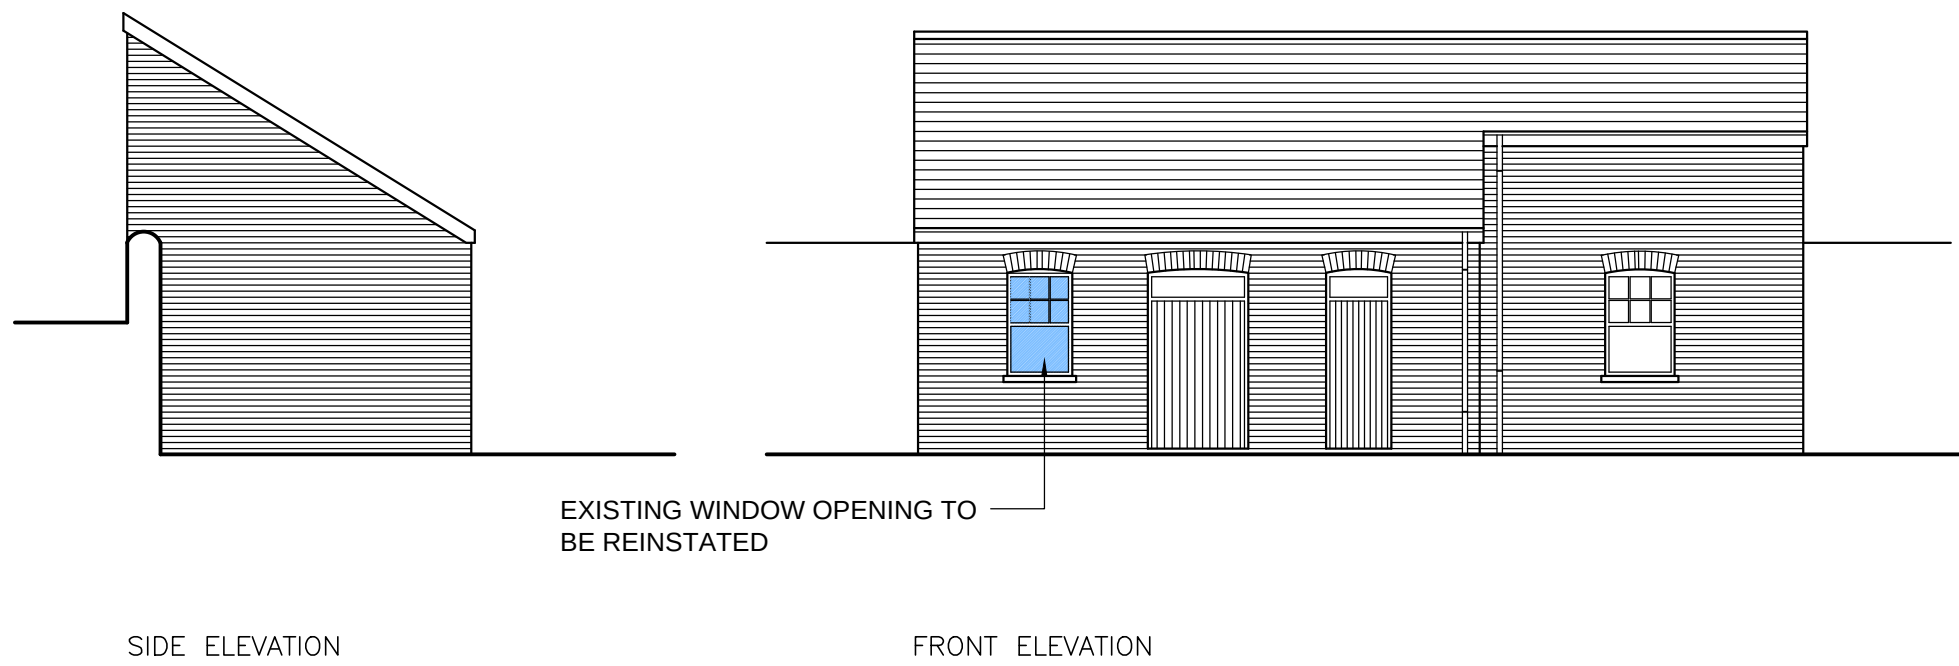

SIDE ELEVATION

FRONT ELEVATION

EXISTING WINDOW OPENING TO
BE REINSTATED

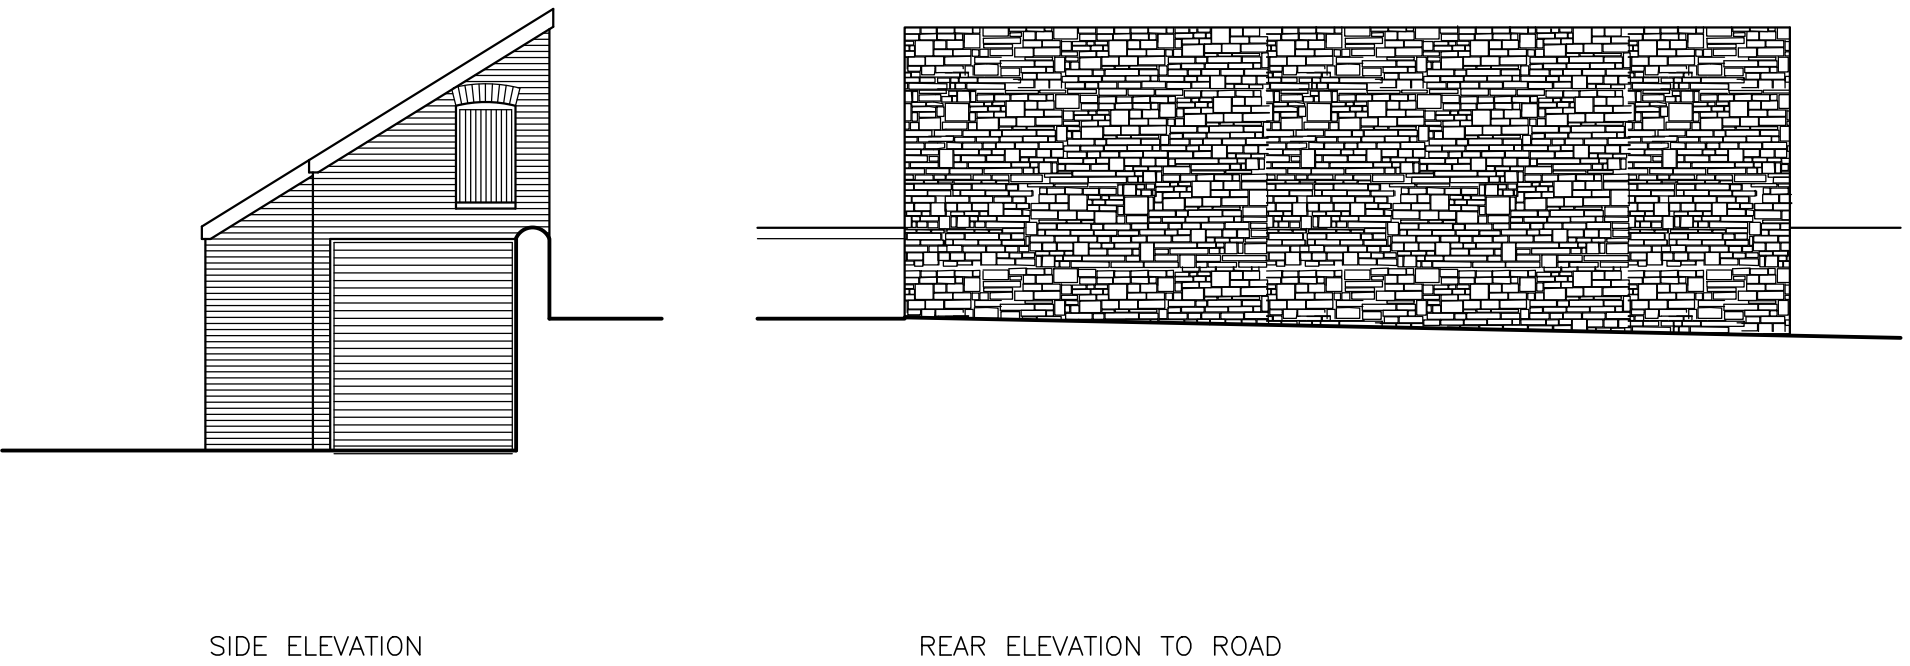

SIDE ELEVATION

REAR ELEVATION TO ROAD




Do not scale this drawing.
Report discrepancies in figured dimensions
on site measurements and dimensions on site
This drawing is copyright.

Revisions:
Rev No. Date: Revision:
Rev No. Date: Revision:

Chk:

Project:
DYNEVOR ARMS
DYNEVOR TERRACE
SWANSEA SA8 4HX

Title:
PROPOSED EXISTING ELEVATION AND
BASEMENT PLAN

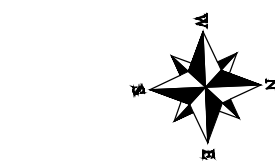

Scale: 1:50
Date: 0821
Project No. 4478
Drawn: RWJ
Checked: RWJ
Rev. (---) 07 A

BAS
BEACON ARCHITECTURAL SERVICES



BEACON ARCHITECTURAL SERVICES - TY MONDAS TRECASTLE BRECON LD3 8UH - TEL: 01874 638082 - MOB: 07792695996