


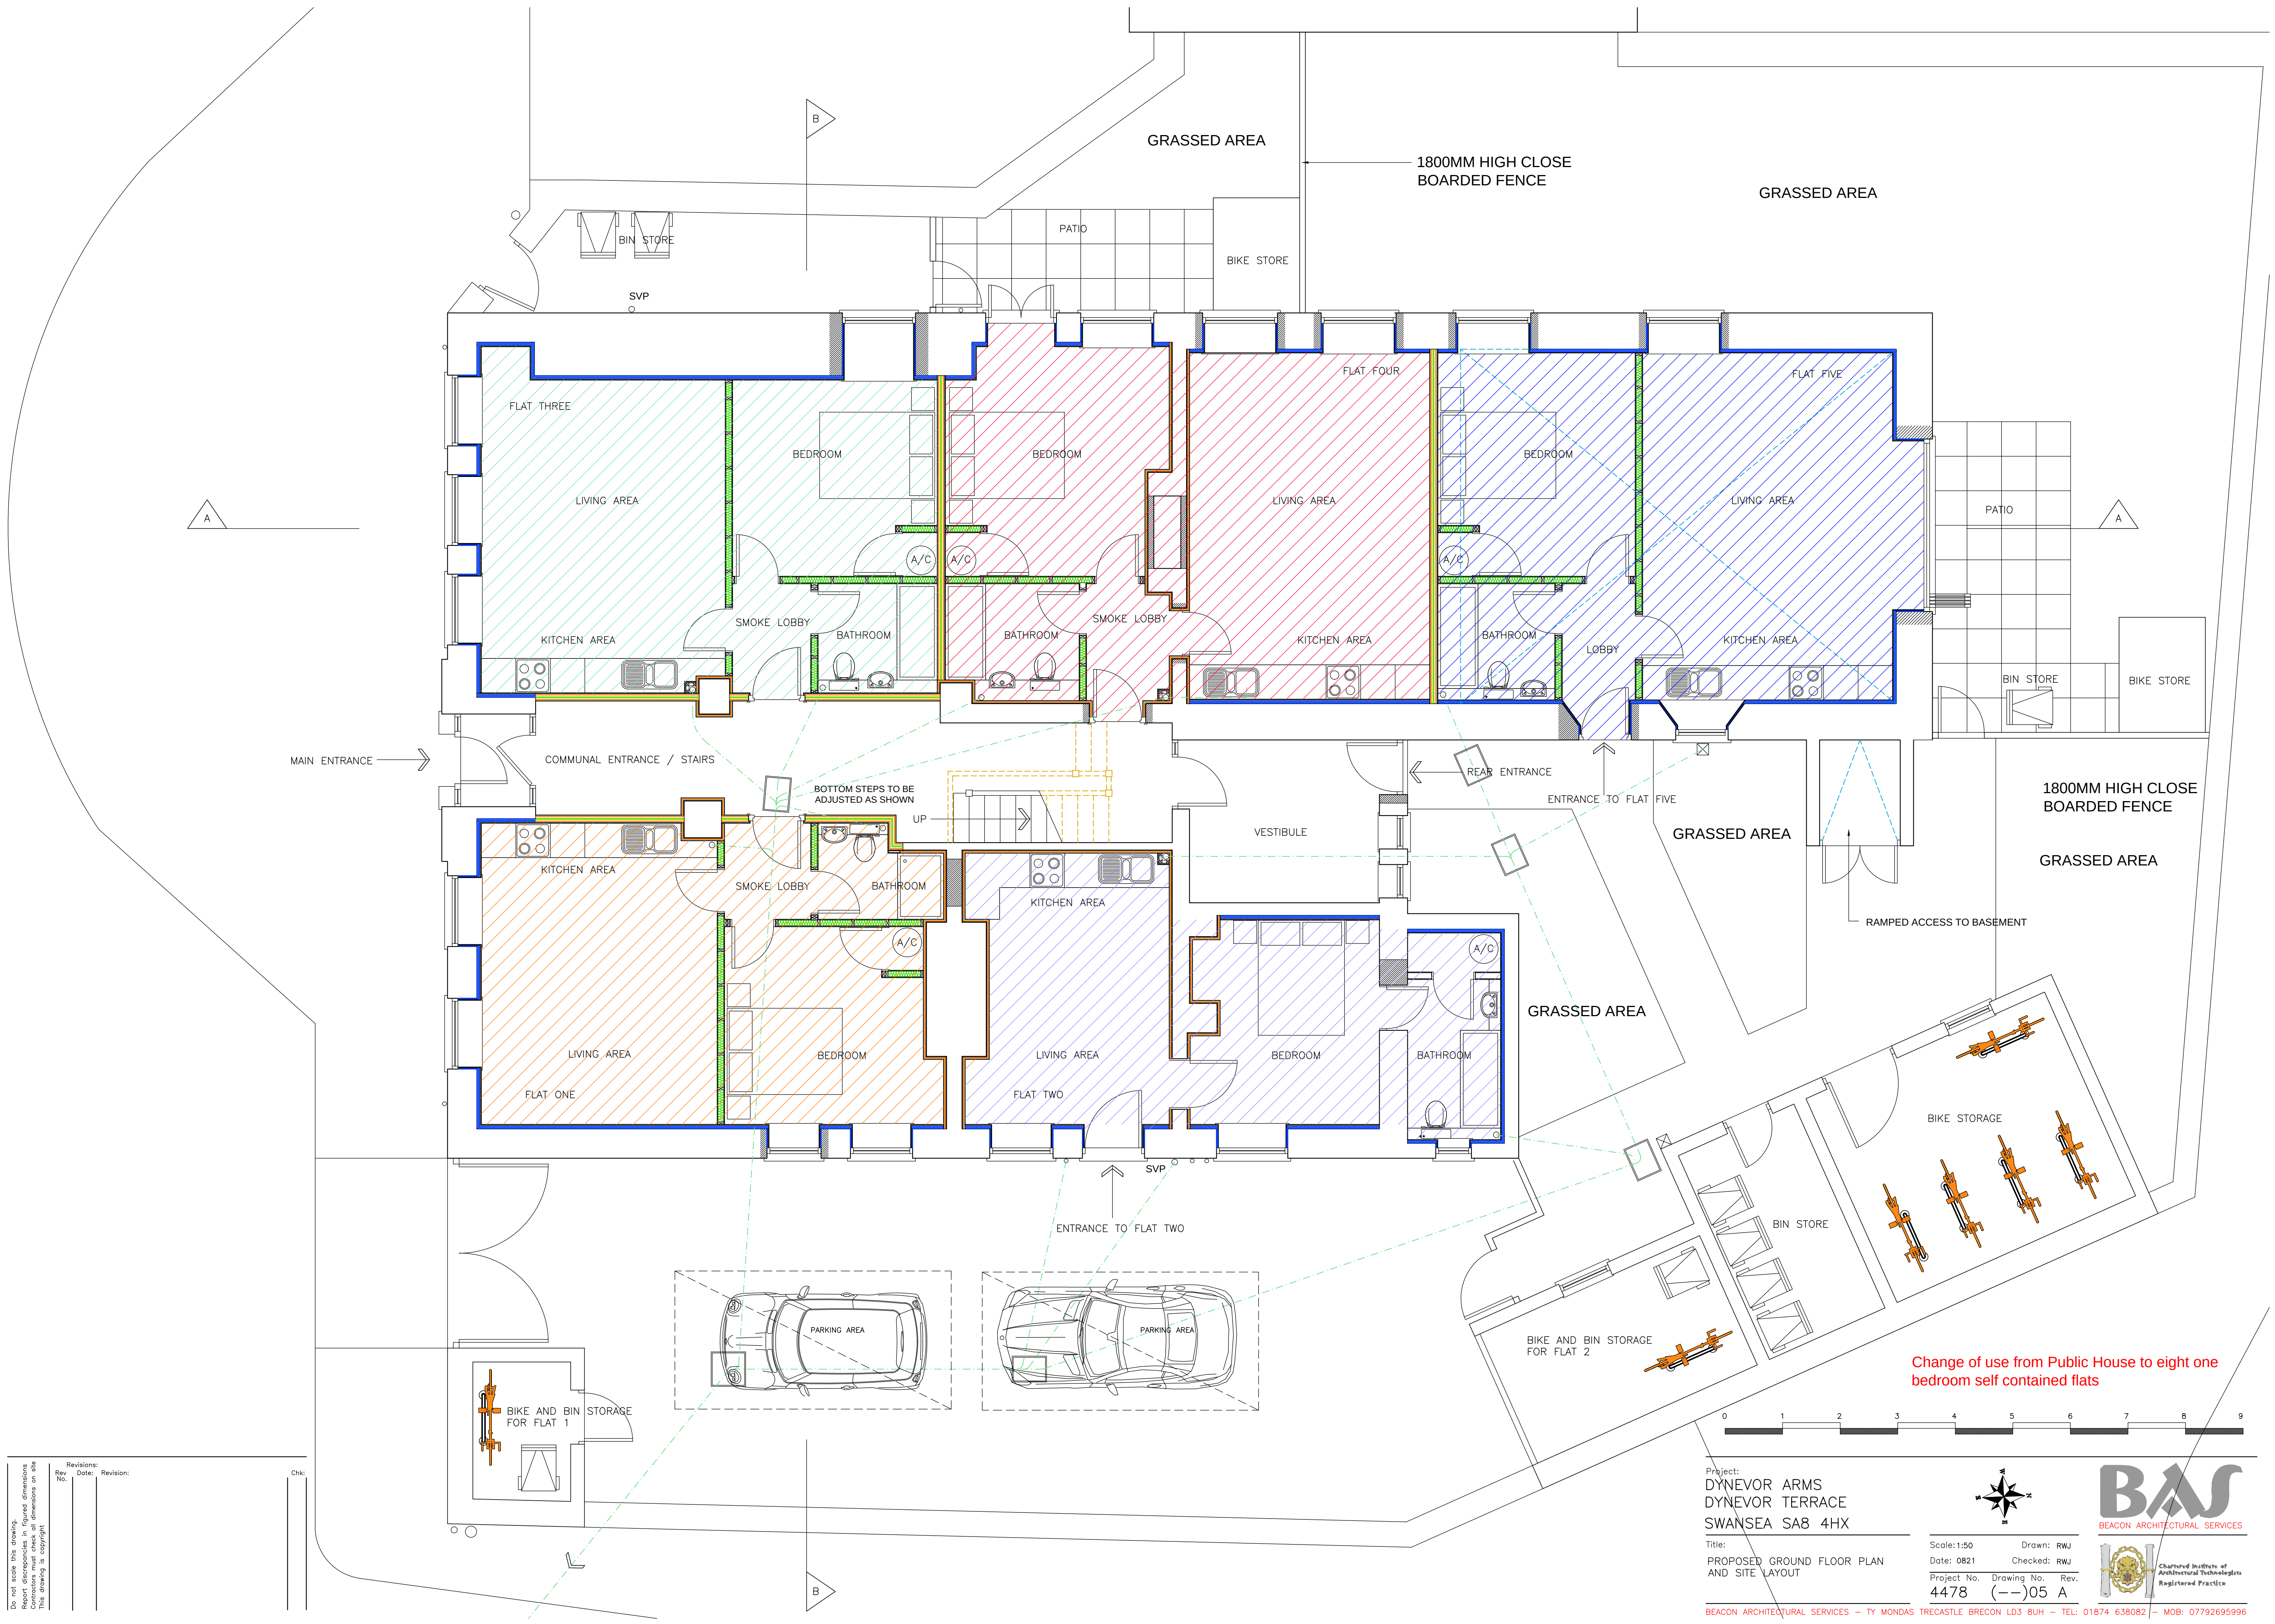

Do not scale this drawing. Report discrepancies in figured dimensions on site before construction starts. This drawing is copyright.	Revisions:			Chk:
	Rev No.	Date:	Revision:	

Change of use from Public House to eight one bedroom self contained flats

0 1 2 3 4 5 6 7 8 9

Project:
DYNEVOR ARMS
DYNEVOR TERRACE
SWANSEA S8 4HX

Title:
PROPOSED GROUND FLOOR PLAN
AND SITE LAYOUT

Scale: 1:50
Date: 0821
Project No. 4478

Drawn: RWJ
Checked: RWJ
Rev. No. 05 A

Project:
BEACON ARCHITECTURAL SERVICES
Chartered Institute of
Architectural Technologists
Registered Practice

BEACON ARCHITECTURAL SERVICES - TY MONDAS TRECASTLE BRECON LD3 8UH - TEL: 01874 638082 - MOB: 07792695995