


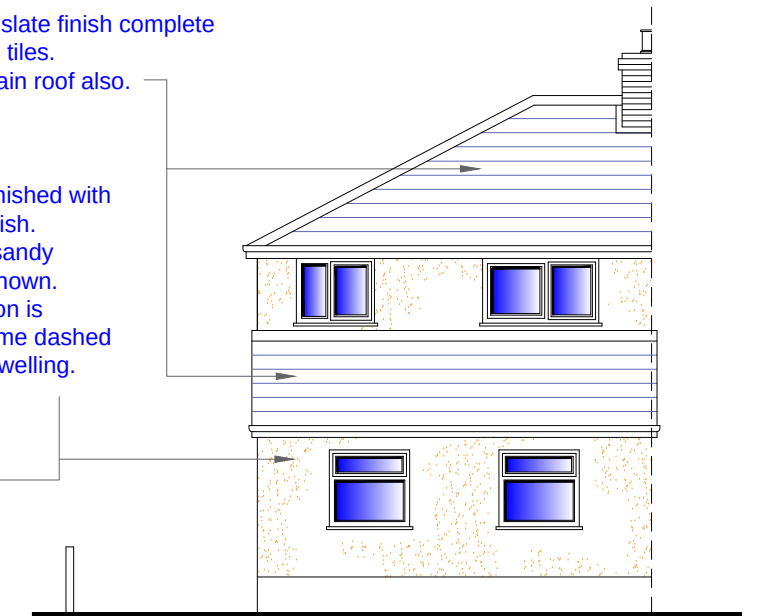


Existing Front Elevation.
Scale 1:100



Existing Right Side Elevation.
Scale 1:100




Existing Rear Elevation.
Scale 1:100

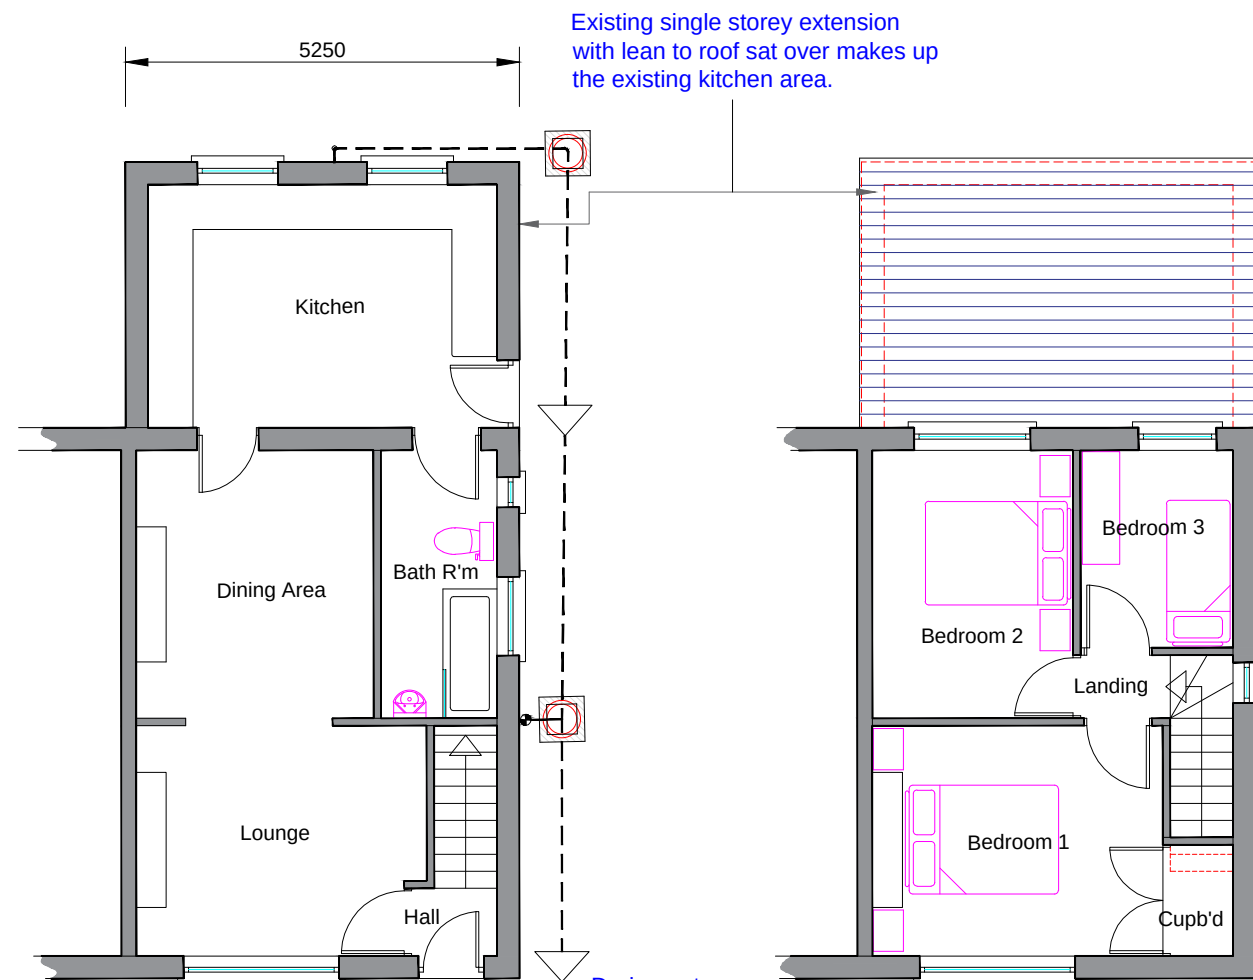

Existing Ground Floor Plan
Scale 1:100

Existing First Floor Plan
Scale 1:100

Existing semi detached property is shown within image and outlined in red.
As shown, existing driveway for parking is shown to the right side of the dwelling.

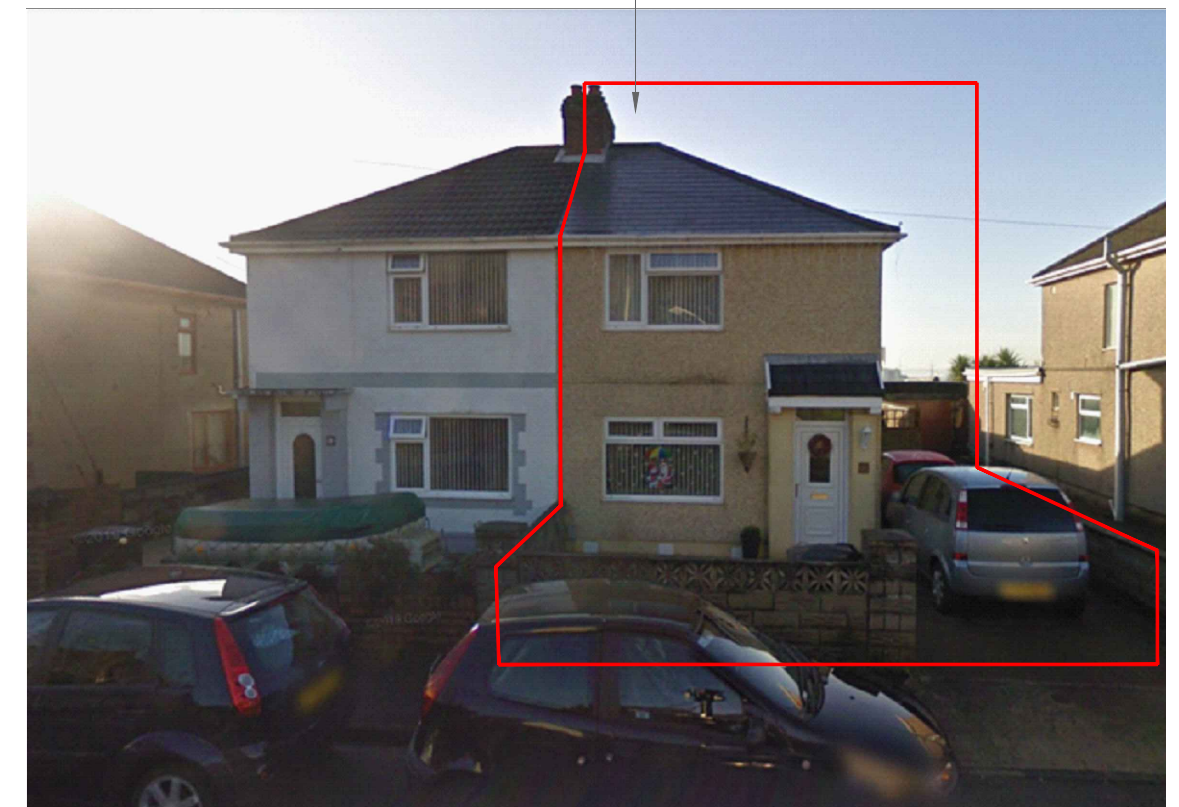

Existing Street Image.

Client Mr.D.Anthony.	Drawn SLF	Date August 2021	Scale 1:100 @ A3	Dwg No DA/2021/03	Rev.
Site Address 96 Albion Road, Baglan.	Checked	Drawing Title Existing Elevations and Floor Plans	Project Title Material Alteration - Reduced footprint. Proposed 2 storey extension to side & rear of dwelling	AutoCAD	PG Architectural Services