




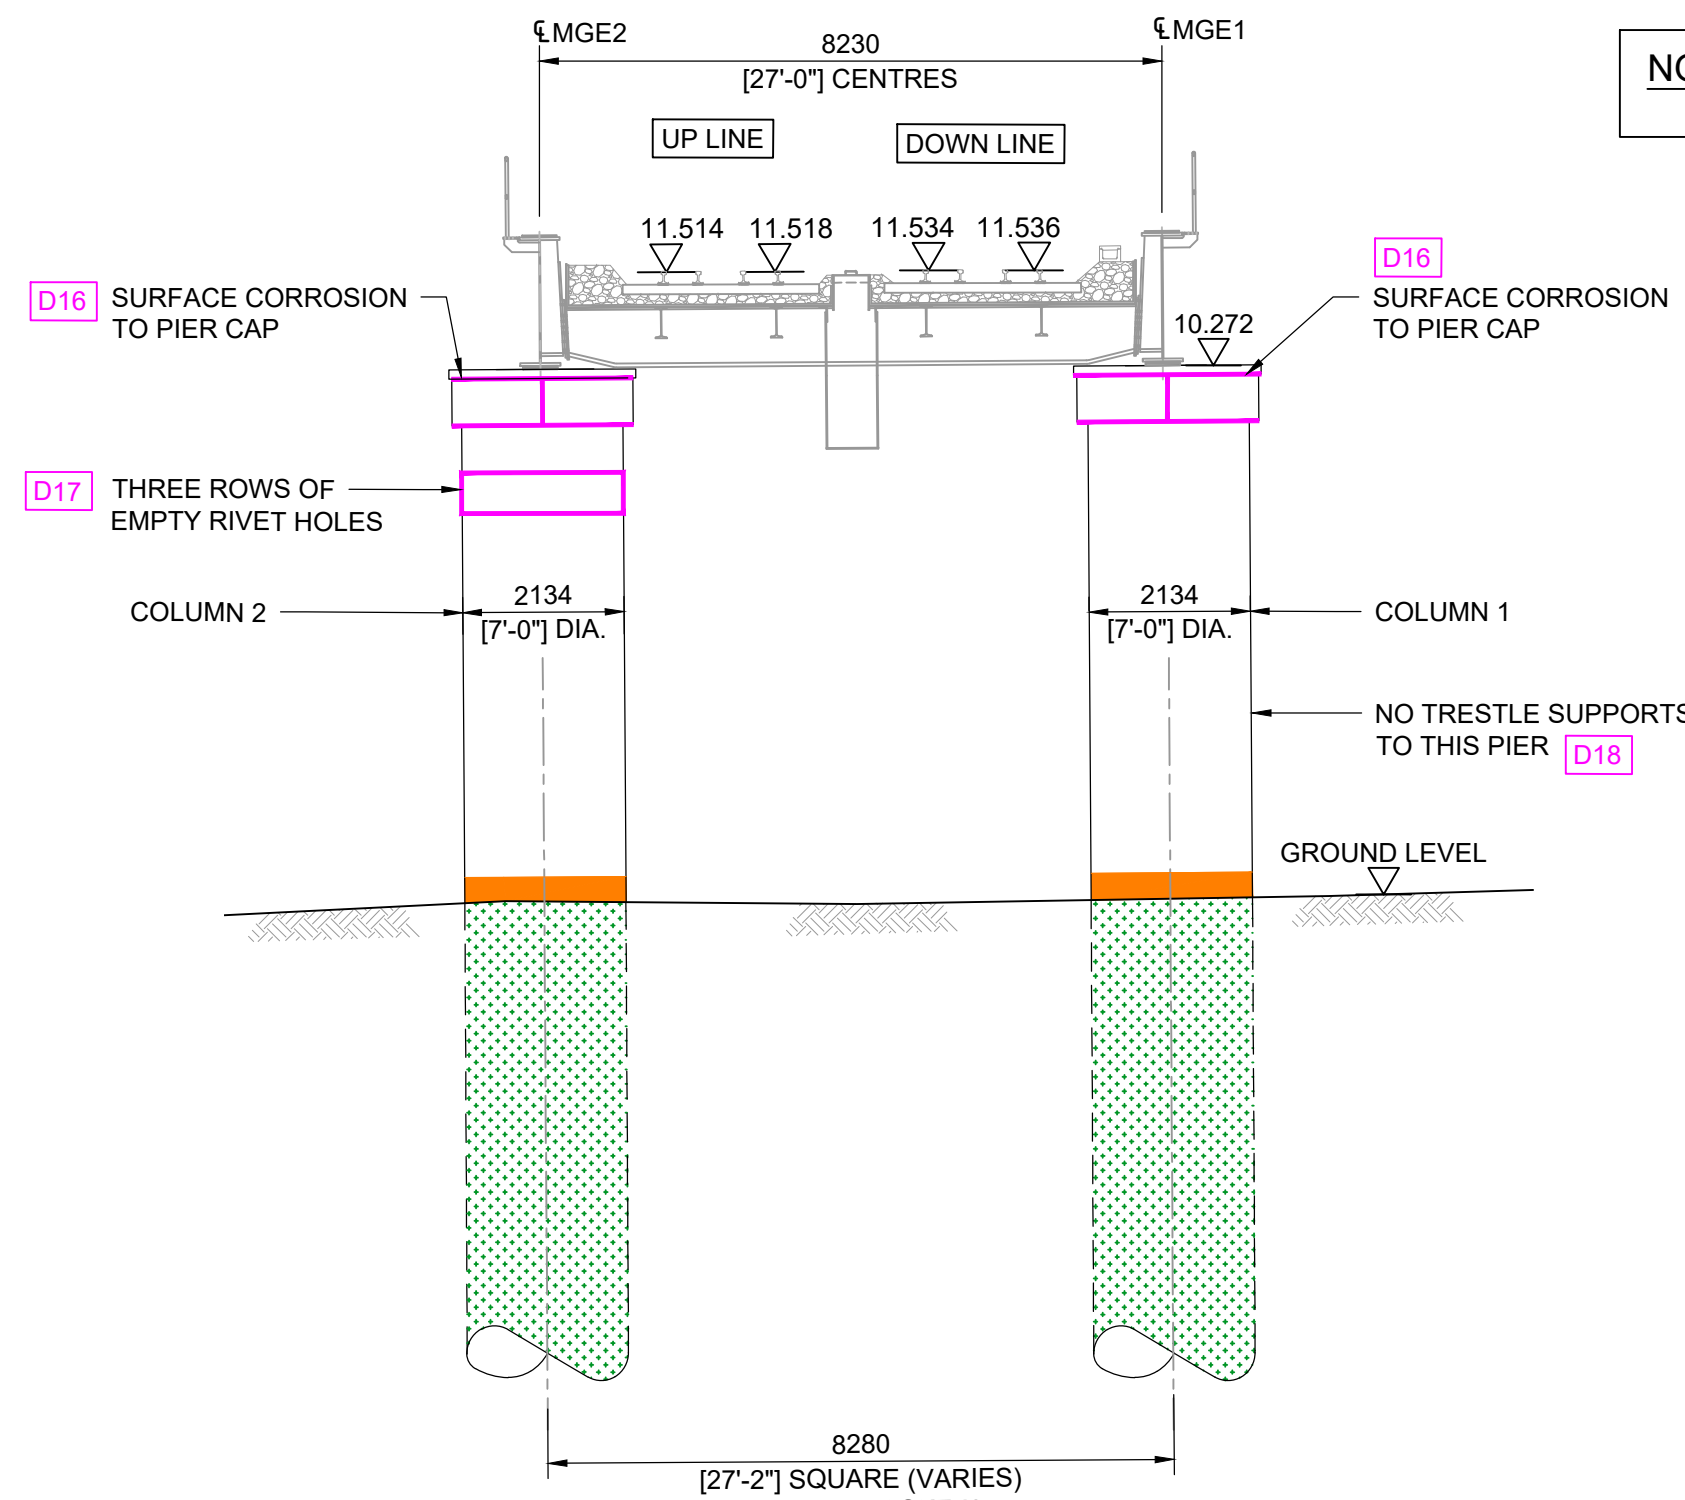


WEST ELEVATION (IS6)
SCALE: 1:100

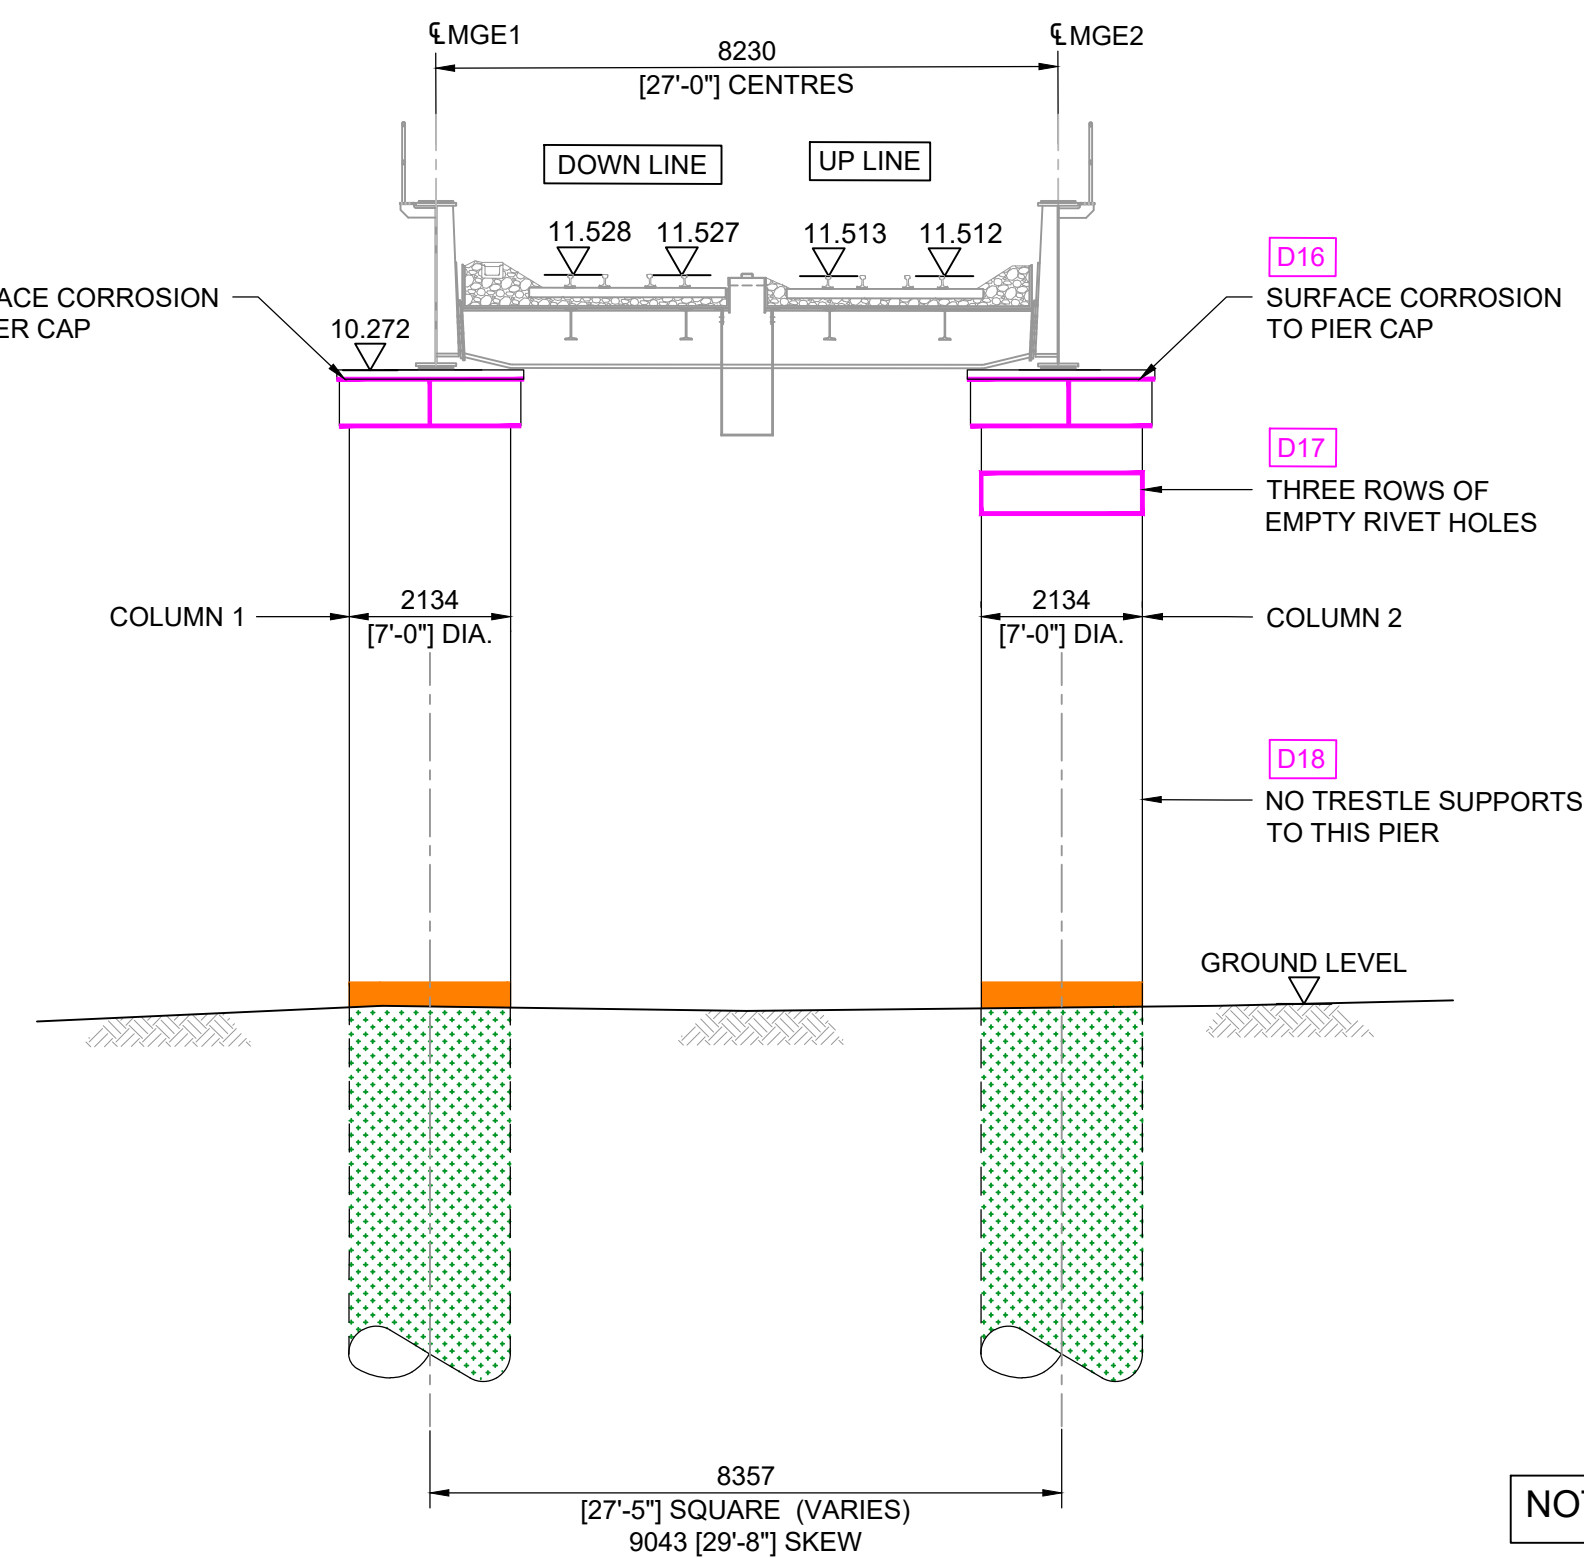

EAST ELEVATION (IS6)
SCALE: 1:100

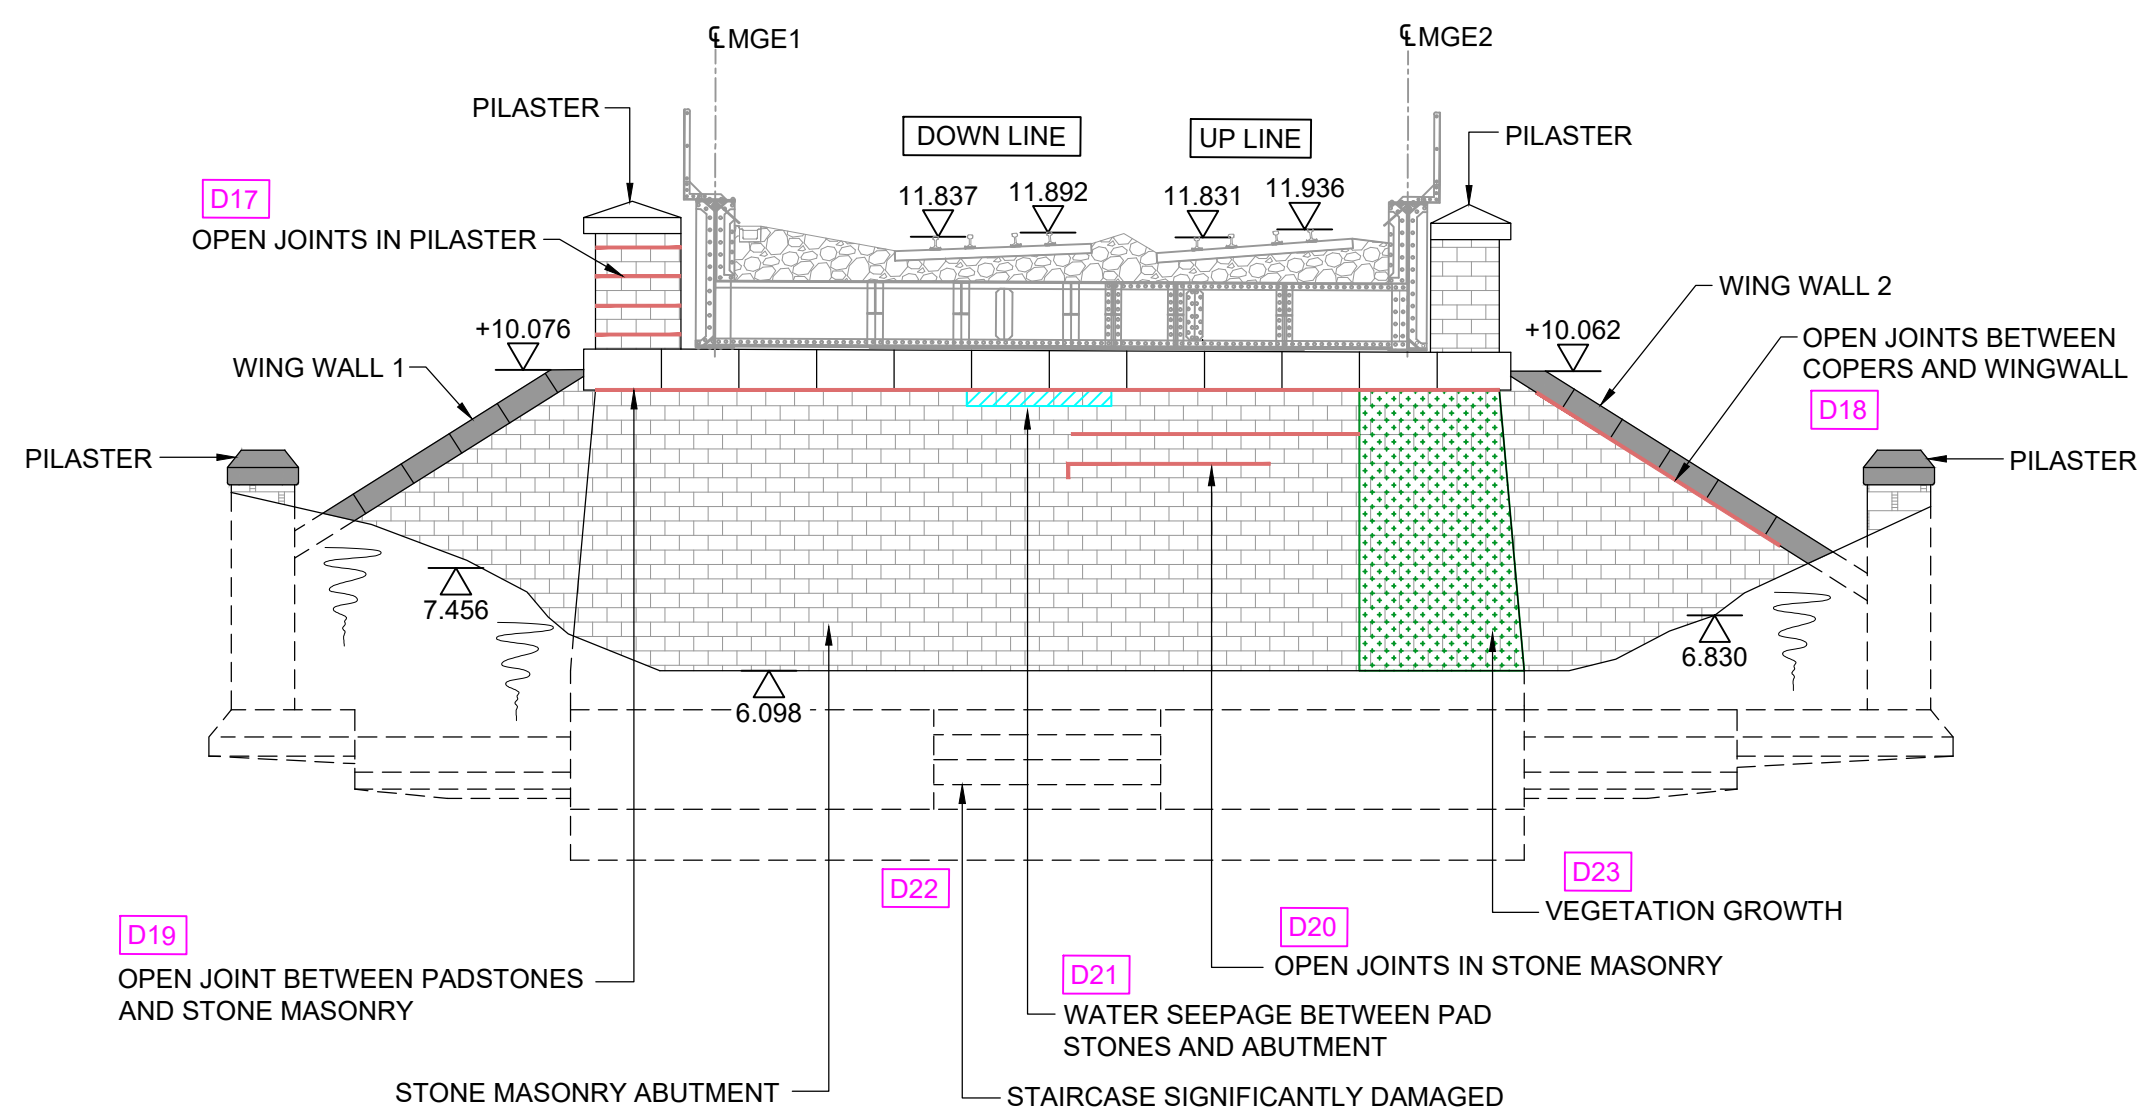

ELEVATION OF WEST ABUTMENT - (SPAN 1)
SCALE 1:100

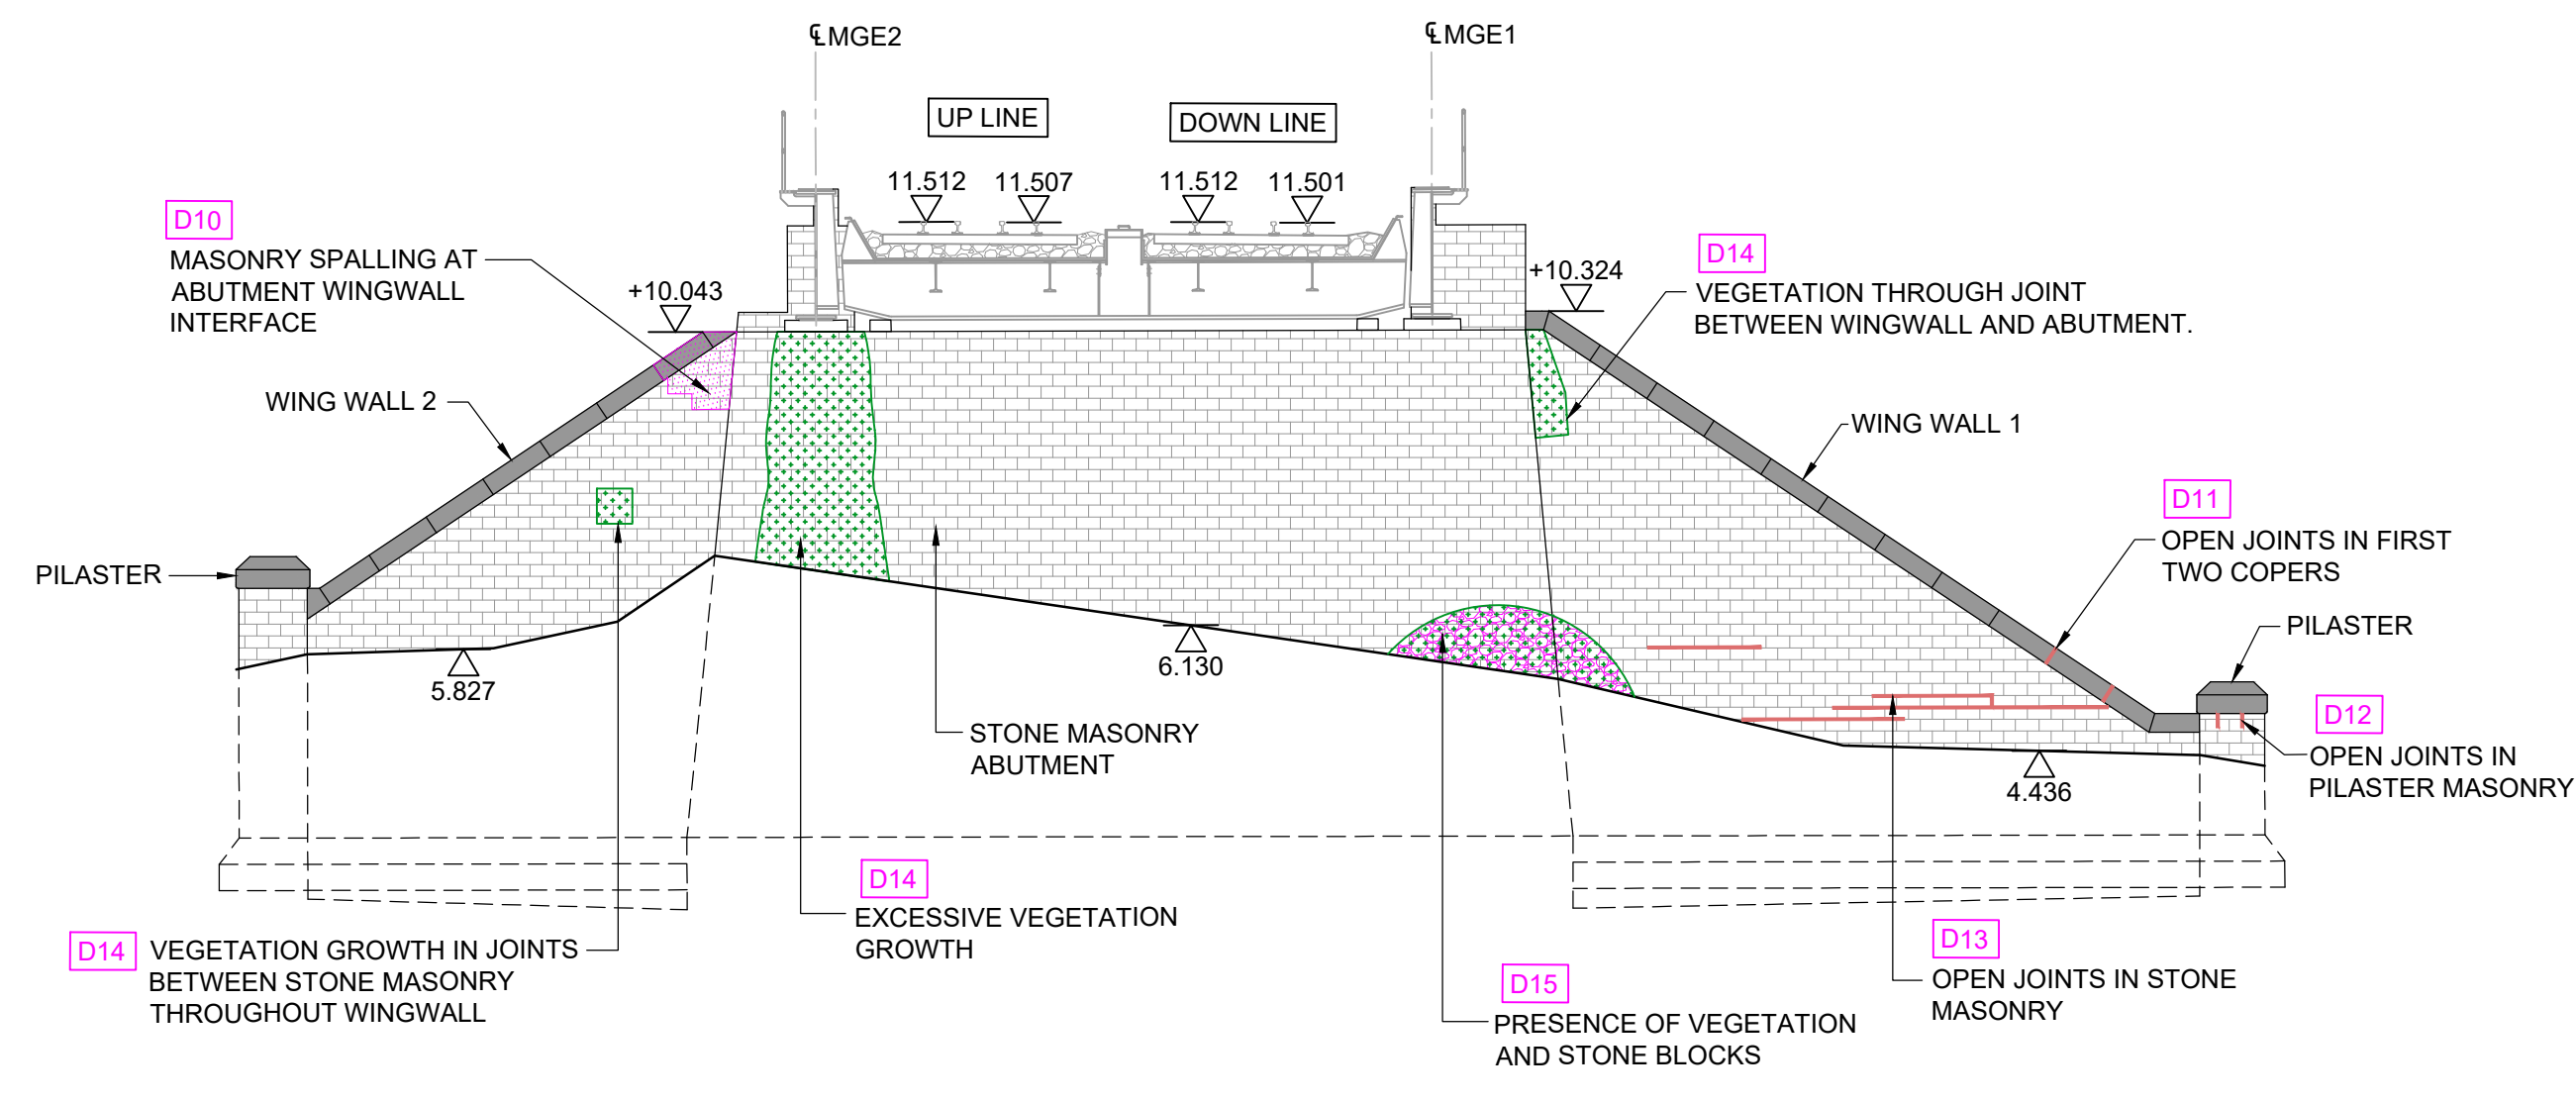

ELEVATION OF EAST ABUTMENT - (SPAN 6)
SCALE 1:100

NOTE: FOR IS6, DEFECT NUMBERING HAS BEEN CONTINUED AS NOTED FOR SPAN 6.

NOTE: D115, D116, ... - DEFECT NUMBERING

NOTES:


- ALL DIMENSIONS ARE IN MILLIMETRES AND LEVELS ARE IN METRES AOD UNLESS NOTED OTHERWISE.
- DO NOT SCALE OFF THIS DRAWING, USE FIGURED DIMENSIONS ONLY.
- THIS DRAWING HAS BEEN PREPARED BASED ON TOPOGRAPHICAL SURVEY UNDERTAKEN BY JOHN VINCENT SURVEYS LTD. IN NOVEMBER 2018 ON BEHALF OF ARCADIS CONSULTING (UK) LTD.
- THIS DRAWING HAS BEEN PREPARED BASED ON NETWORK RAIL ARCHIVE DRAWING NO'S: MF23521, C1856, C24478, MF38861A, MF38861B, MF38862A, MF38862B, MF38863A, MF38863B.
- THIS DRAWING SHALL BE READ IN CONJUNCTION WITH DRAWINGS: 152093-ARC-DRG-ECV-000002, 152093-ARC-DRG-ECV-000003, 152093-ARC-DRG-ECV-000010, 152093-ARC-DRG-ECV-000011 & 152093-ARC-DRG-ECV-000012.
- REFER TO DRAWING NO. 152093-ARC-DRG-ECV-000030 FOR TABLE OF DEFECTS.
- THIS DRAWING HAS BEEN PREPARED BASED ON TOPOGRAPHICAL SURVEY UNDERTAKEN BY PBH SURVEYS IN JANUARY 2020 ON BEHALF OF ARCADIS CONSULTING (UK) LIMITED.

LEGEND:

	SURFACE RUST RASH
	VEGETATION / MOSS GROWTH
	VEGETATION AND STONE BLOCKS
	SPALLING
	WATER SEEPAGE
	CORROSION
	OPEN JOINTS

GENERAL INSPECTION NOTES:-

- VEGETATION GROWTH ON PIER CAPS AND ABUTMENT WALLS / WING WALLS.
- OPEN JOINTS IN STONE MASONRY.
- FLAKED PAINTWORK ON PIERS (CAISSONS)

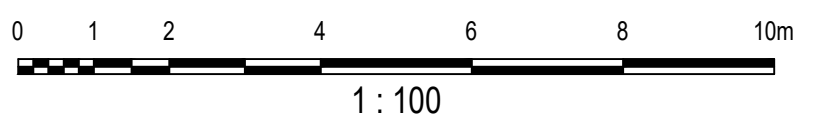

A03	24.04.2020	FOR FORM 001 REVIEW	K.S	B.K	J.L
A02	05.02.2020	FOR FORM BA REVIEW	D.K	B.K	J.L
A01	29.01.2019	FOR FORM AA REVIEW	D.K	B.K	J.L
Rev	Date	Description of Revisions	Drawn	Chkd	Appr
Status					Suitability

FOR FORM 001 REVIEW

S3



Contractor(s):



Project:

RIVER NEATH SWING
BRIDGE GRIP 4

Drawing Title:

PIER (IS6) AND
ABUTMENT DEFECTS

Designed	S. ALURU	Signed	S.A	Date	24.04.2020
Drawn	K. SRILEKHA	Signed	K.S	Date	24.04.2020
Checked	B. KING	Signed	B.K	Date	24.04.2020
Approved	J. LYNN	Signed	J.L	Date	24.04.2020

Scale(s)	AS SHOWN @ A1	ELR & Mileage	SD11 207m 63ch
Alternative Reference	152093	Sheet	1 of 1
Drawing Number	152093-ARC-DRG-ECV-000013	Revision	A03