


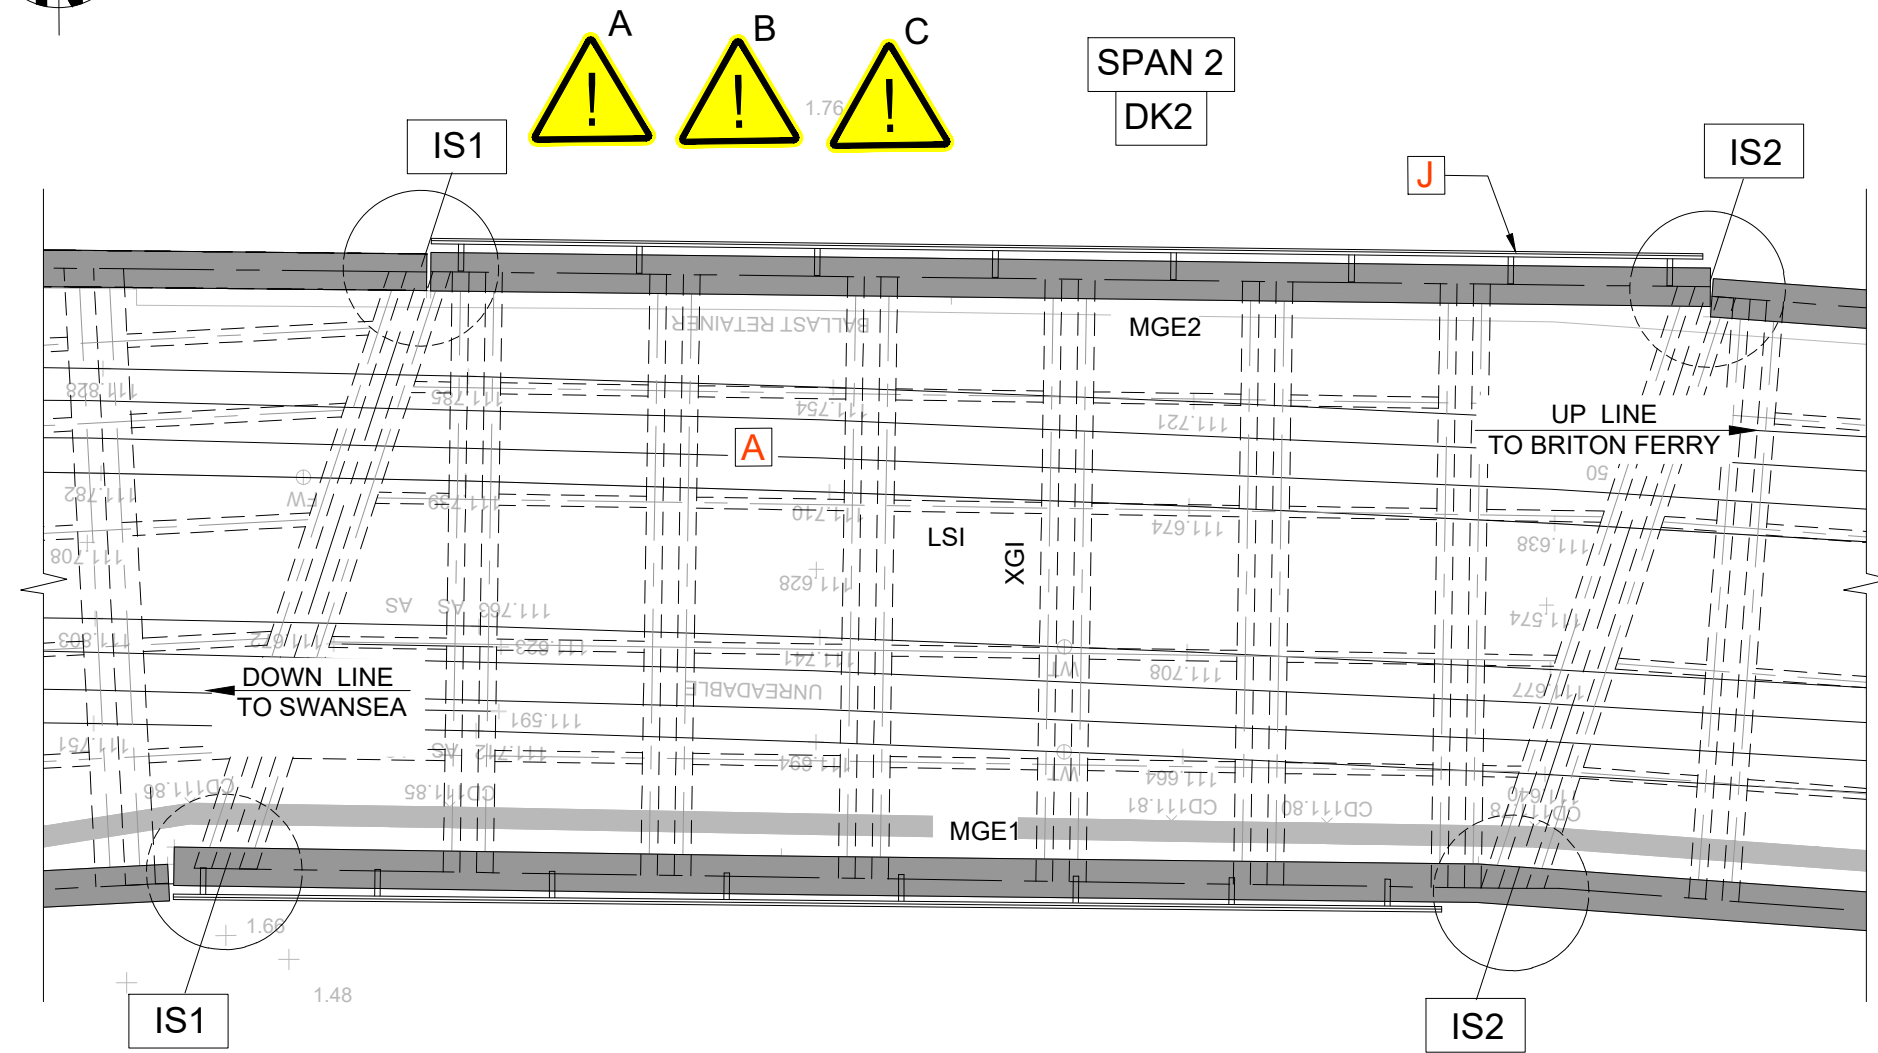


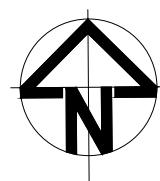


PLAN
SCALE 1:100

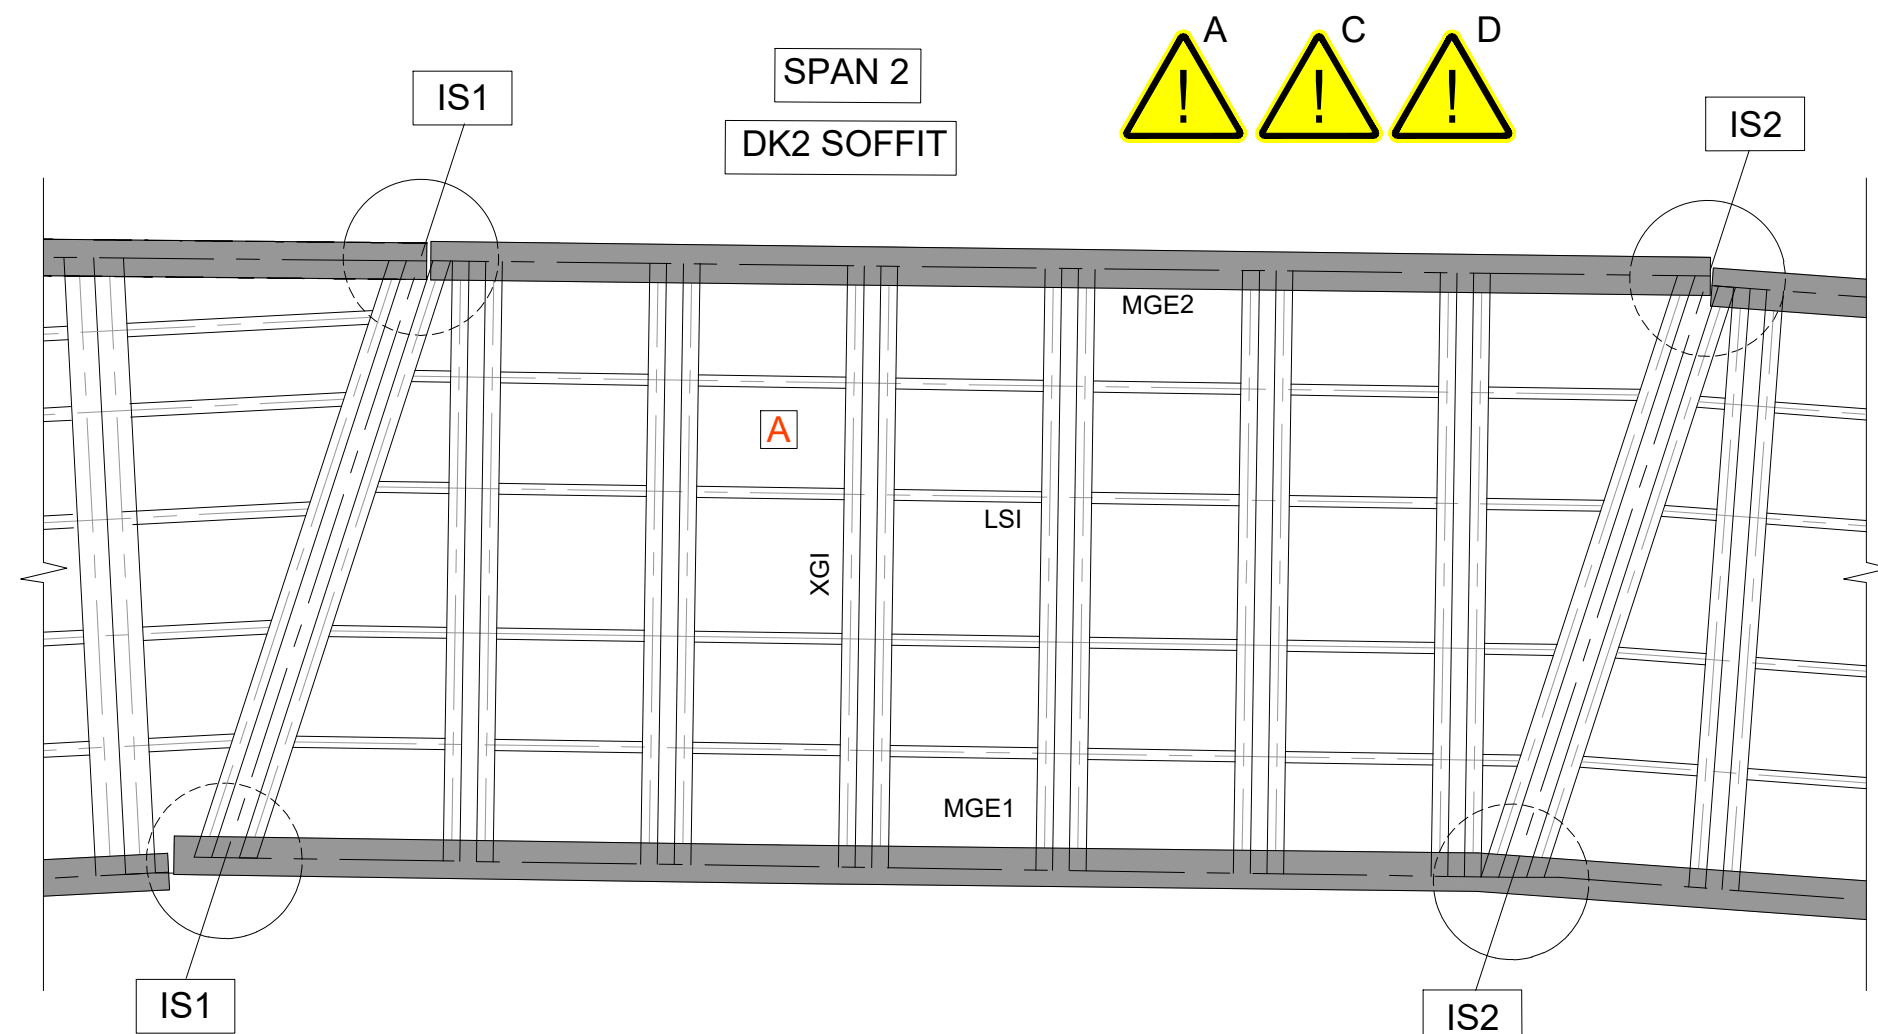

SOFFIT PLAN
SCALE 1:100

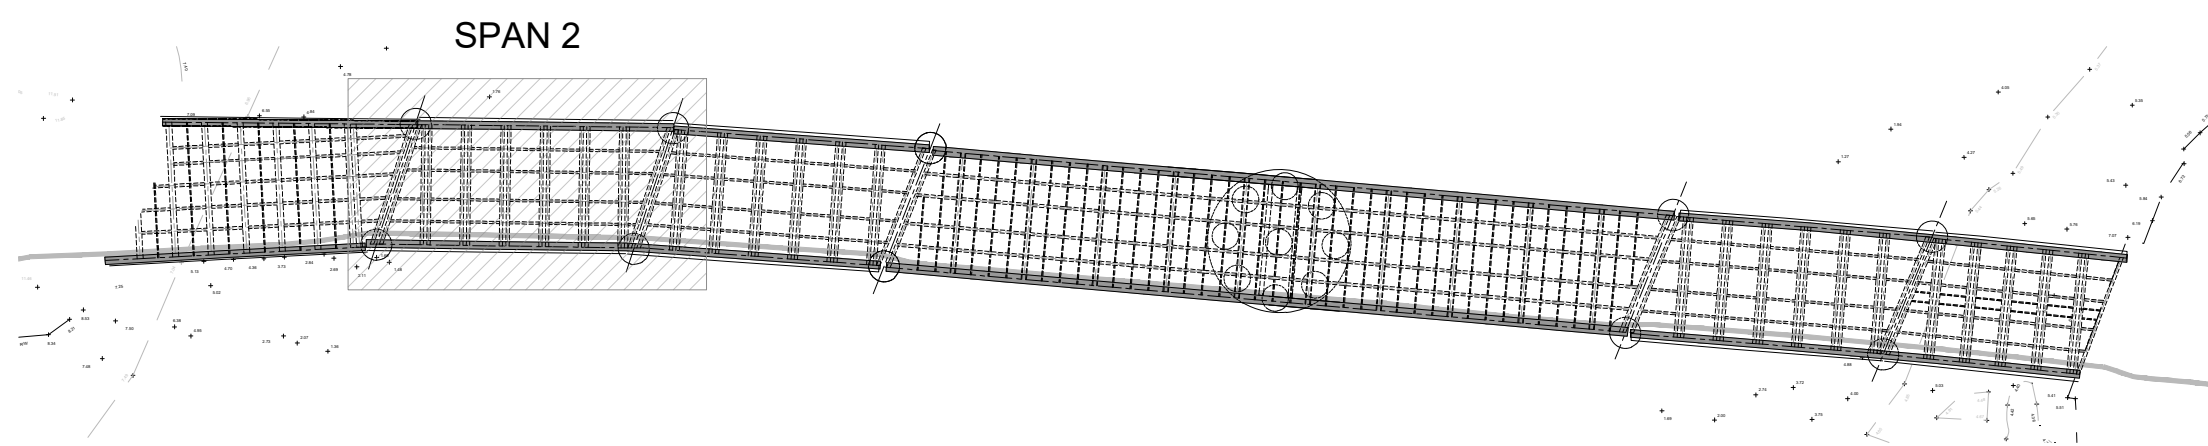

KEY PLAN
SCALE 1:500

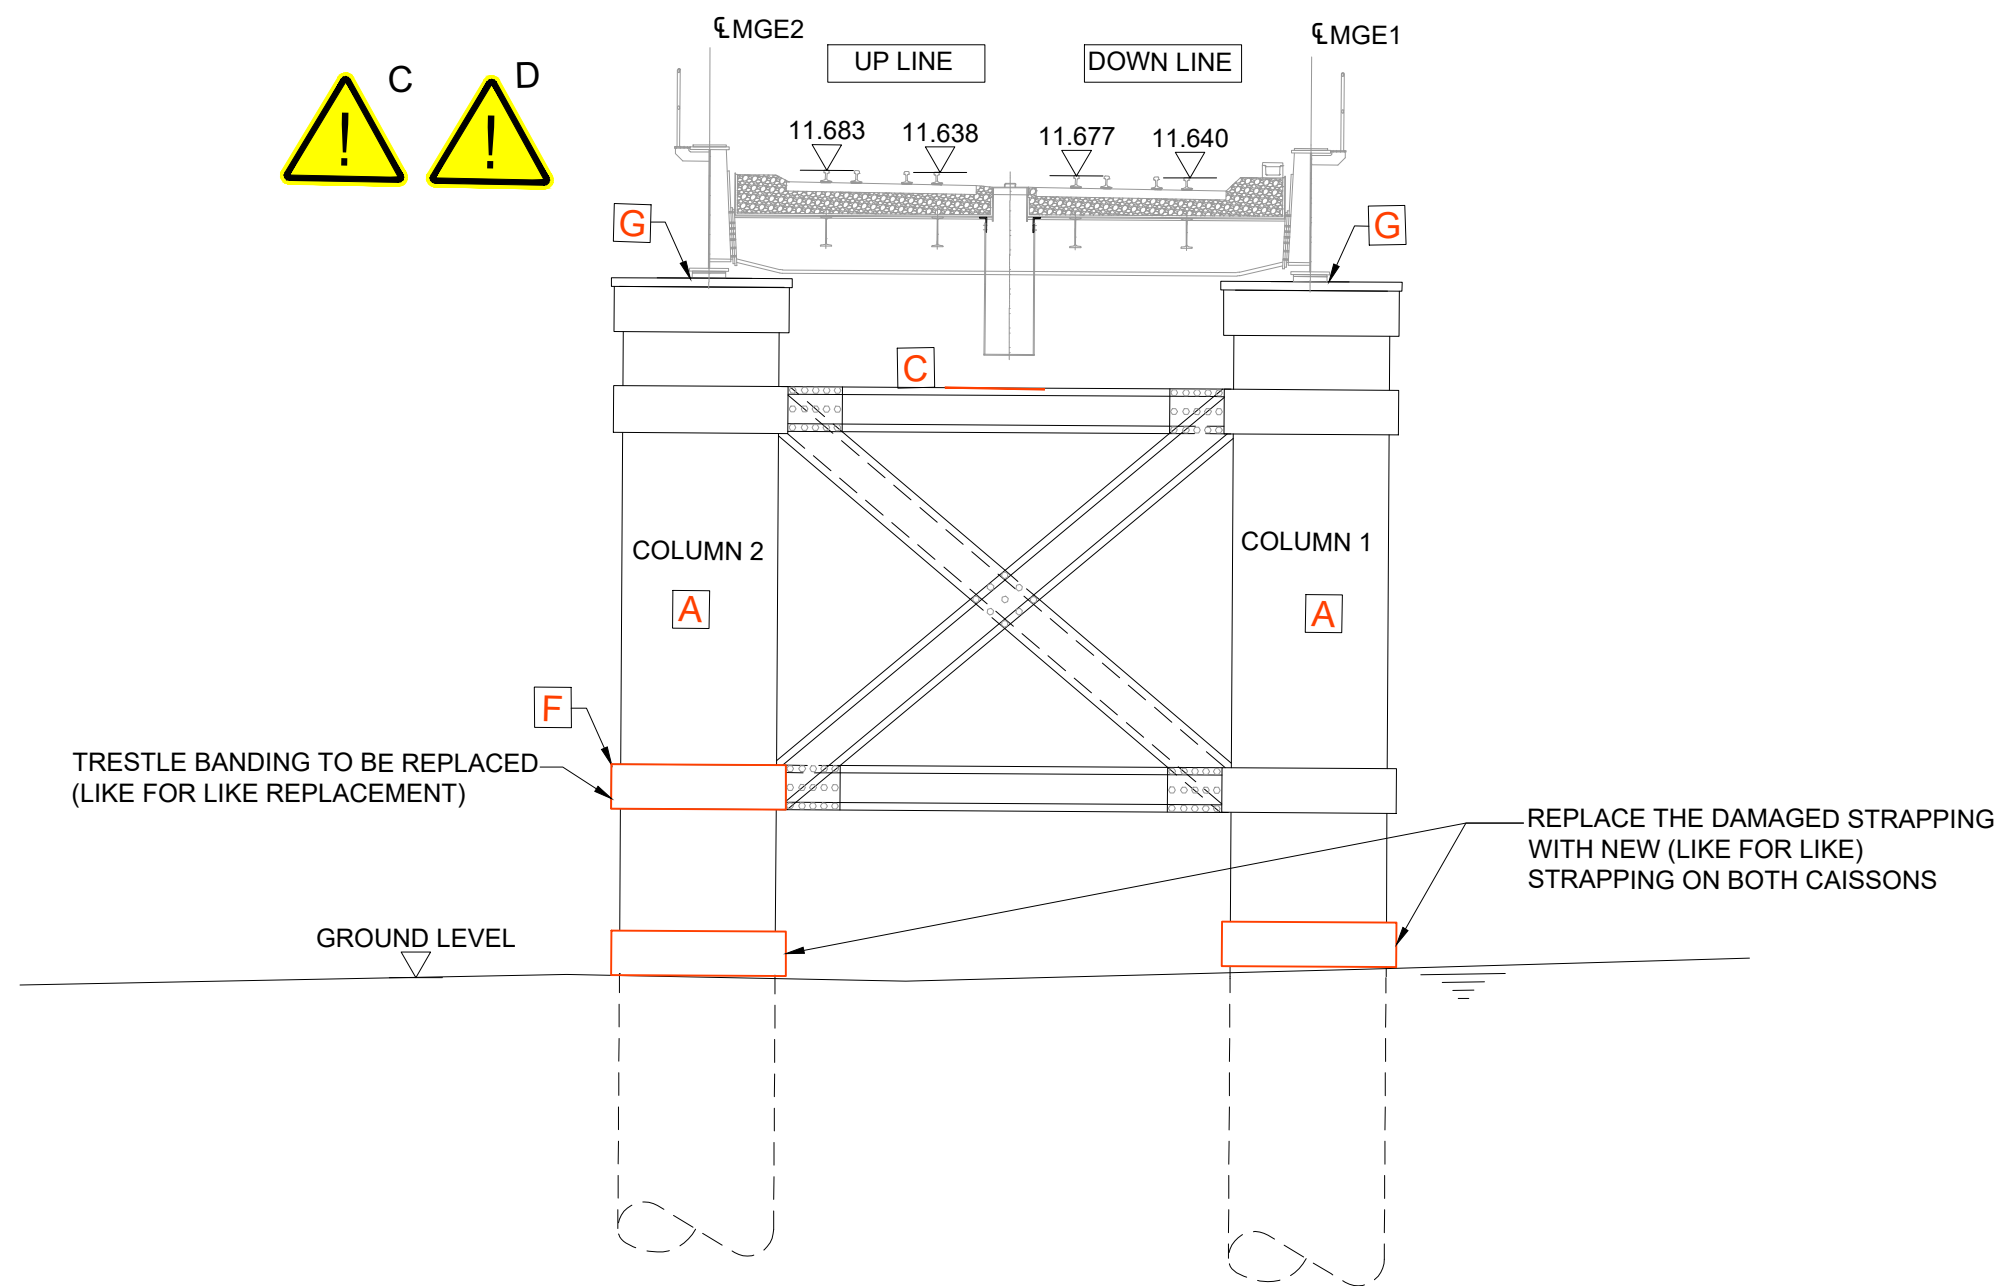


WEST ELEVATION (IS2)
SCALE: 1:100



PHOTO - SHOWING DEFECTIVE
STRAPPING AT THE BOTTOM OF CAISSONS

LEGEND

- RED - PROPOSED WORKS
GREEN - EXISTING TO BE REMOVED

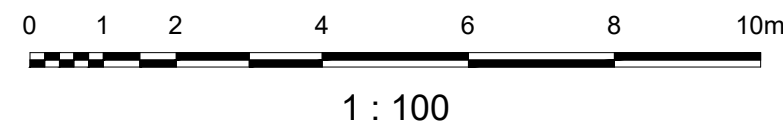

Rev	Date	Description of Revisions	Drawn	Chkd	Appr	Suitability
A01	24.04.2020	FOR FORM 001 REVIEW	K.S	B.K	J.L	
FOR FORM 001 REVIEW						S3



Contractor(s):



Project:

RIVER NEATH SWING
BRIDGE GRIP 4


Drawing Title:

SPAN 2
PROPOSED
GENERAL ARRANGEMENT

Designed	S. ALURU	Signed	S. A	Date	24.04.2020
Drawn	K.SRILEKHA	Signed	K.S	Date	24.04.2020
Checked	B. KING	Signed	B.K	Date	24.04.2020
Approved	J. LYNN	Signed	J.L	Date	24.04.2020

Scale(s)	1:100 AS SHOWN AS@ A1	ELR & Mileage	SD11 207m 63ch
Alternative Reference	152093	Sheet	1 of 1
Drawing Number	152093-ARC-DRG-ECV-000034	Revision	A01

HAZARD SUMMARY TABLE	
! SIGNIFICANT DESIGNER'S IDENTIFIED HAZARDS	LIFE SAVING RULES
SAFETY, HEALTH AND ENVIRONMENTAL INFORMATION	
THE FOLLOWING NOTES HIGHLIGHT SIGNIFICANT RESIDUAL HAZARD IDENTIFIED BY THE DESIGNER. TYPICAL HAZARDS THAT SHOULD BE IDENTIFIED BY A COMPETENT CONTRACTOR ARE NOT INCLUDED.THE CONTRACTOR SHALL CARRY OUT THE WORKS USING AN APPROVED SAFE SYSTEM OF WORK	
SHOULD ANY ADDITIONAL HAZARDS BE IDENTIFIED DURING THE COURSE OF THE WORKS, THE CONTRACTOR SHALL NOTIFY ALL RELEVANT MEMBERS OF THE PROJECT TEAM	
DRUGS/ALCOHOL TRAINING & COMPETENCY NO MOBILE PHONES CORRECT EQUIPMENT OBEY DRIVING RULES EARTHING EXCLUSION ZONE PLANS AND PERMITS SAFETY HARNESS AT HEIGHT ISOLATION	
A	WORKING ON / ADJACENT TO LIVE RAILWAY
B	DAMAGING TRACK SIDE INFRASTRUCTURE
C	WORKING OVER A WATERCOURSE
D	PRESENCE OF LEAD WITHIN EXISTING PAINTWORK
E	TEMPORARY INSTABILITY OF THE STRUCTURE DURING THE WORK
F	TEMPORARY WORKS NEED TO CONSIDER GAUGING
H	FAILURE OF TEMPORARY WORKS
• FOR MORE DETAILED INFORMATION PLEASE REFER TO THE PROJECT HAZARD RECORD LOG. DOCUMENT REF.: 152093-ARC-LOG-SSD-000001	

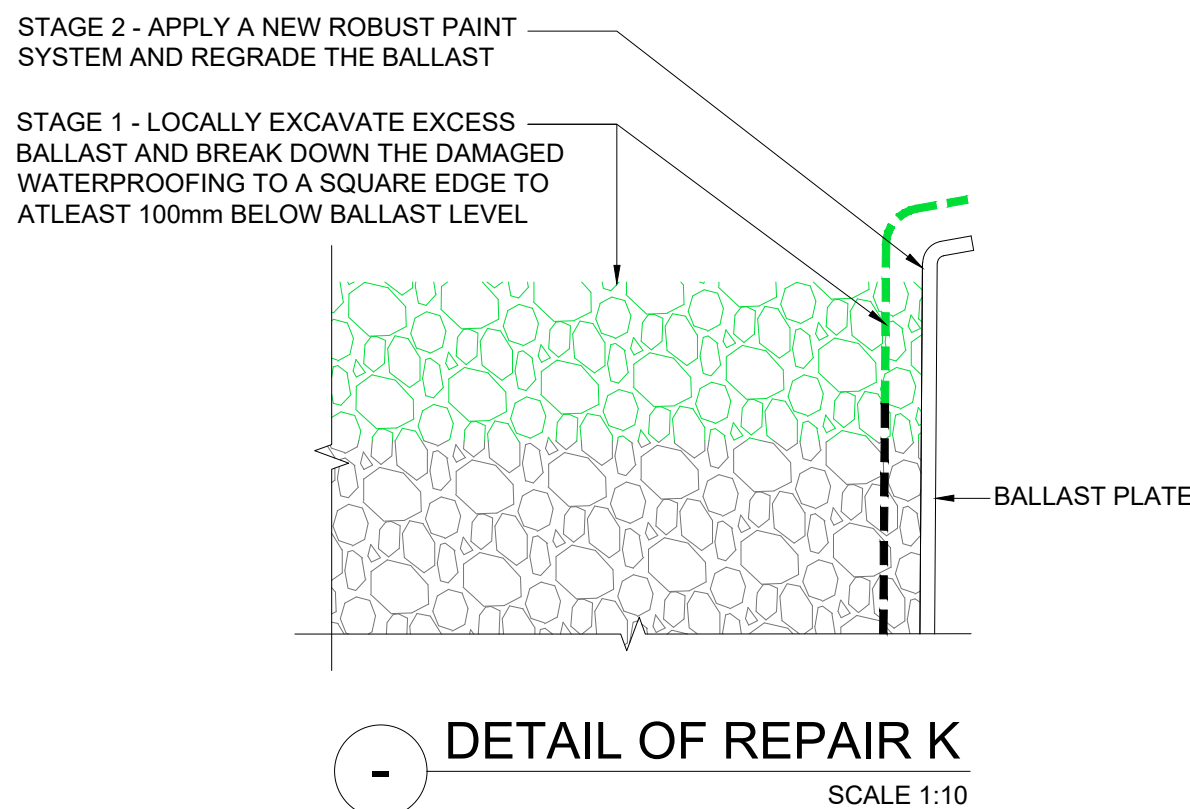

DETAIL OF REPAIR K
SCALE 1:10