
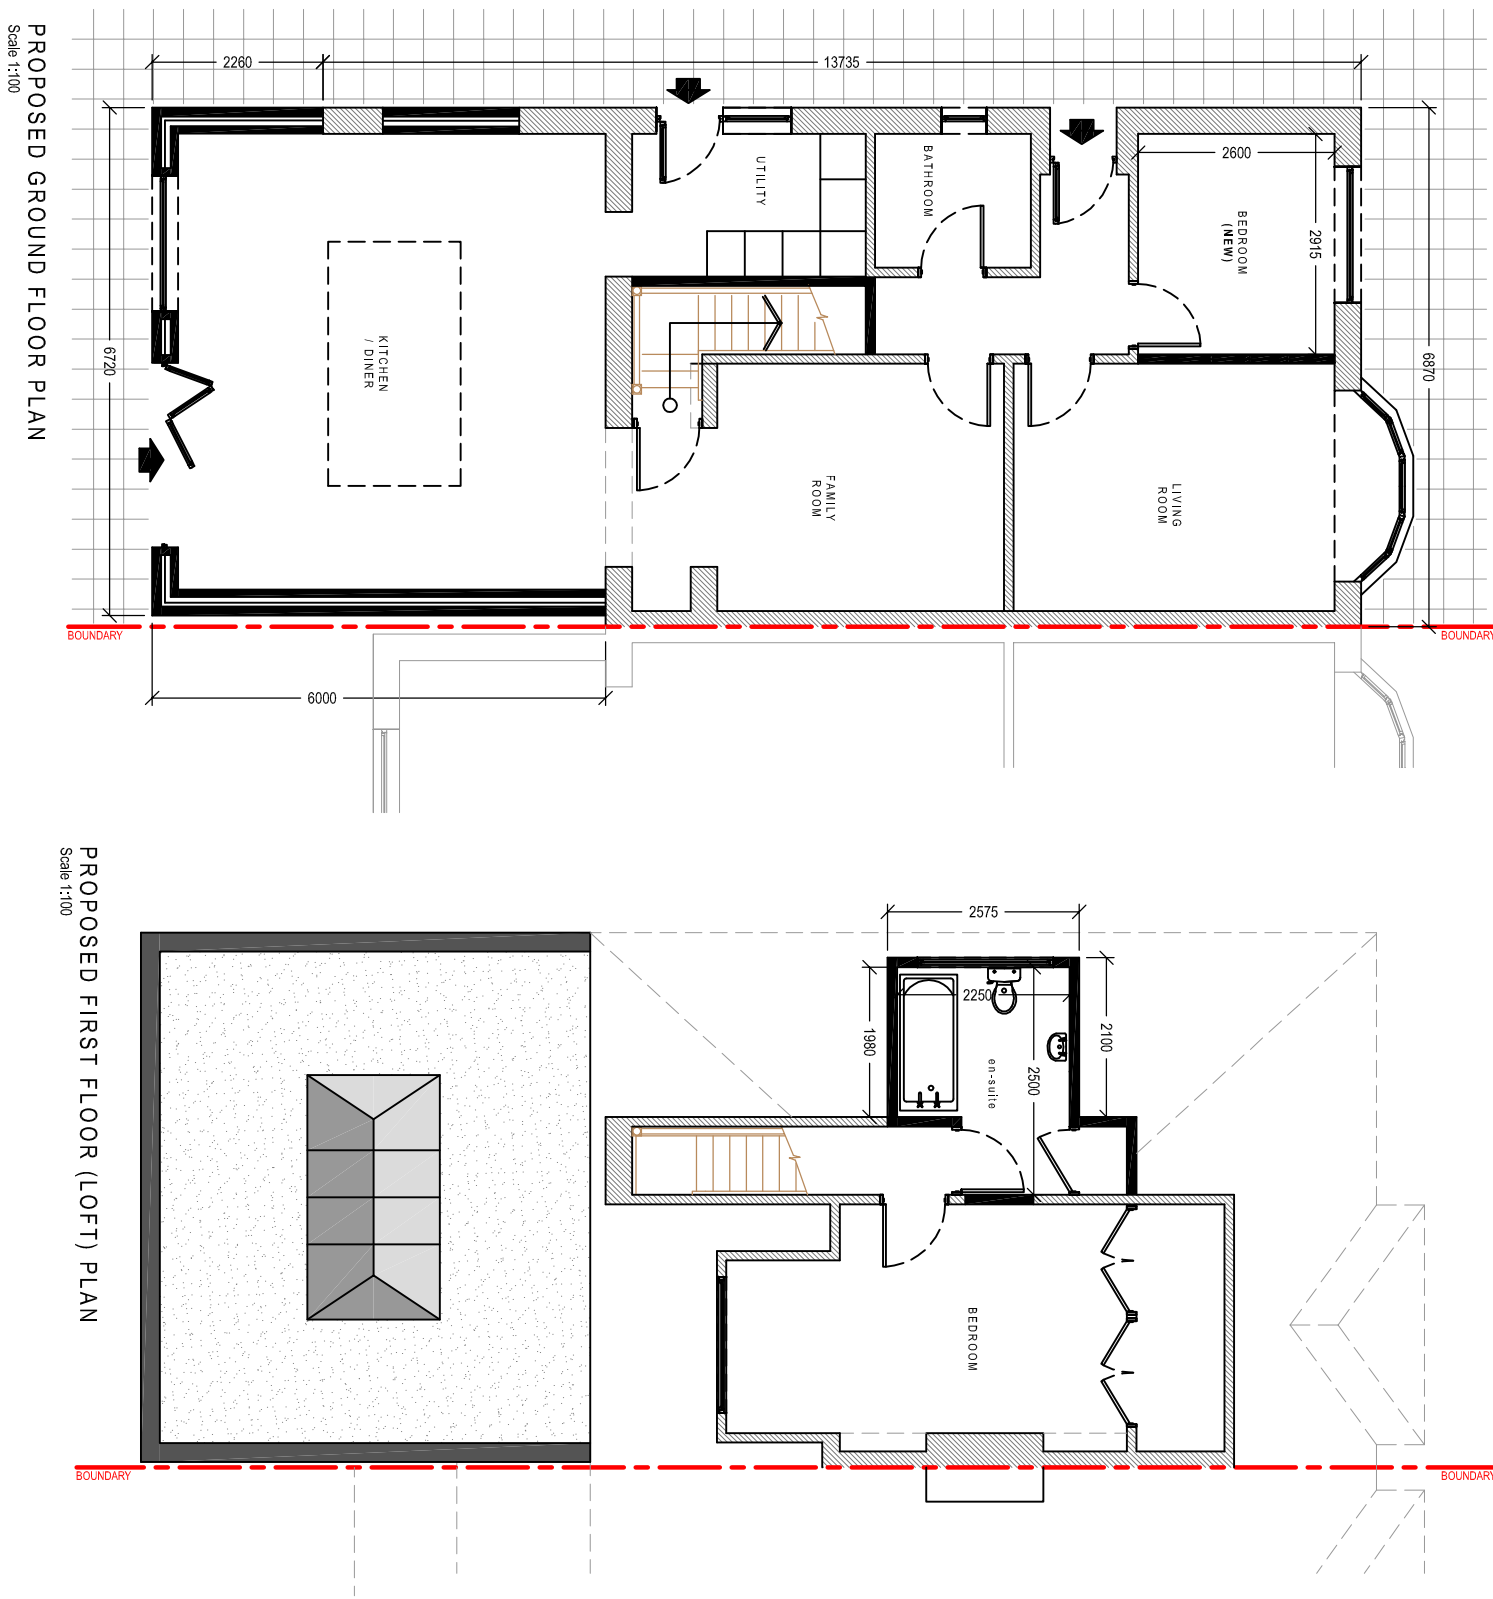
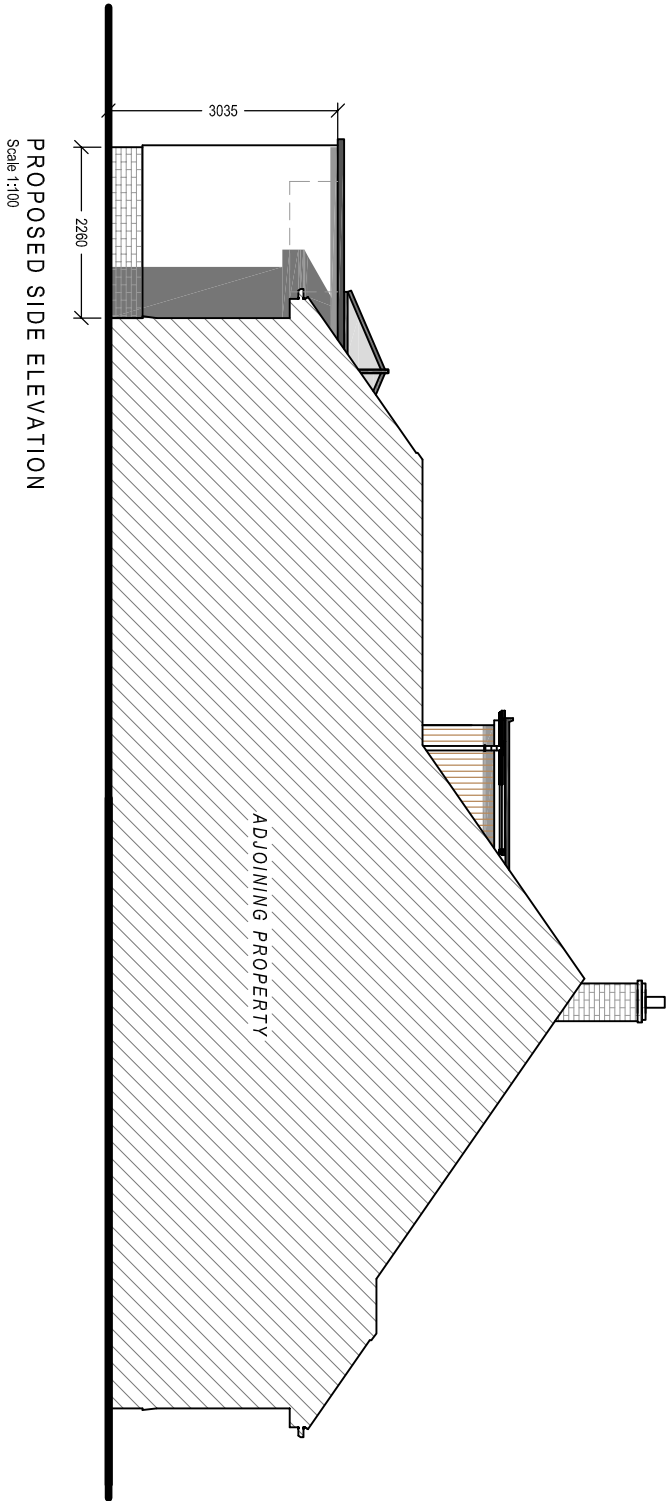


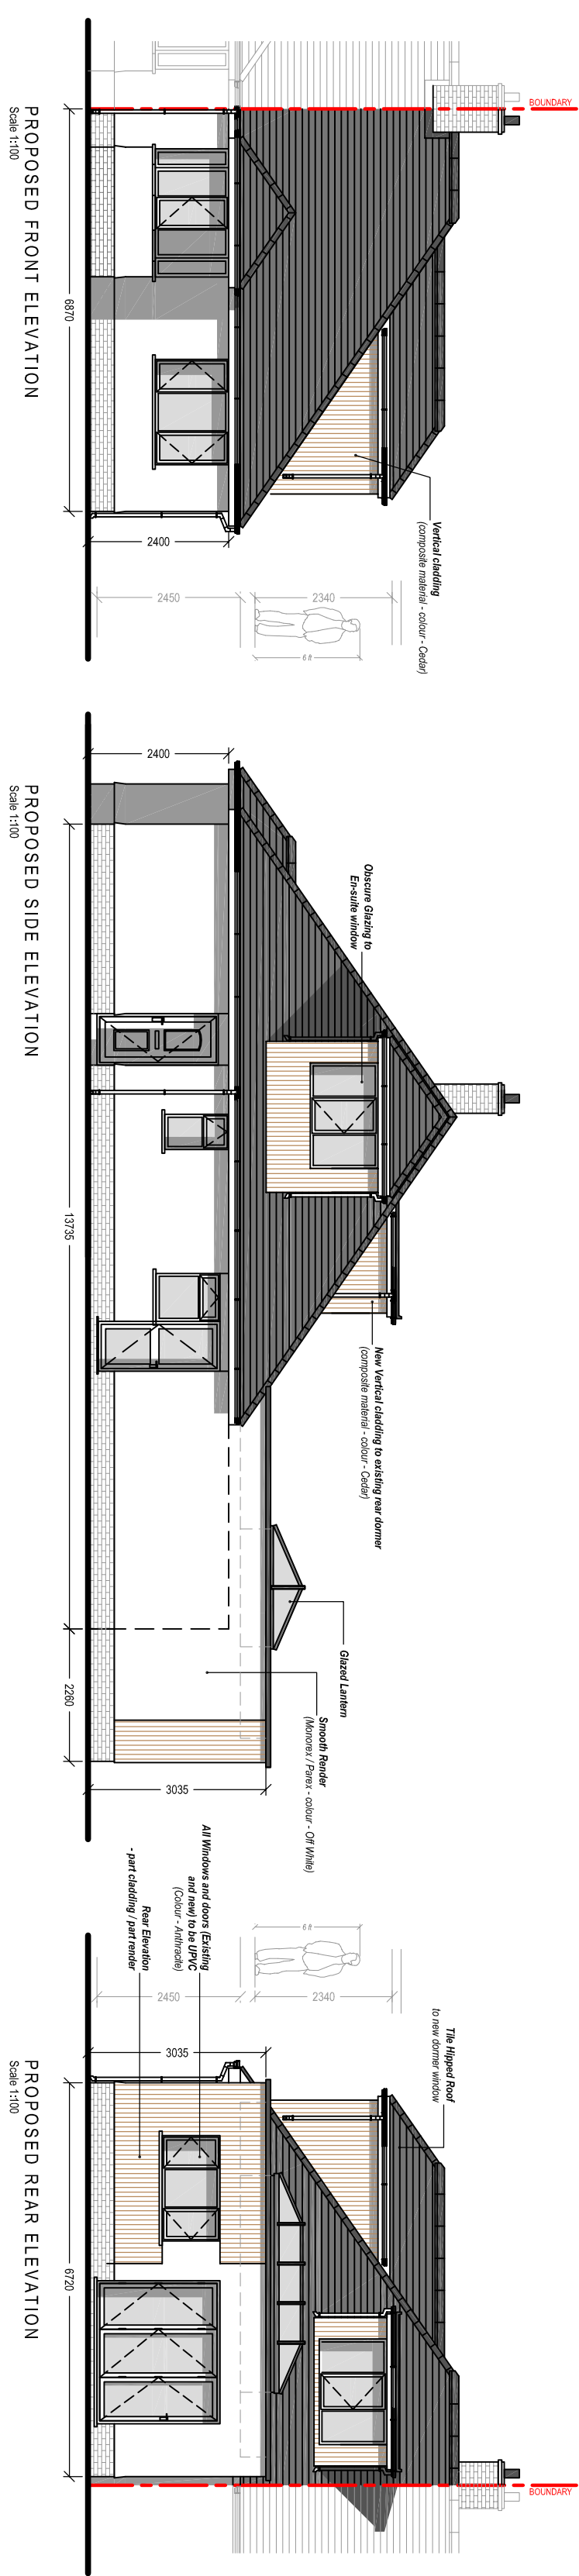

Client:

Mr J. Williams & Miss G. Eisey
6 Primrose Lane
Rhos
Neath

Project Title:

PROPOSED SINGLE STOREY
REAR EXTENSION &
SIDE DORMER EXTENSION

General Notes:
1. Do not scale from the drawings. Use figure dimensions only.
2. Dimensions are in millimeters unless otherwise stated.
Drawing Issue:

PLANNING

Drawing Title:
PROPOSED ELEVATIONS & FLOOR PLANS

Drawing No:	004	Revision:	A
Date:	12-07-2021	Revised:	02-09-2021
Scale(s):	1:100	Paper Size:	A2



Cwm Planning & Design Ltd.
(architectural and draughting services)