




20ft x 8ft unit

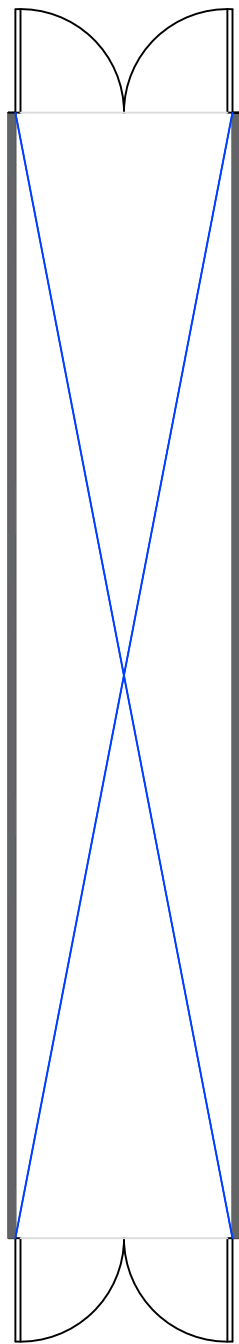


40ft x 8ft unit

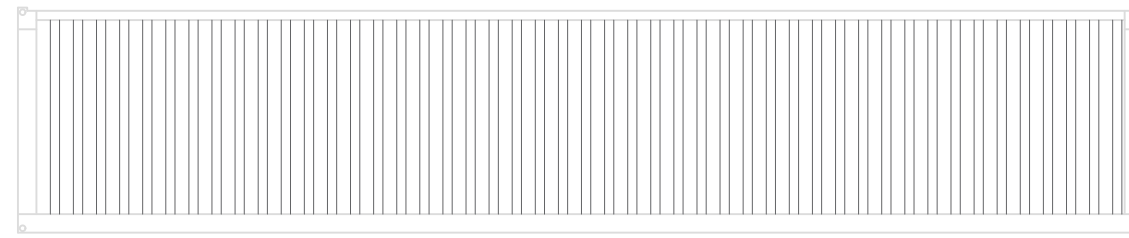


side elevation of 40ft unit

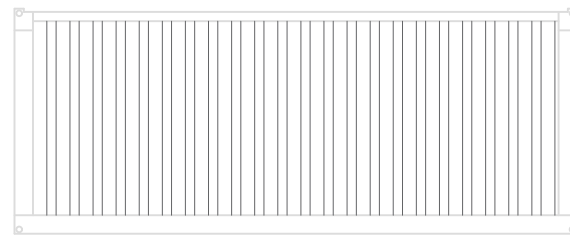

side elevation of 20ft unit

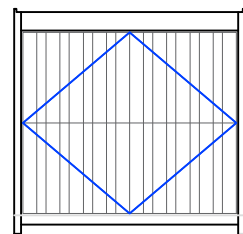


front elevation

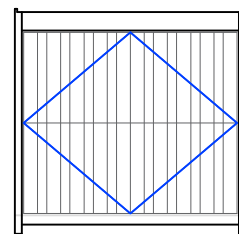

rear elevation

please note - it is intended that the units will be in a uniform colour, dark grey to ensure consistency

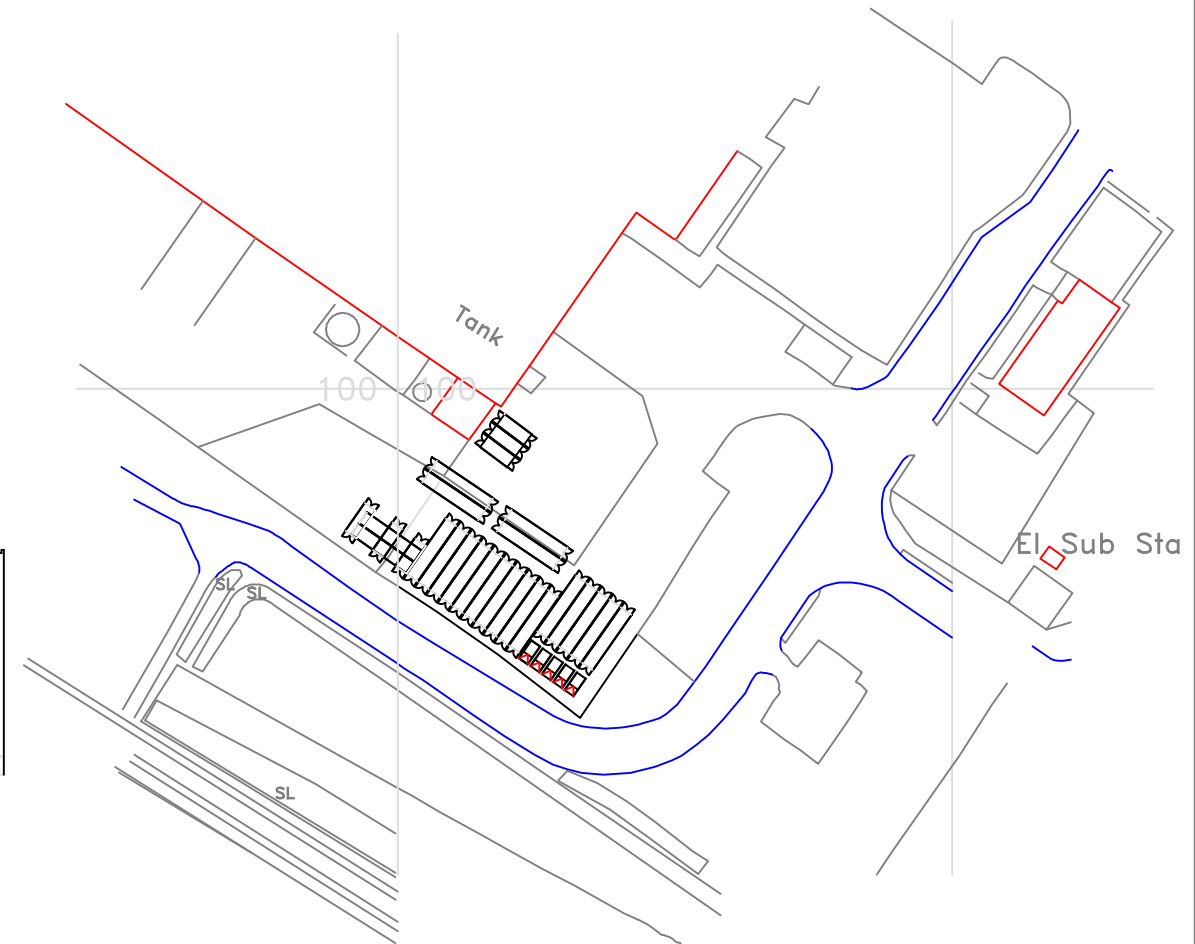

part site plan - not to scale

general arrangement of container units

Client Mr. Tony Wadley	Drawn AH	Date Feb 2016	Scale 1:75 @ A3 AutoCAD	Dwg No GA/03	Rev. D
Site Address The Chocolate Factory, Kenfig Industrial Units	Drawing Title Proposed Plans & Elevations	Project Title.			