


Full Plans Approved

Block Plan including Zone areas and parameters

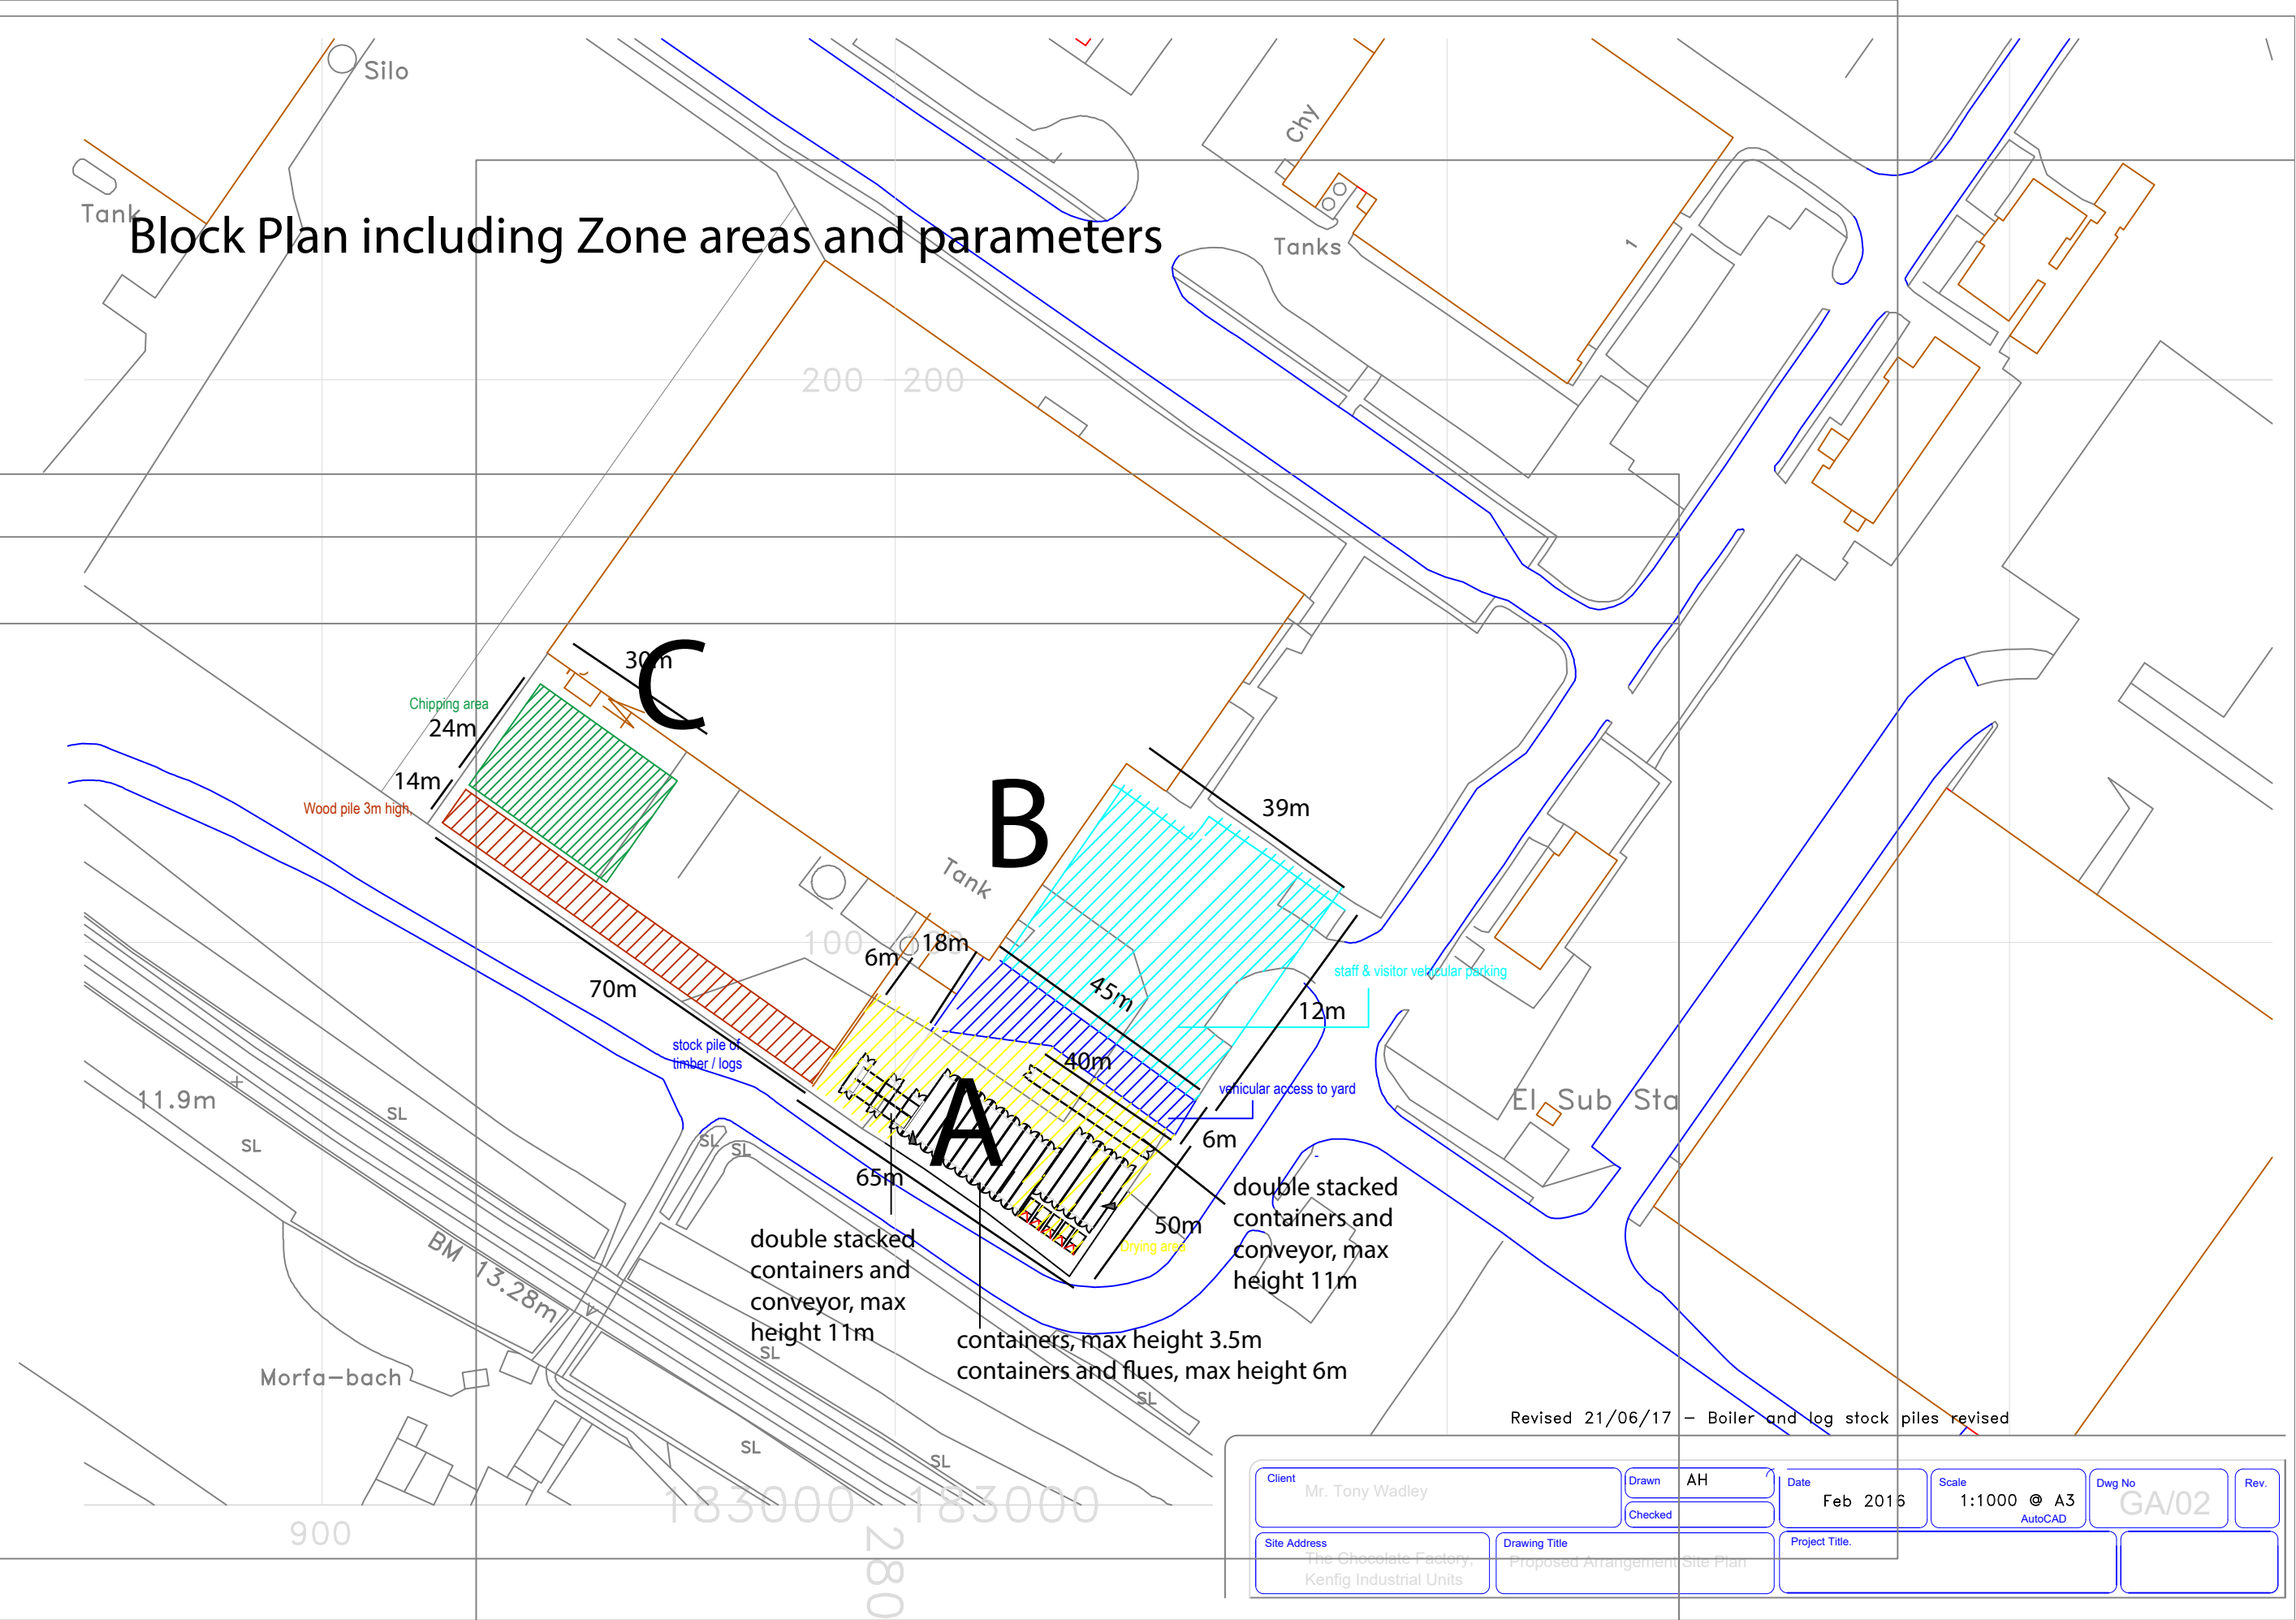

Client	Mr. Tony Wadley	Drawn	AH	Date	Feb 2016	Scale	1:1000 © A3 AutoCAD	Dwg No	GA/02	Rev.	
Site Address	The Chocolate Factory, Kenfig Industrial Units	Drawing Title	Proposed Arrangement Site Plan	Project Title							