


Full Plans Approved


HM Land Registry
Official copy of
title plan

Title number **WA271154**
Ordnance Survey map reference **SS7596NE**
Scale **1:1250**
Administrative area **Neath Port Talbot /**
Castell-nedd Port Talbot

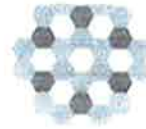

①

18/03/08

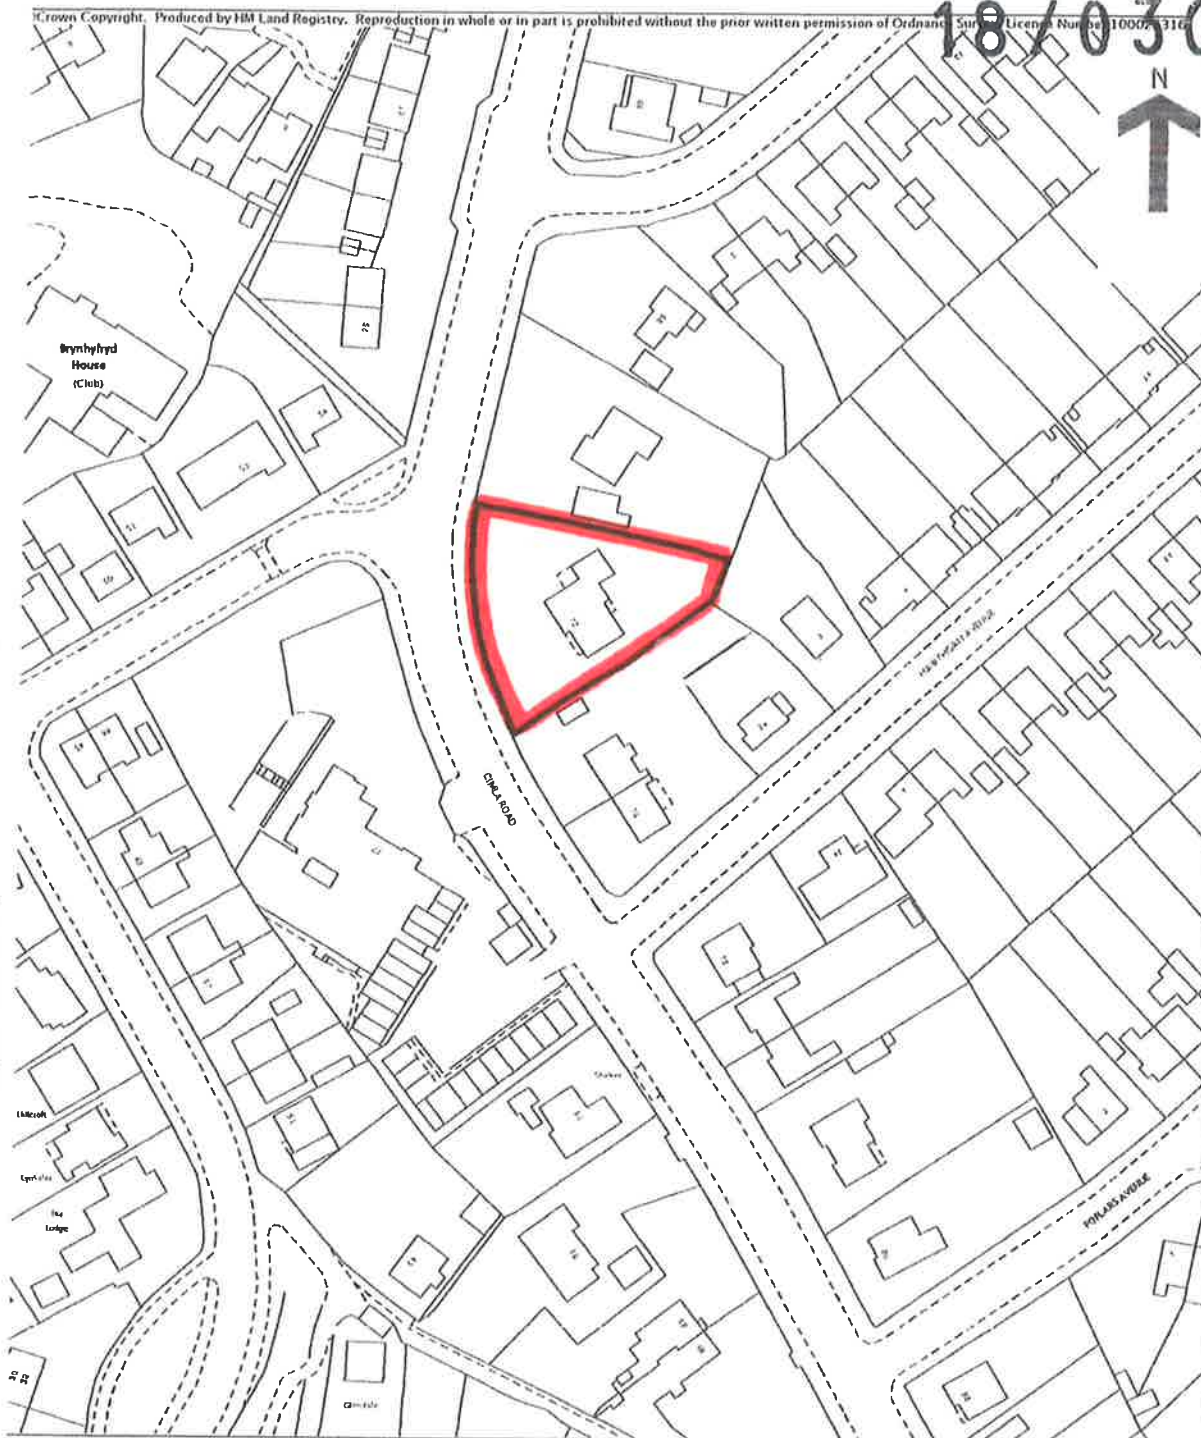


16/04/18

Full Plans Approved

(2)

18/0308

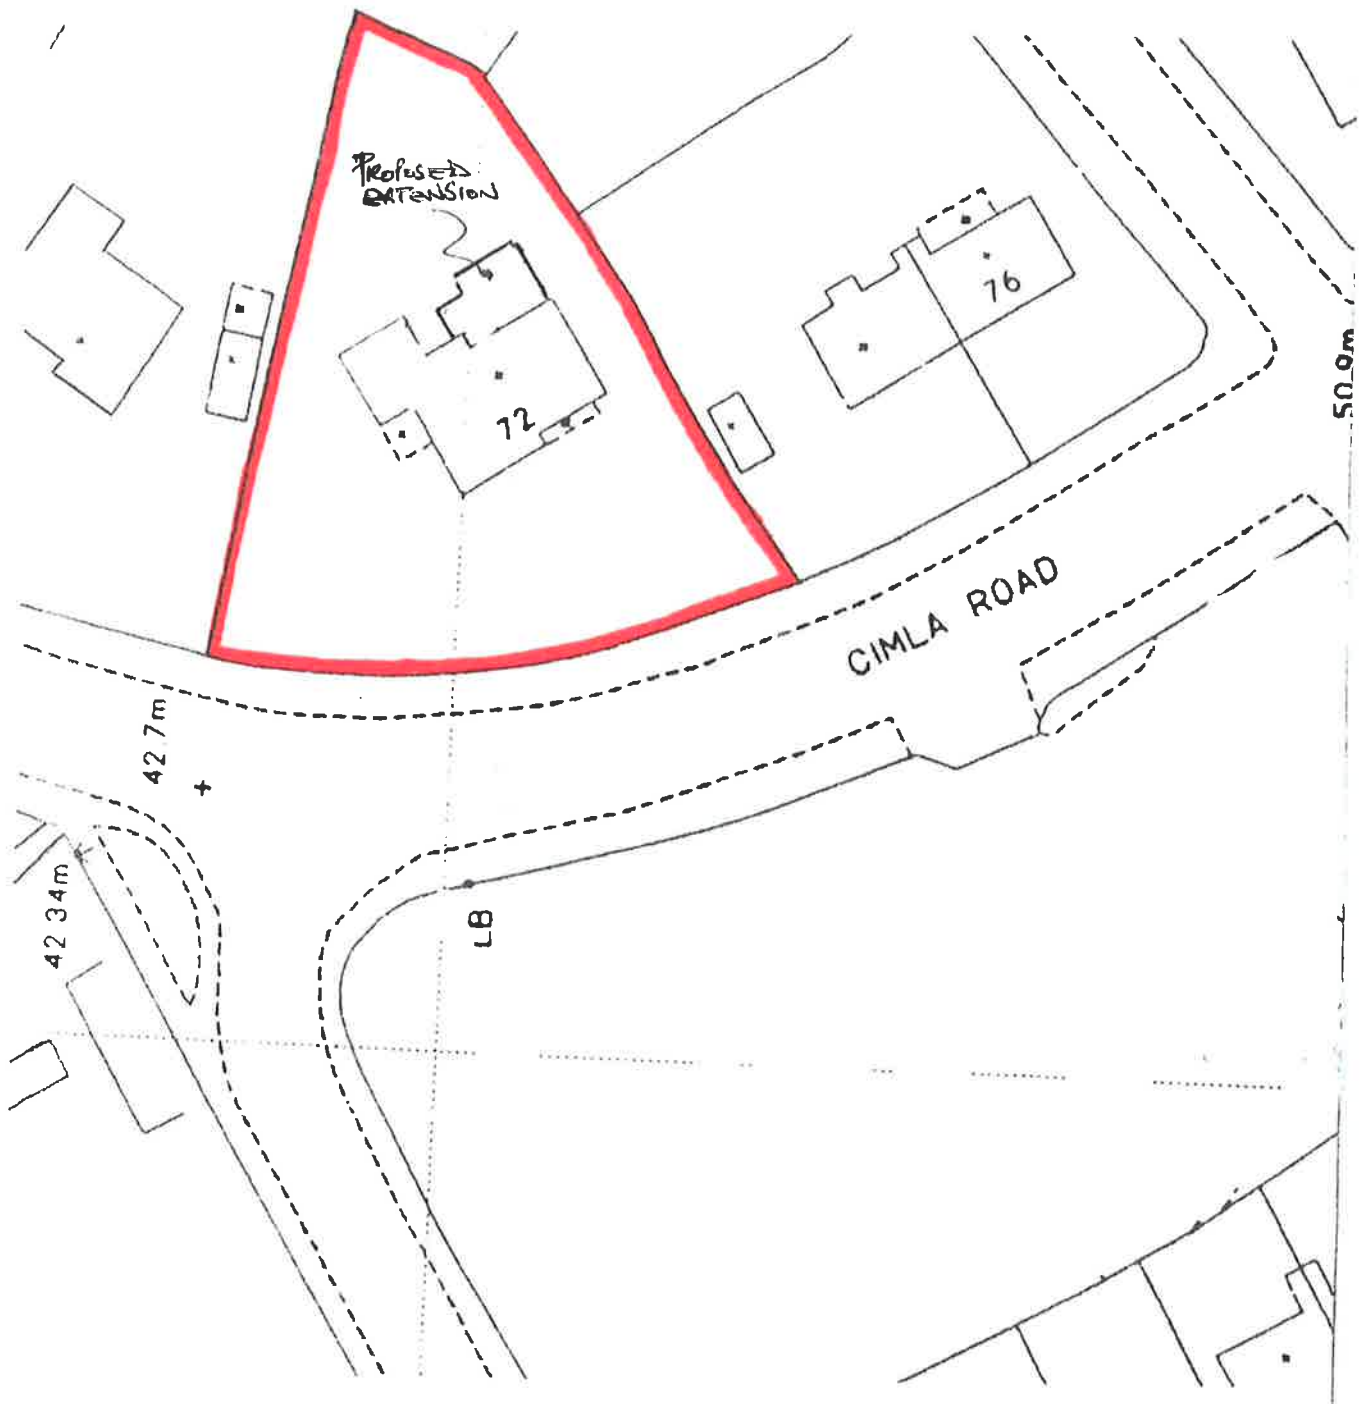

BLOCK PLAN. SCALE: 1:500.

RECEIVED


18 APR 2018

16/04/18

Full Plans Approved

④

18/0308

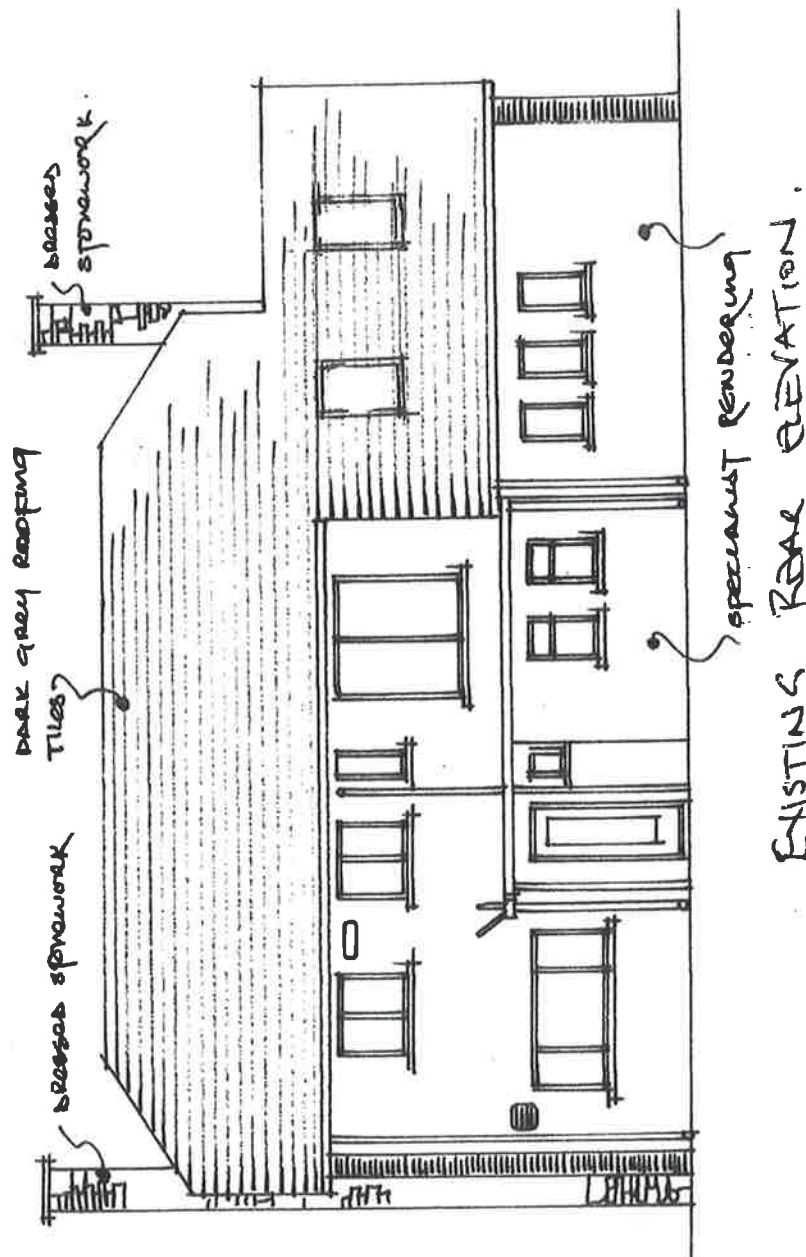


RECEIVED

18 APR 2018

16/04/18

Full Plans Approved

4

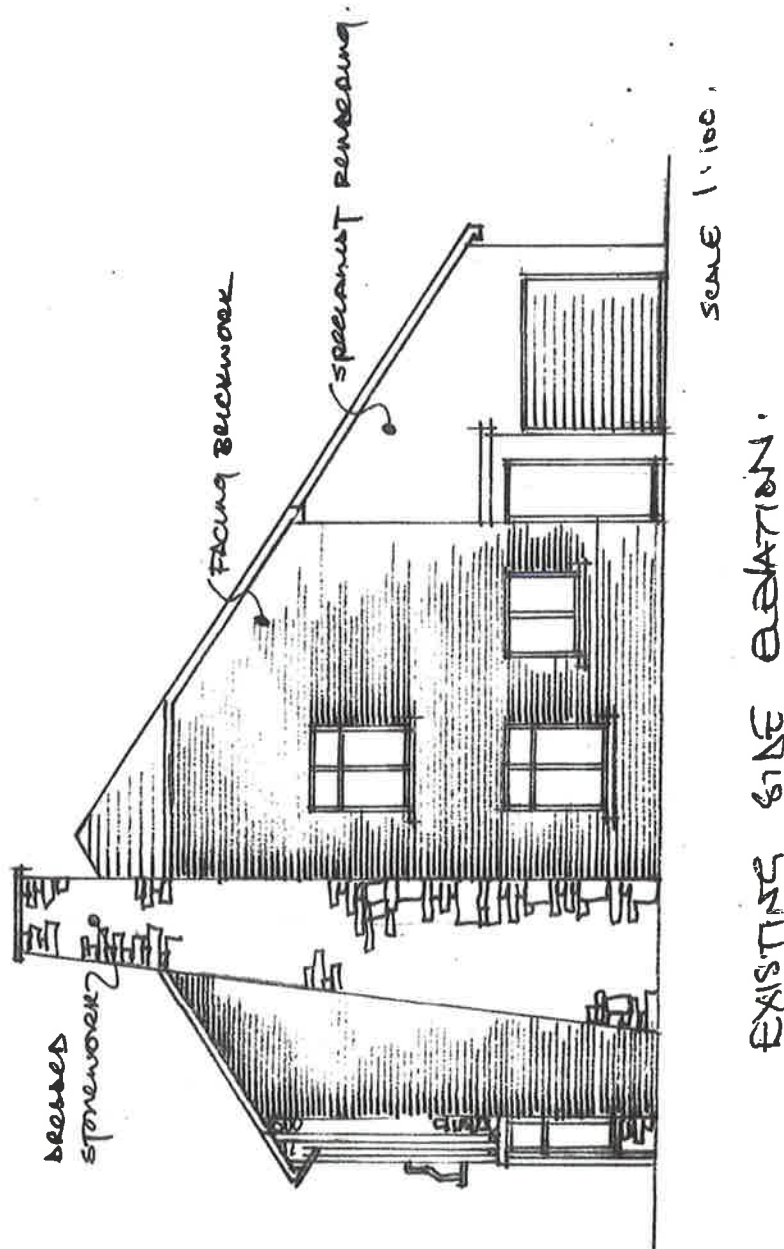

18/0308




16/04/18

Full Plans Approved

18/0308

8

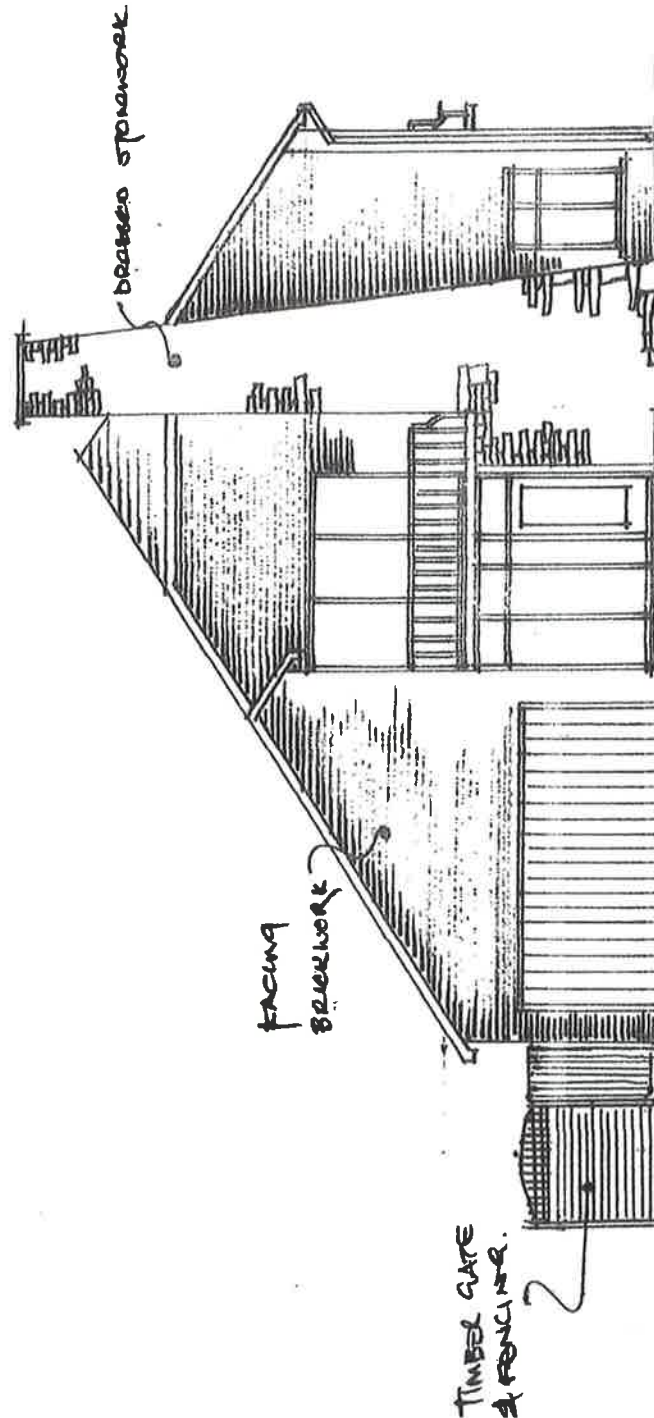


EXISTING SIDE ELEVATION.



16/04/18

18/0308

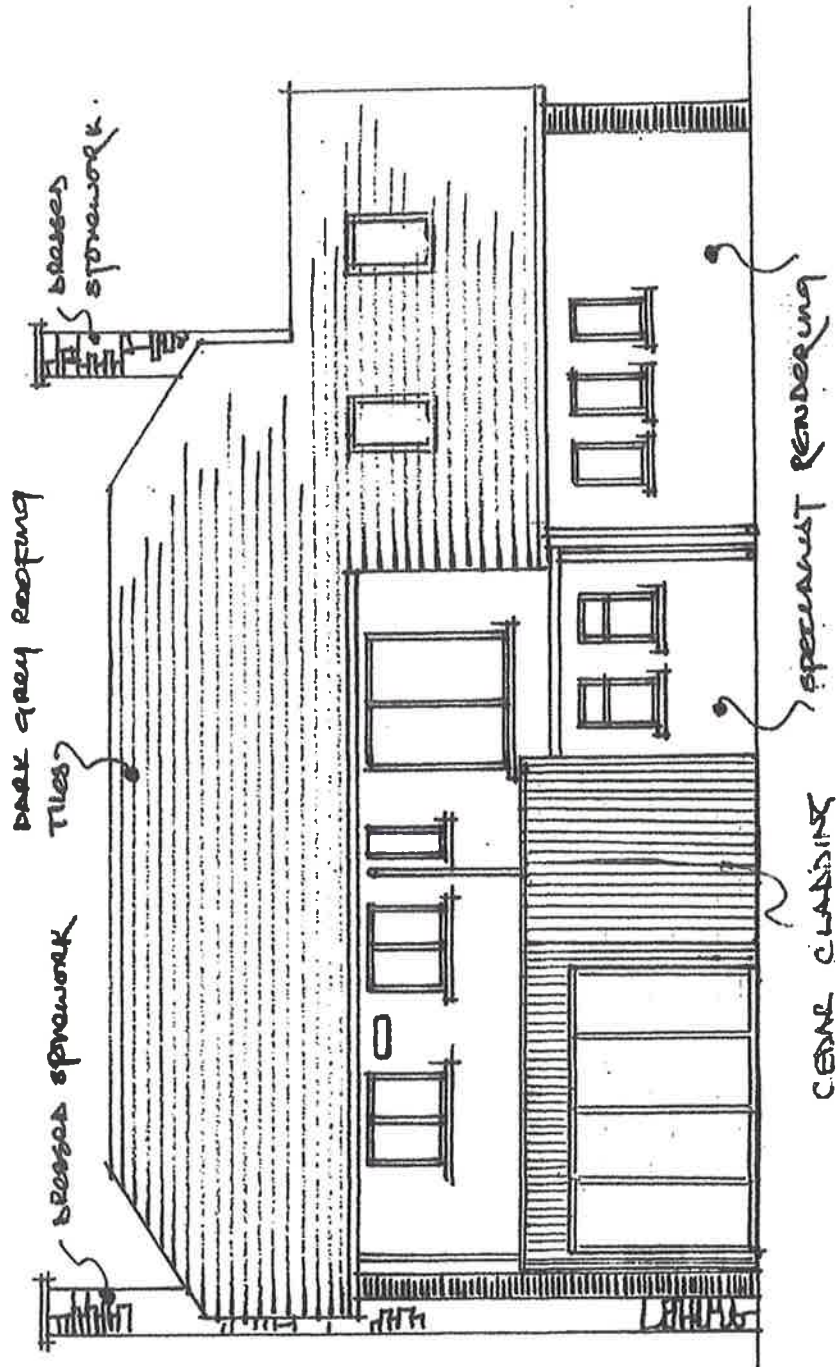


PROPOSED REAR ELEVATION

RECEIVED
18 APR 2013

5

18/0308

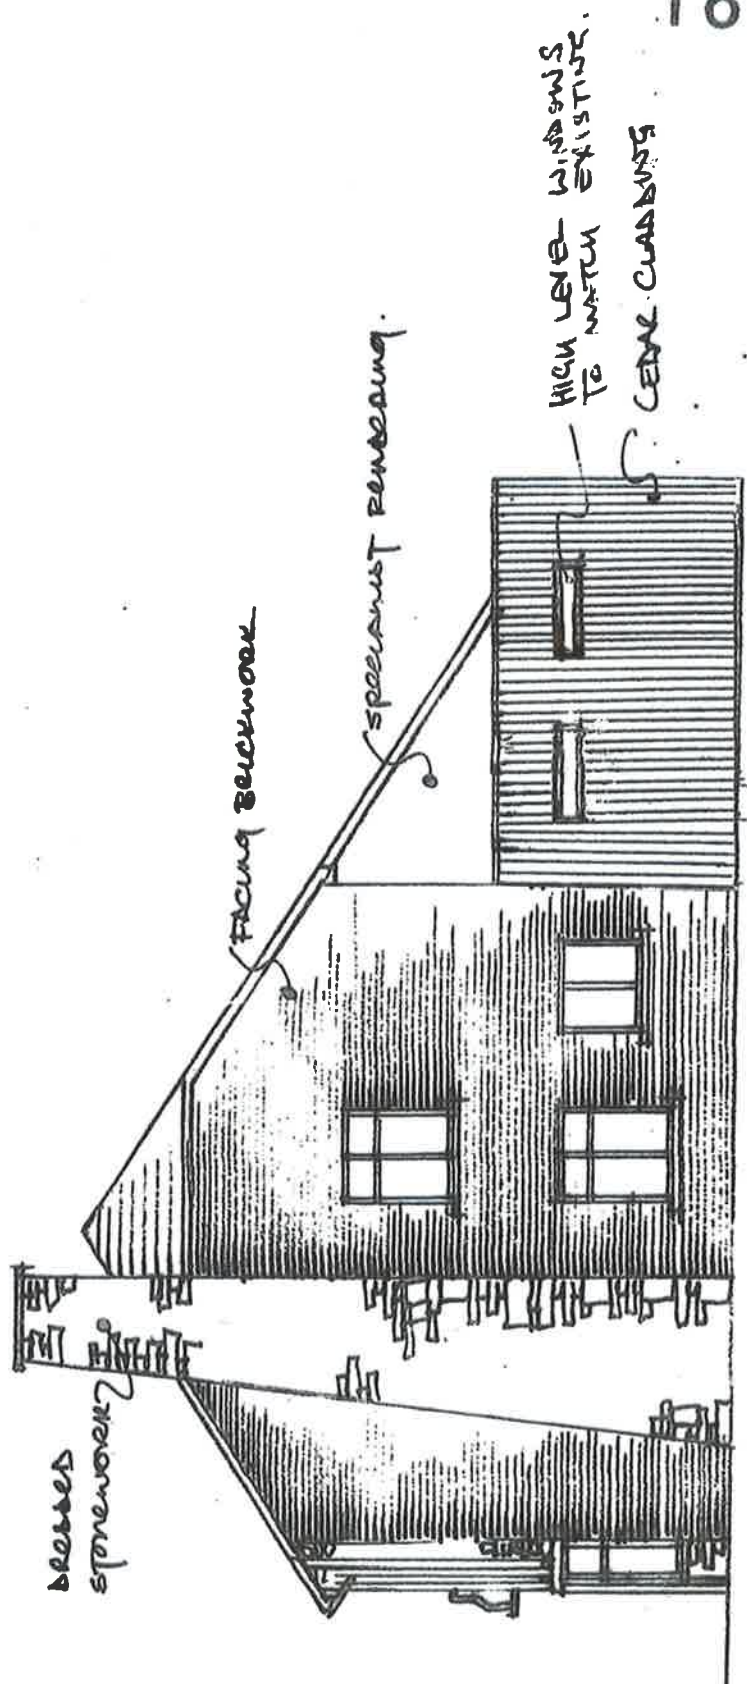

SCALE: 1:100.

PROPOSED SIDE ELEVATION.


RECEIVED
18 APR 2013

16/04/18

Full Plans Approved

⑨

18/0308

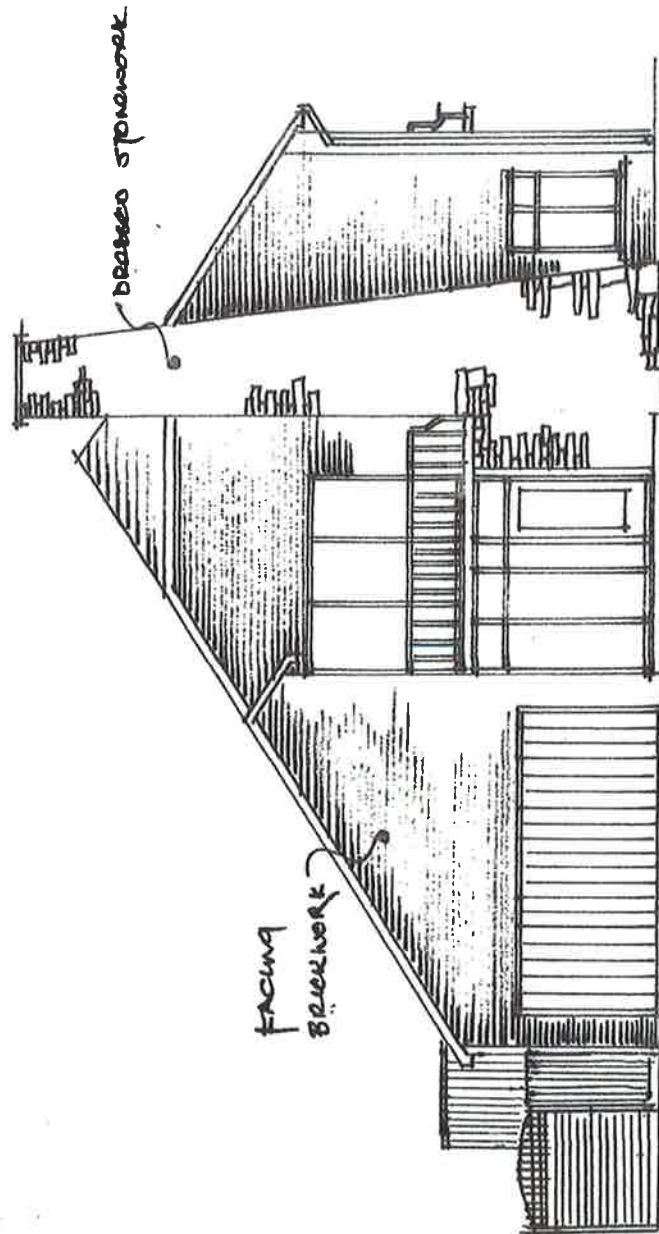

proposed elevation

PROPOSED SIDE ELEVATION




16/04/18

ORIGINAL DIMENSIONS

NEW DINING AREA.
 $5.6m \times 4.5m = 25.2 m^2$
 NEW UTILITY AREA
 $4.3m \times 2.5m = 10.75 m^2$
 TOTAL $35.95 m^2$

Patio Doors SET BACK 600mm

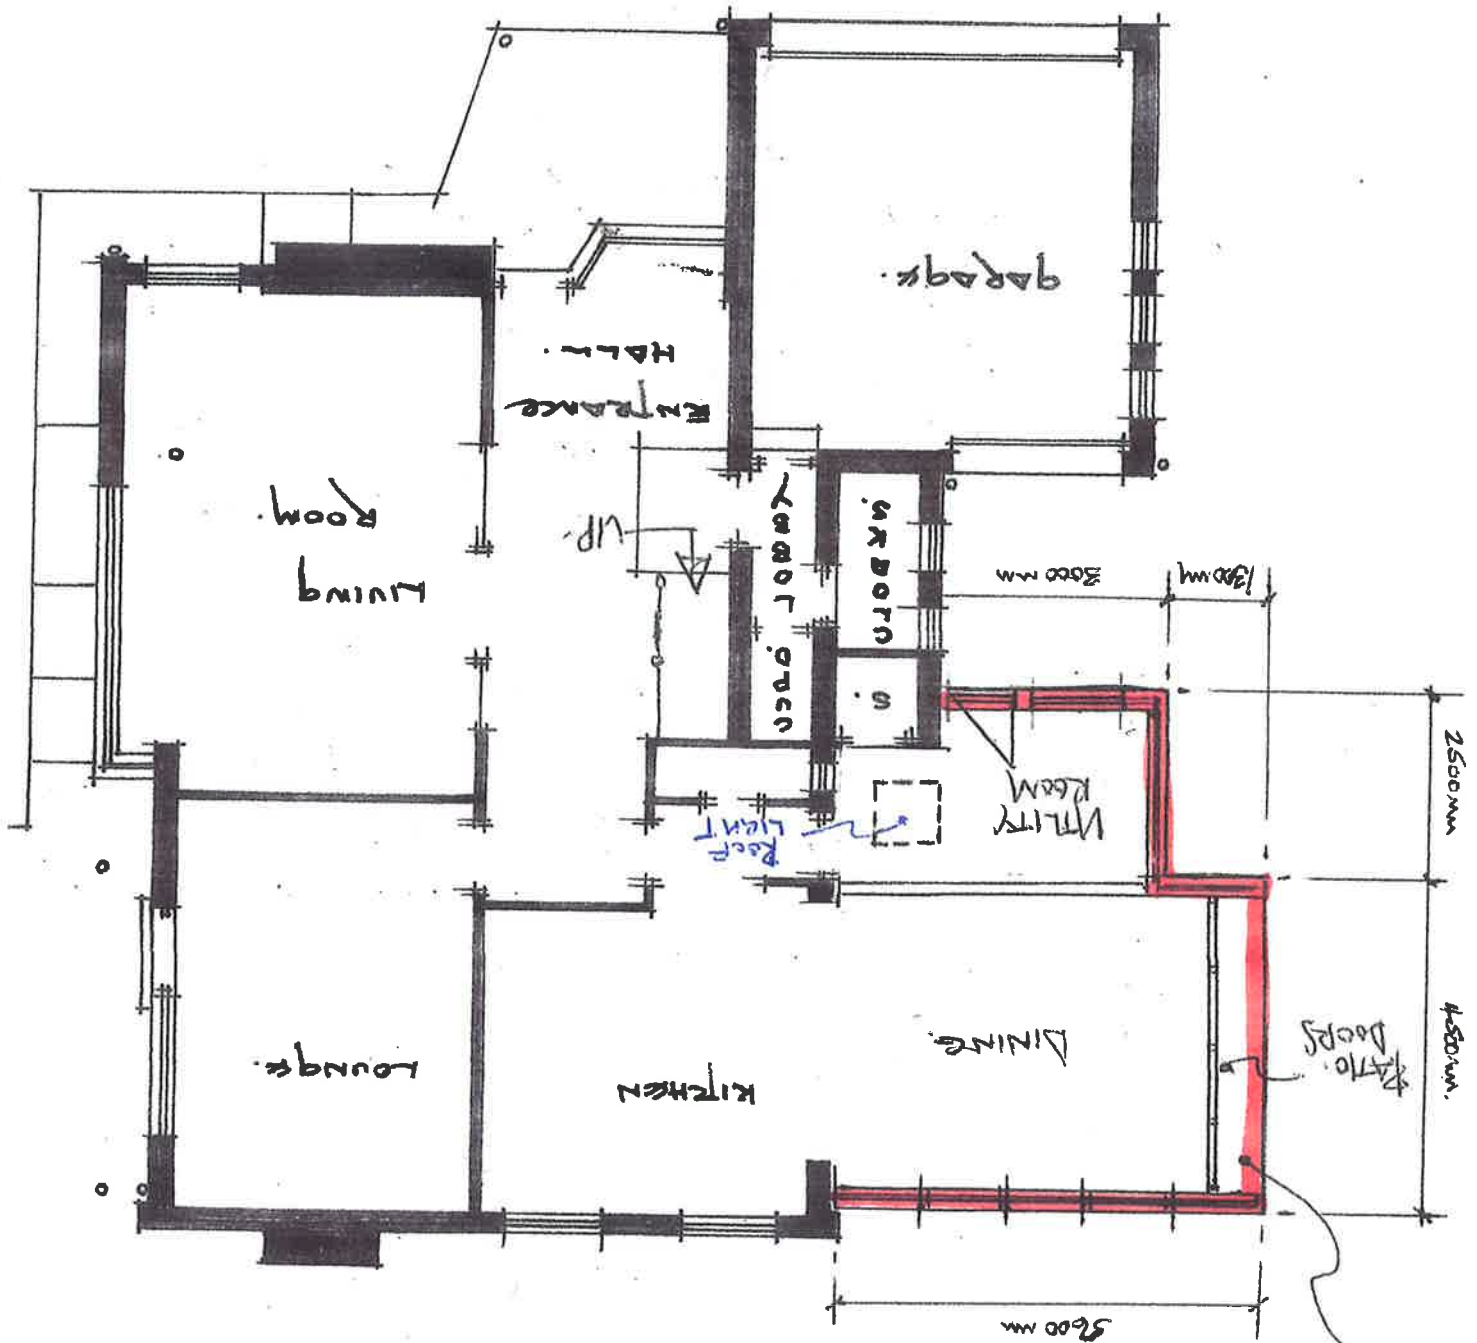

GROUND FLOOR PLAN