



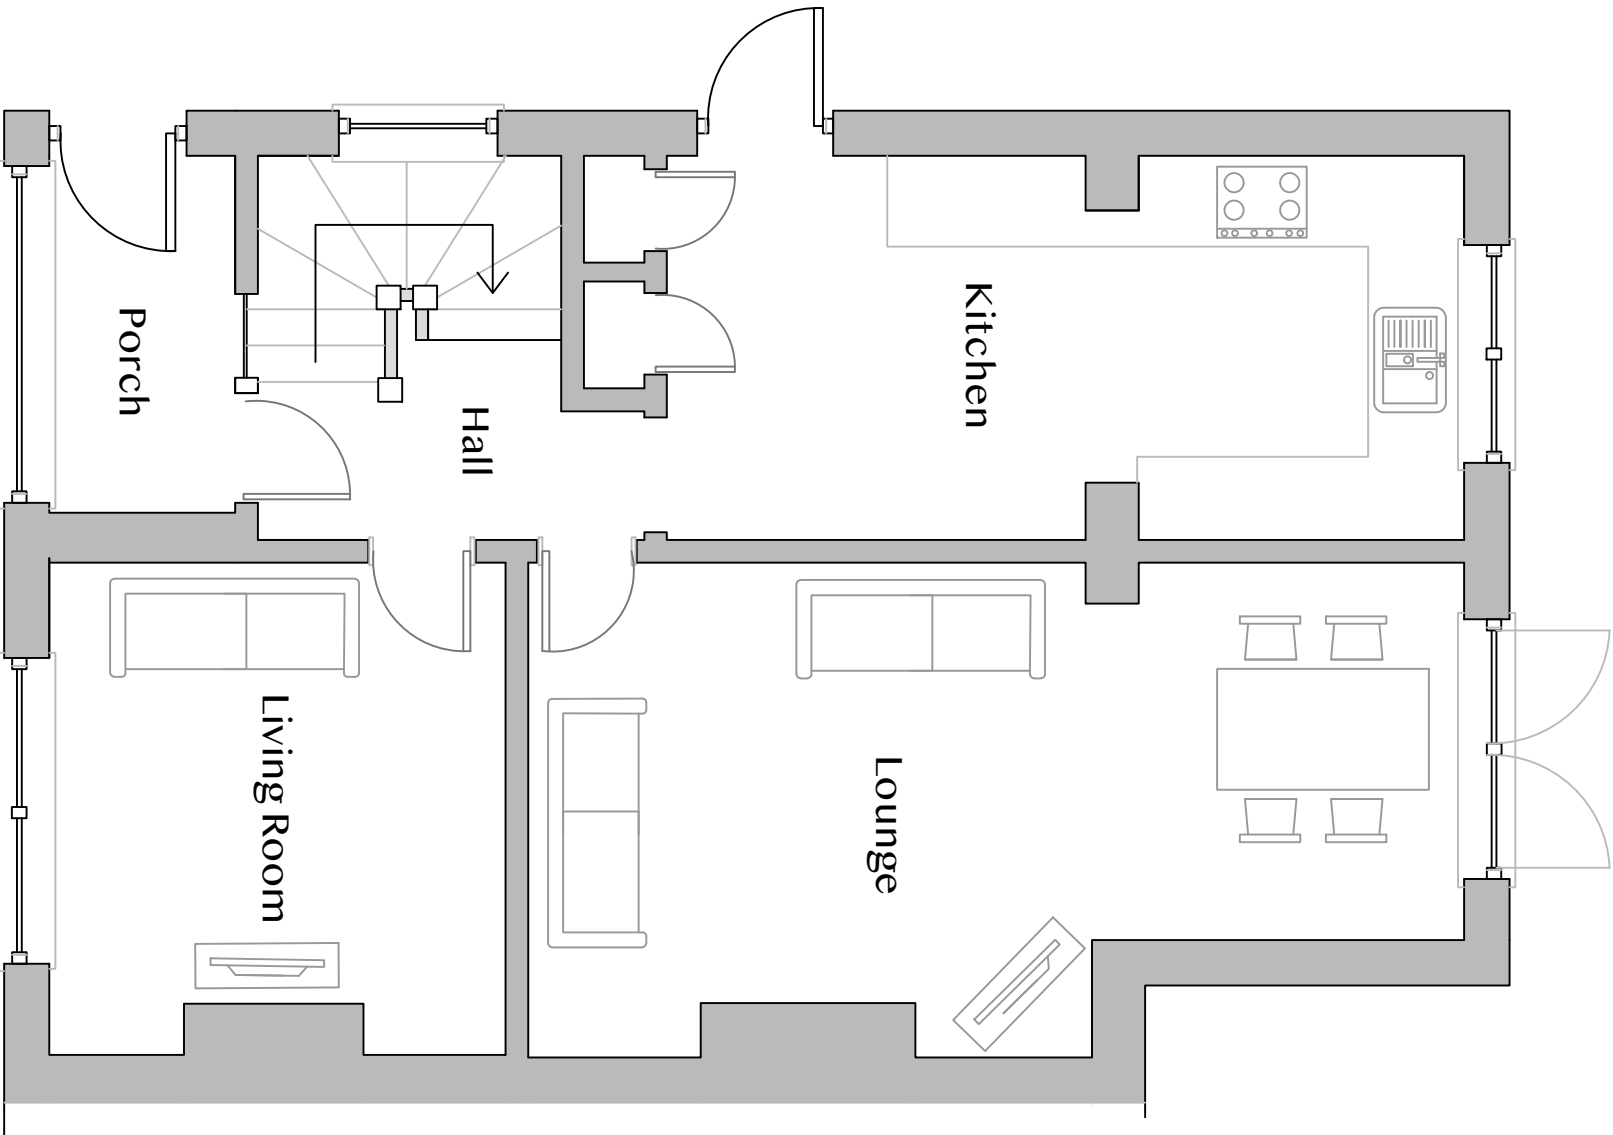

GF

Existing Ground Floor Plan

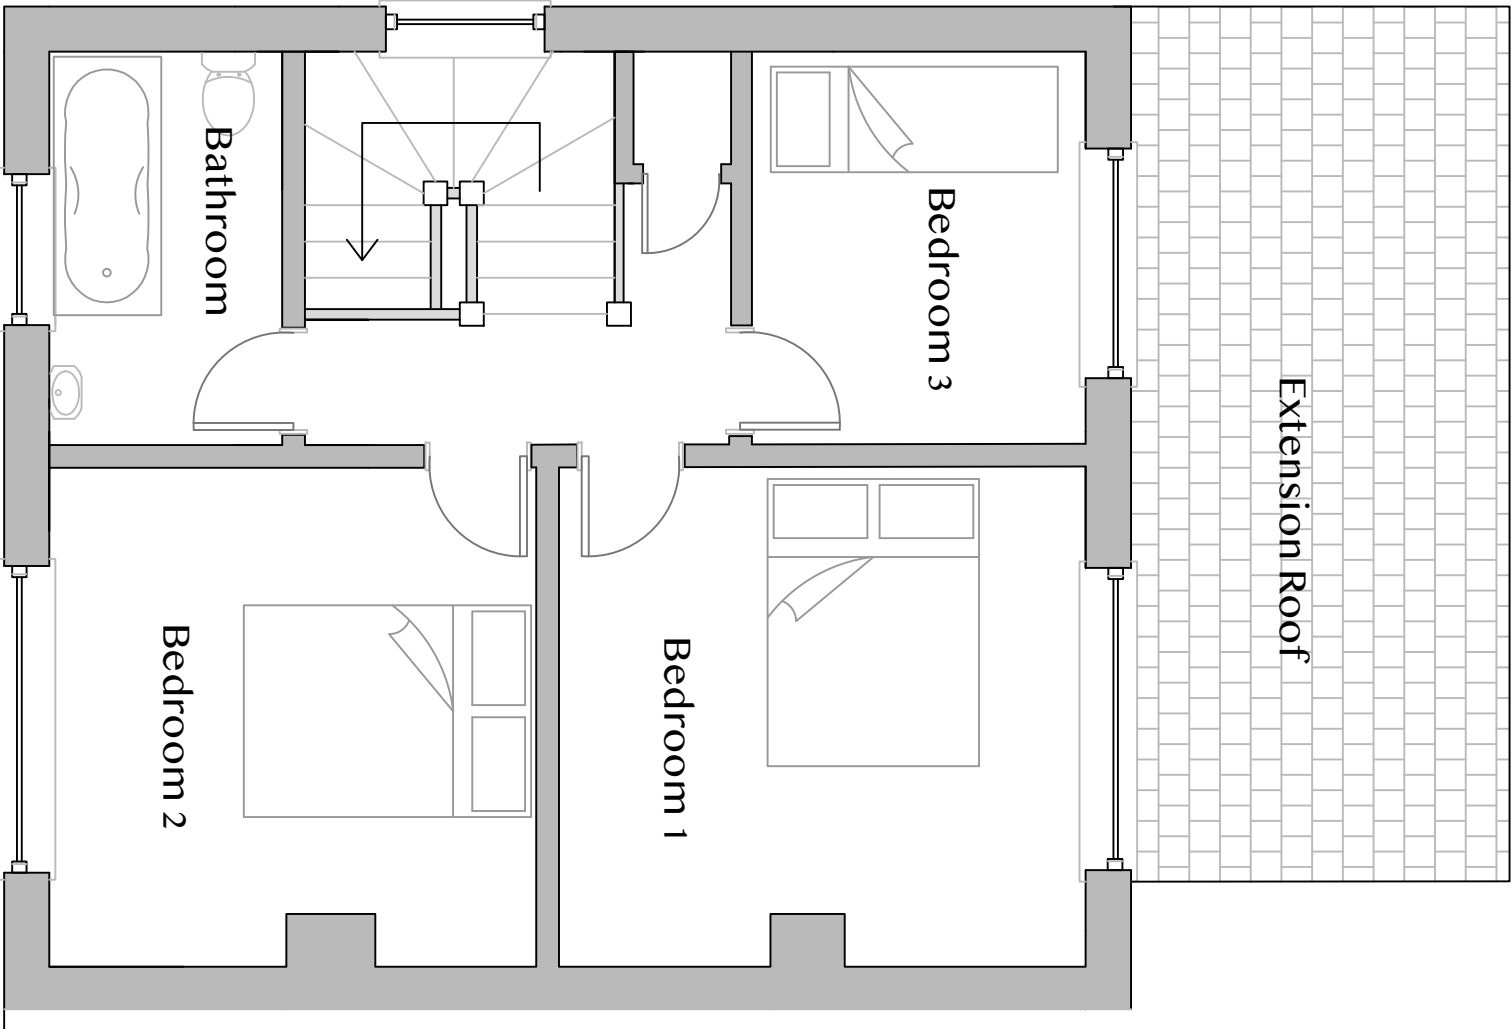

FF

Existing First Floor Plan

- 1 THIS IS A C.A.D. DRAWING AND SHOULD NOT BE AMENDED BY HAND.
- 2 All dimensions in millimetres unless otherwise stated.

Rev	Details	Dr	Ch	Ap	Date

Client

Lorraine and Ken
16 Tir Morfa Road
SA12 7PF


JOSEFF WILLIAMS
07585609748
joewilliams1998@aol.com

Project

Front Extension
EXISTING FLOOR PLANS

File No.	Financial Code No.	Drawn	Checked	Approved
		JW		
Date		July 21	Date	Date
Scales		1:50 @ A3		
Drawing No.		JW-17-01		