


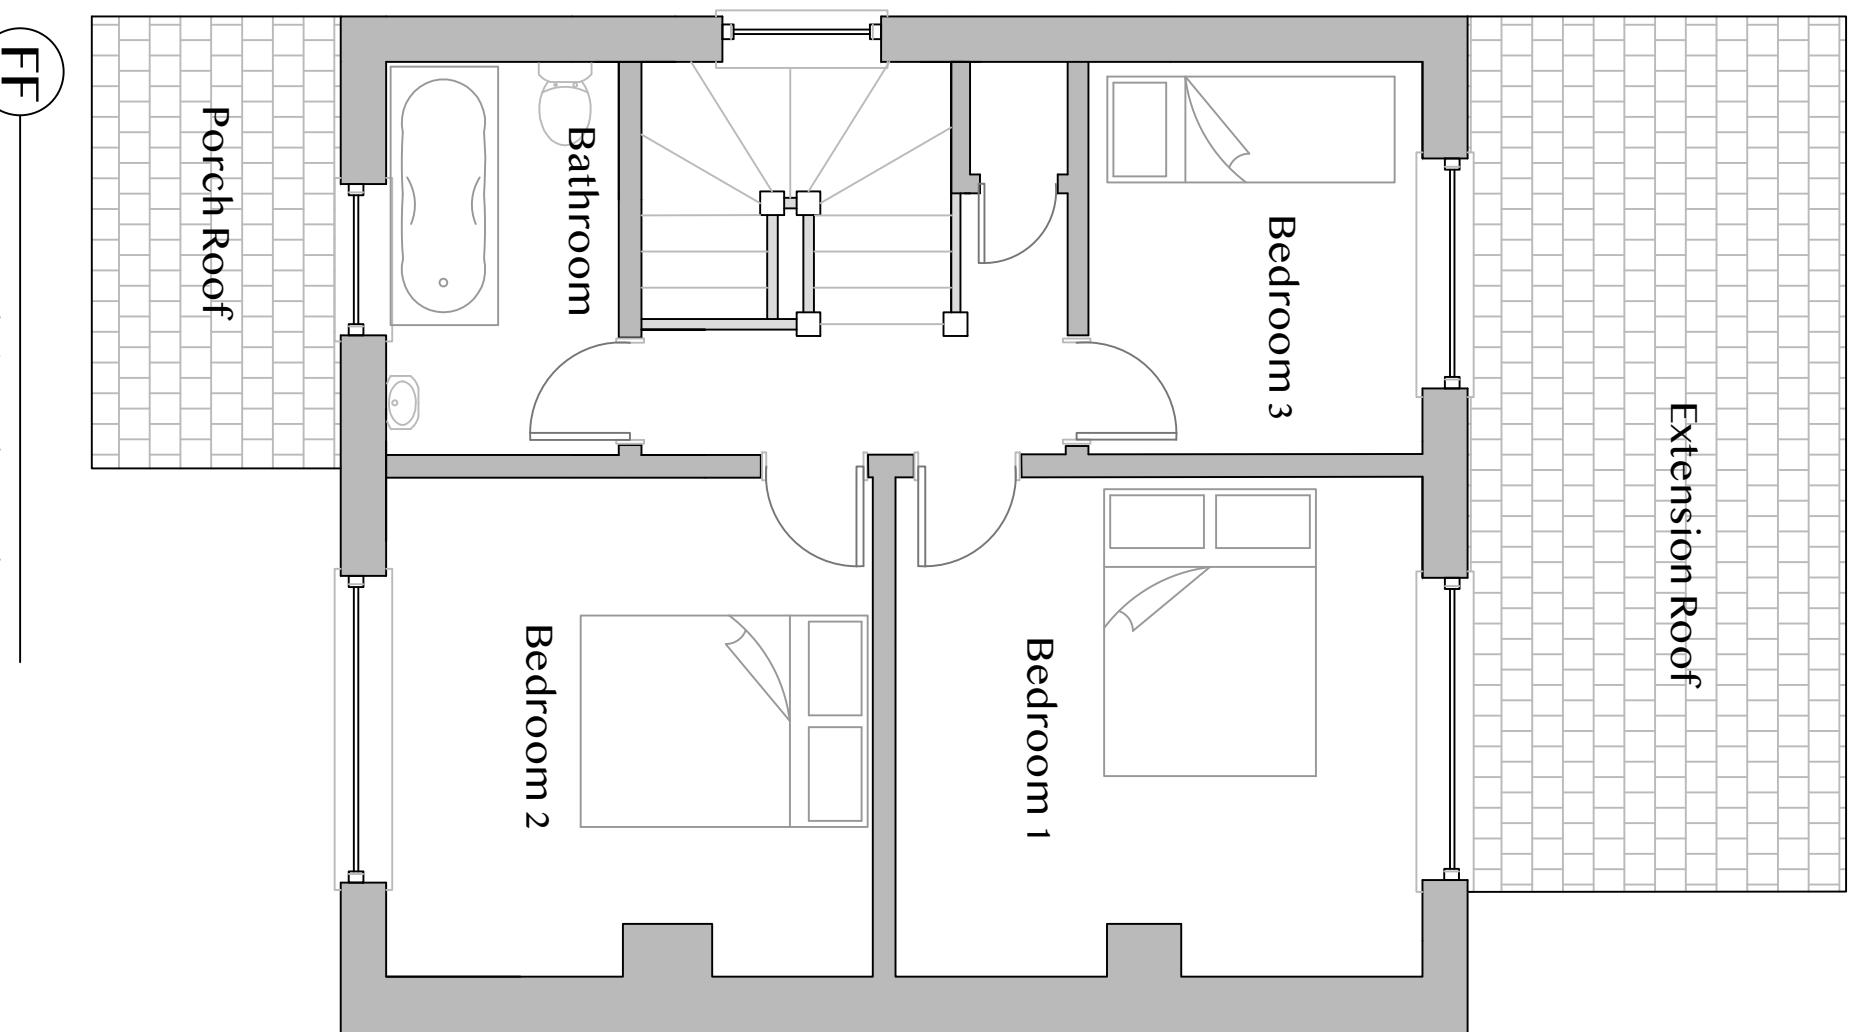

Proposed Ground Floor Plan

Proposed First Floor Plan

NOTES					A3
1 THIS IS A C.A.D. DRAWING AND SHOULD NOT BE AMENDED BY HAND.					
2 All dimensions in millimetres unless otherwise stated.					
Project					
Client					
Lorraine and Ken					
16 Tir Morfa Road					
SA12 7PF					
JOSEFF WILLIAMS					
07585609748					
DESIGNS					
joewillis1998@aol.com					
Front Extension					
PROPOSED FLOOR PLANS					
File No.		Financial Code No.			
Drawn		JW		Checked	
Date		July 21		Date	
Scales		1:50 @ A3			
Drawing No.		JW-17-02			