




Superseded

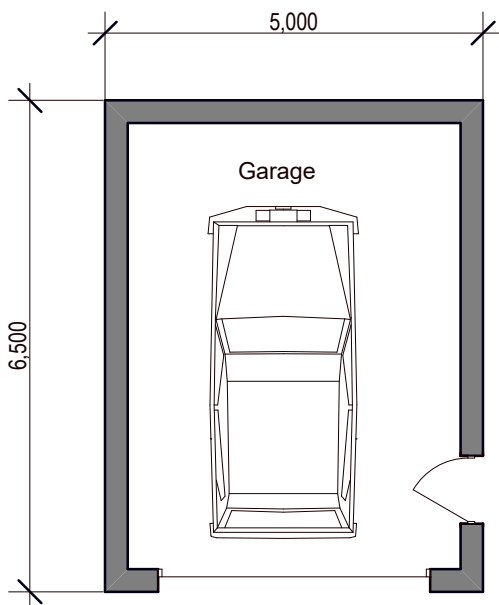

Floor Plan

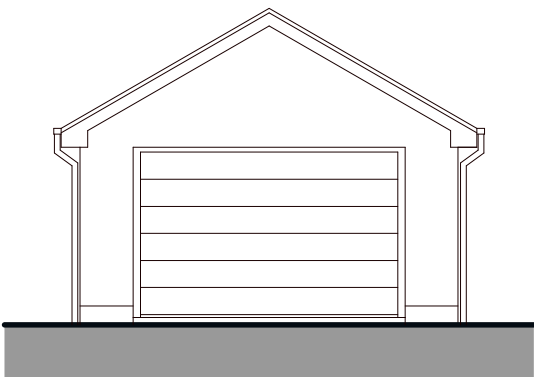


Front Elevation

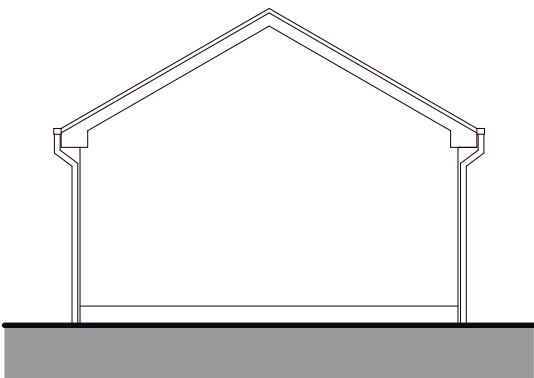

Rear Elevation





Side Elevation

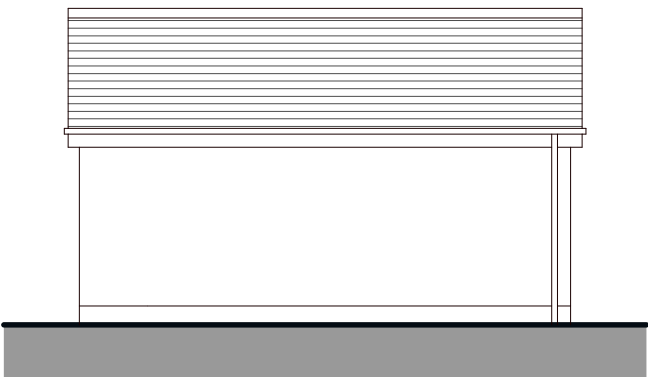


Side Elevation

PROPOSED EXTERNAL FINISHES
Pitched roof - Concrete tiles
Walls - Decorative render over brickwork plinth
External doors - Black PVCu, & black garage door, type to be agreed
Fascia & soffit boards - Black PVCu
Rainwater goods - Black PVCu


PROPOSED GARAGE

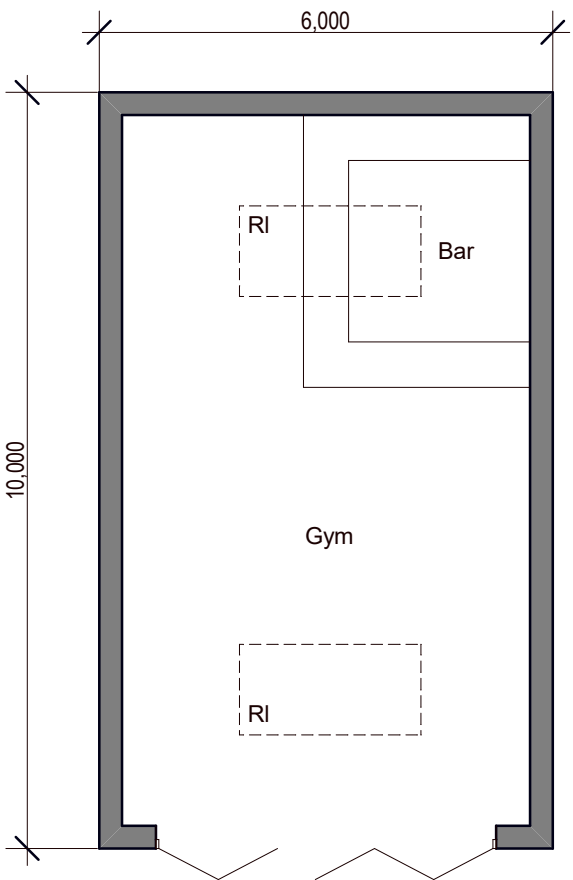 

Floor Plan

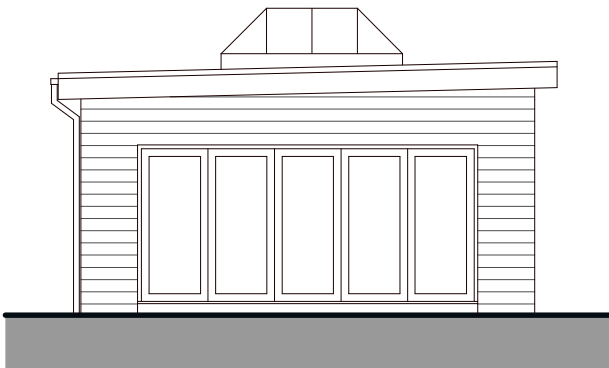


Front Elevation

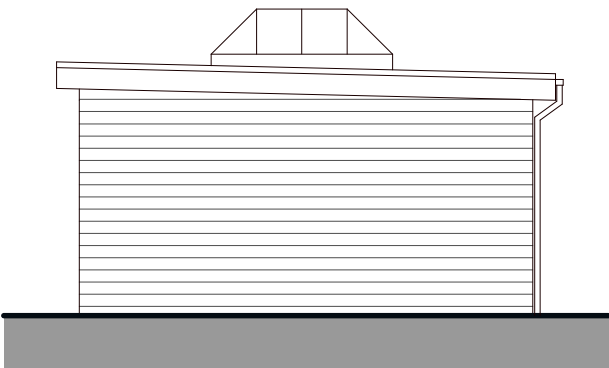


Rear Elevation

PROPOSED OUTBUILDING

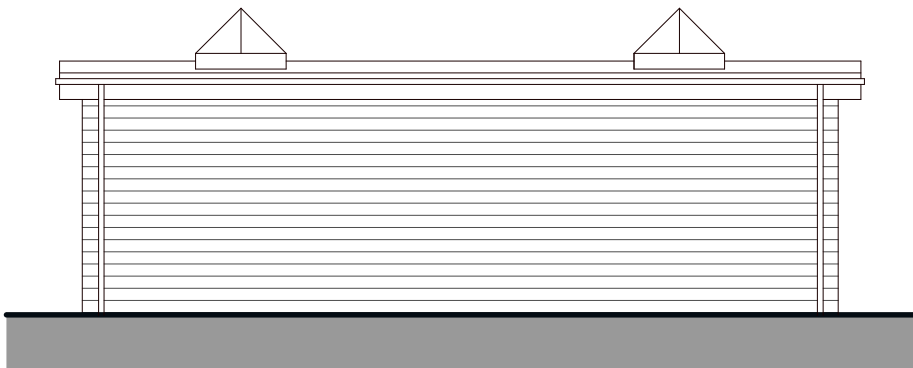

Side Elevation

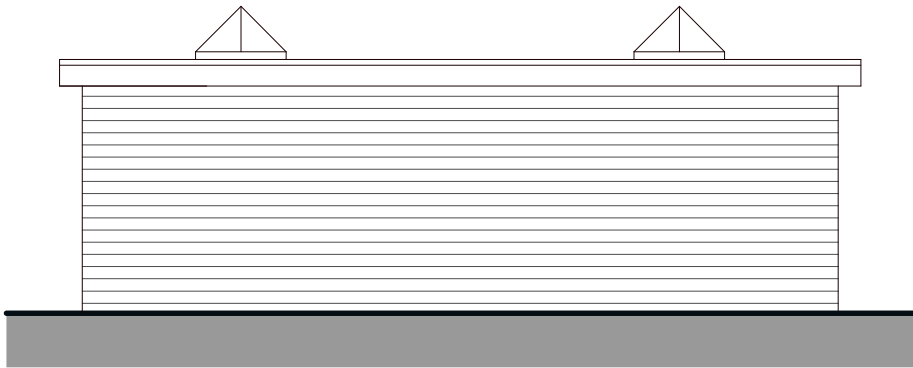

Side Elevation

PROPOSED EXTERNAL FINISHES
Flat roof - Dark grey single ply membrane
Walls - Dark grey Cedral cladding boards
External doors - Black aluminium
Roof light - Black aluminium
Fascia & soffit boards - Black PVCu
Rainwater goods - Black PVCu

3 THE NOOK, TONNA, NEATH
Mark White

**Scheme Design: Proposed
Floor Plans & Elevations**

Date: September 2021

Scale: 1:100 @ A3

Drawing Number: 2131-02

