



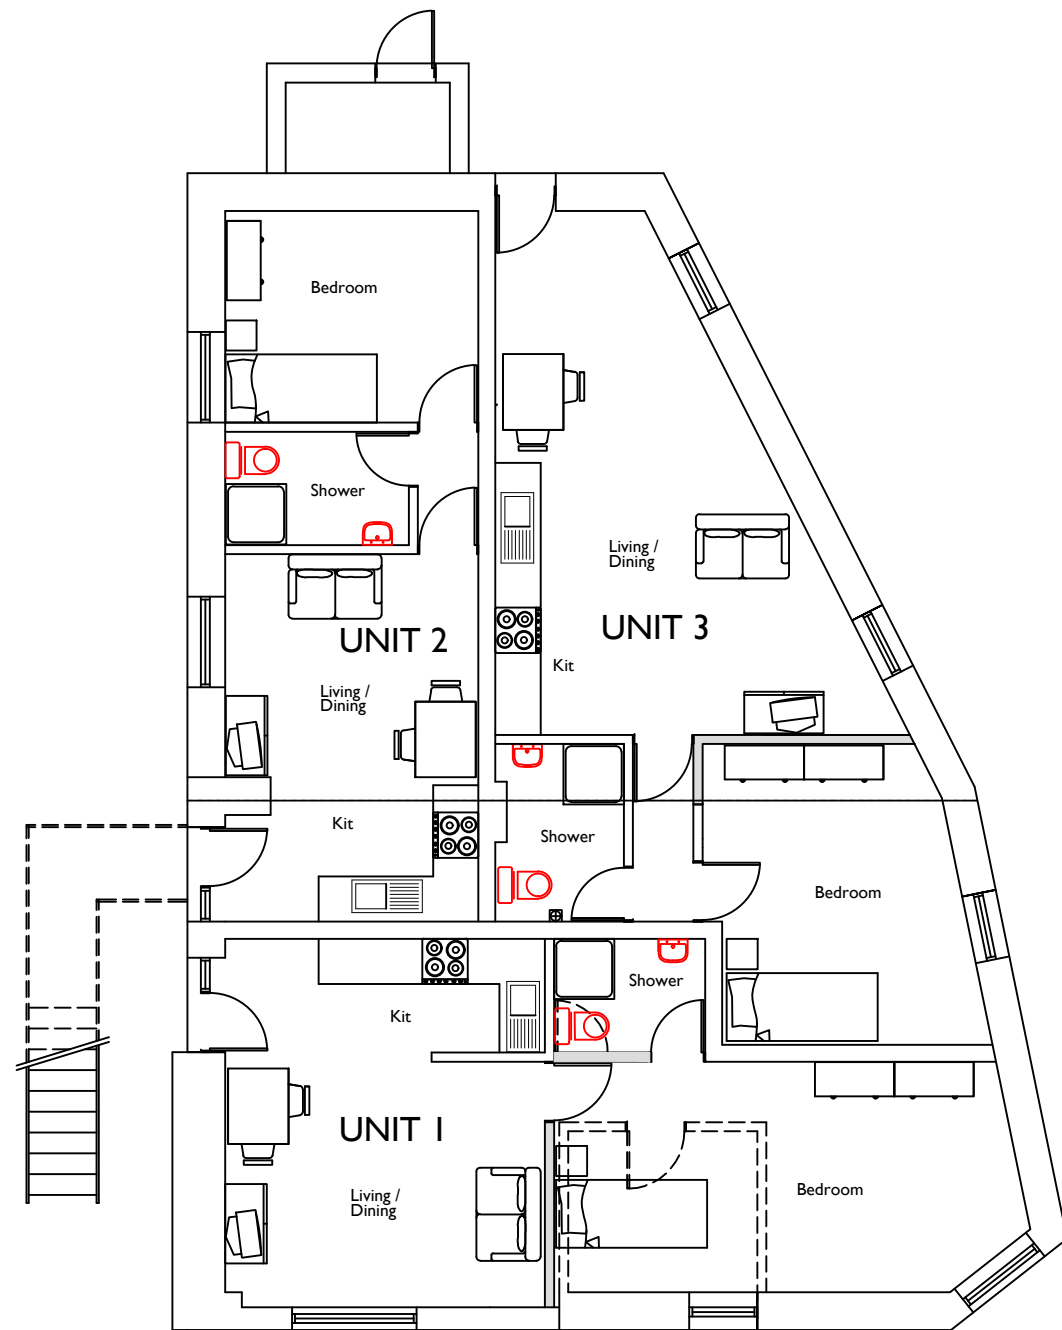


GROUND FLOOR

Drawing based on plans prepared by Grants Consultancy Services and site photographs.

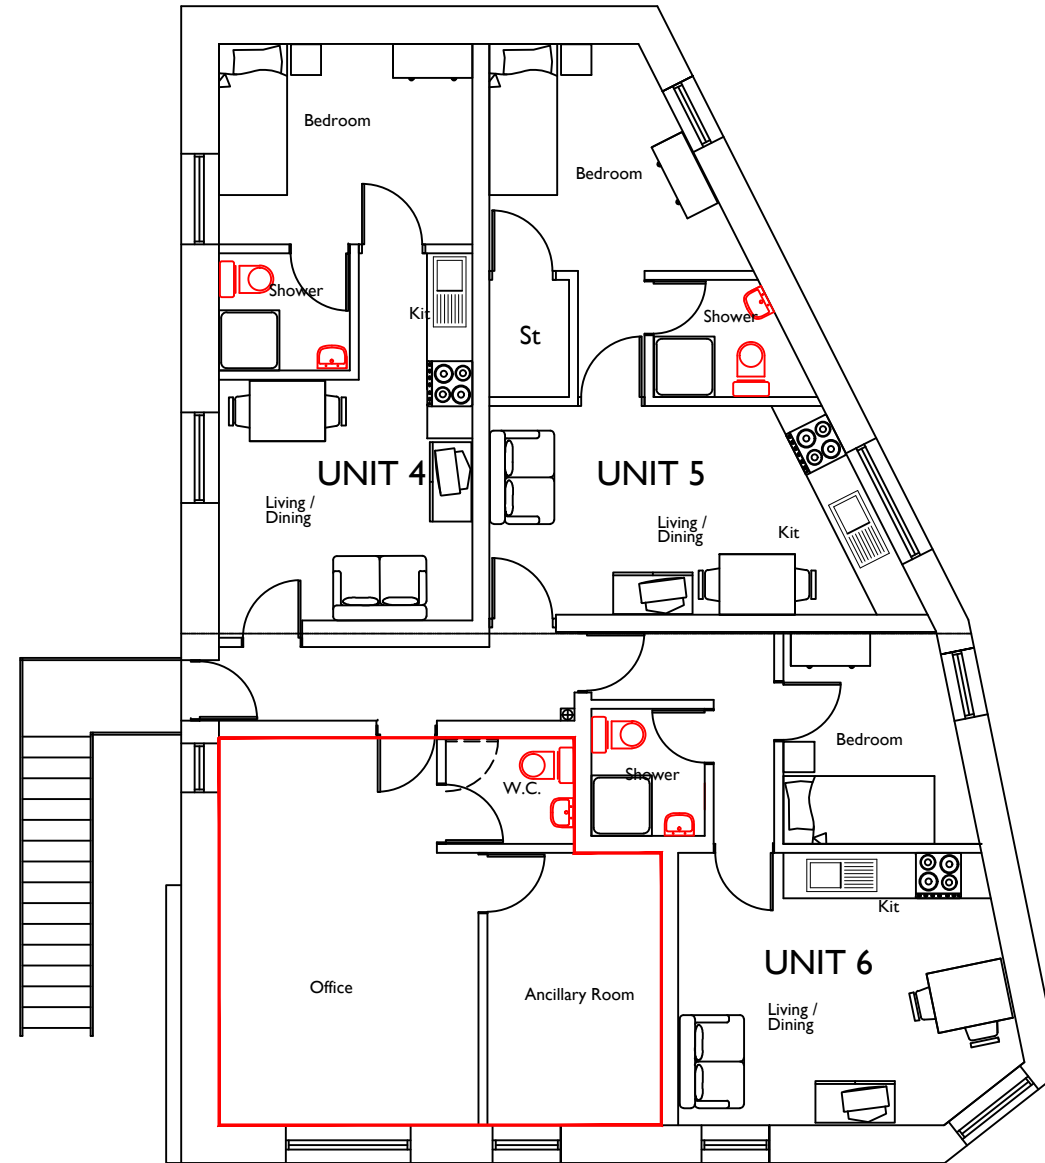

FIRST FLOOR

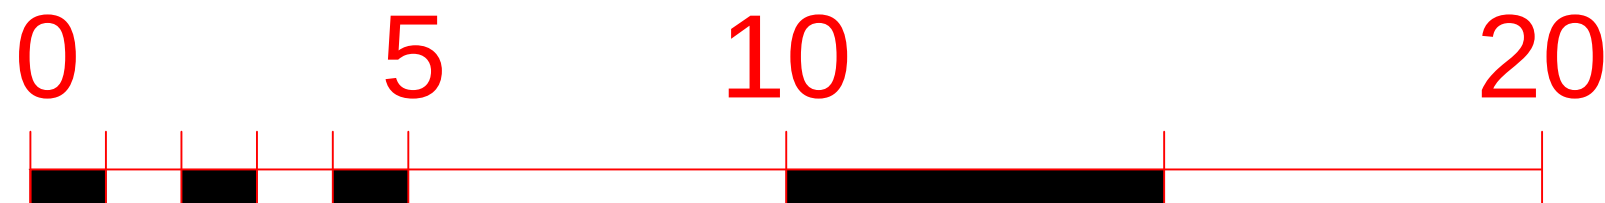

This Drawing is Copyright. ©

Note: All dimensions to be checked on site and not to be scaled from drawing.

AMENDMENTS:

Revision
A

Date
25.5.21

BUCKMASTERBATCUP
Architects Ltd.

CLIENT:
Family Housing Assoc

PROJECT TITLE:
**1 - 7 St. Johns Terrace,
Neath Abbey**

DRAWING TITLE:
Proposed Floor Plans

SCALE: **1:100 @A3** | DATE: **May 2021**

SWANSEA
70 Walter Road
Swansea, SA1 4QA
T - 01792 466060
F - 01792 644646
www.bbarch.co.uk
info@bbarch.co.uk

LONDON
One Kingdom Street
Paddington Central
London, W2 6BD
BBA 839.1 /02