


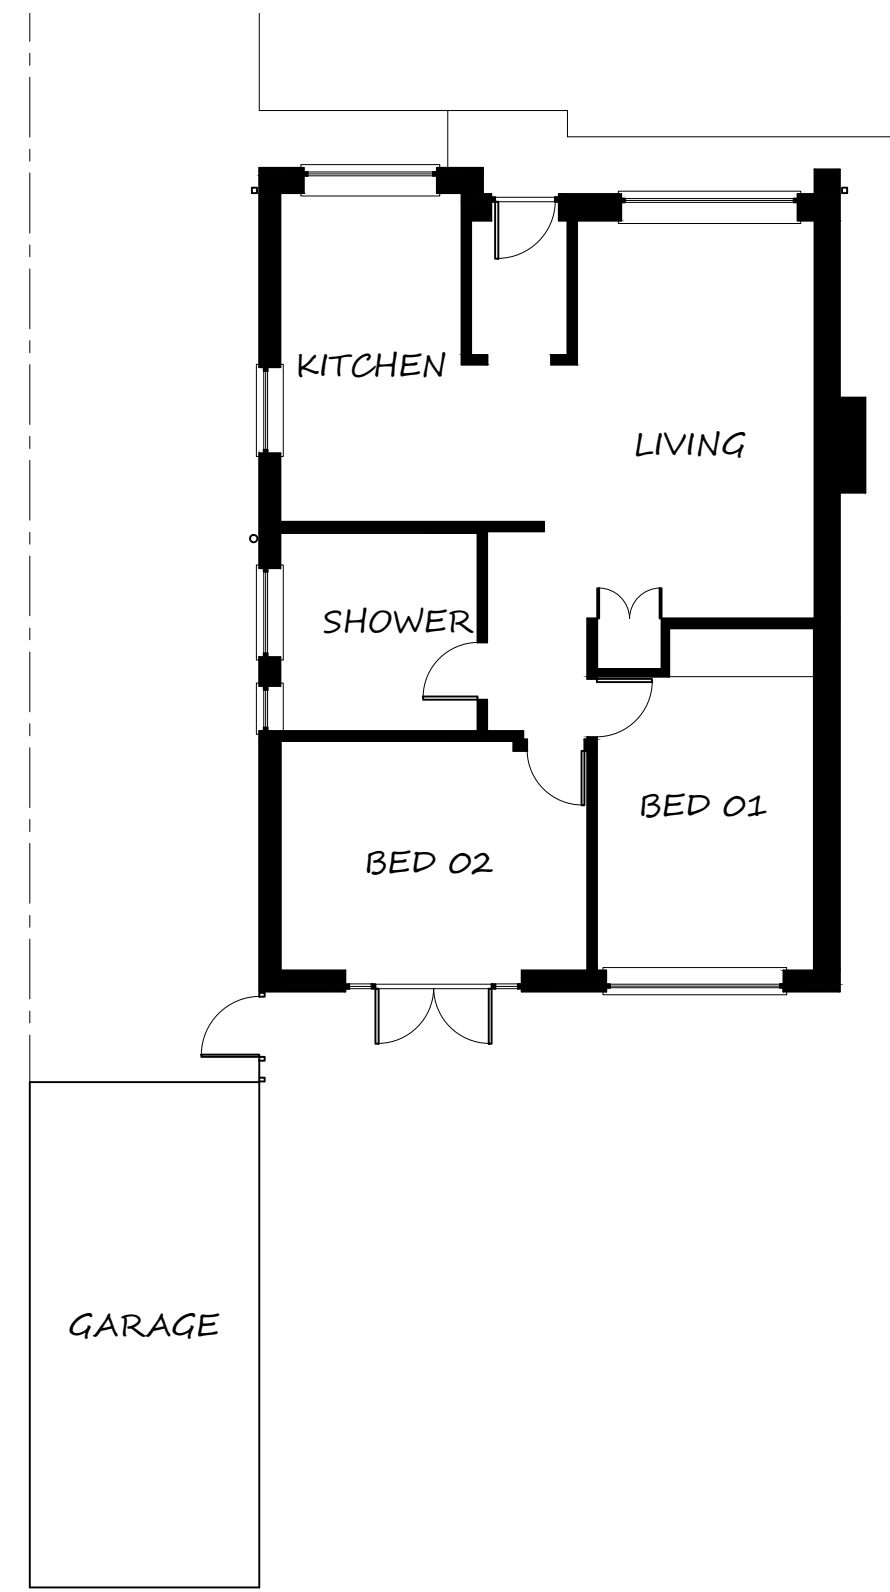


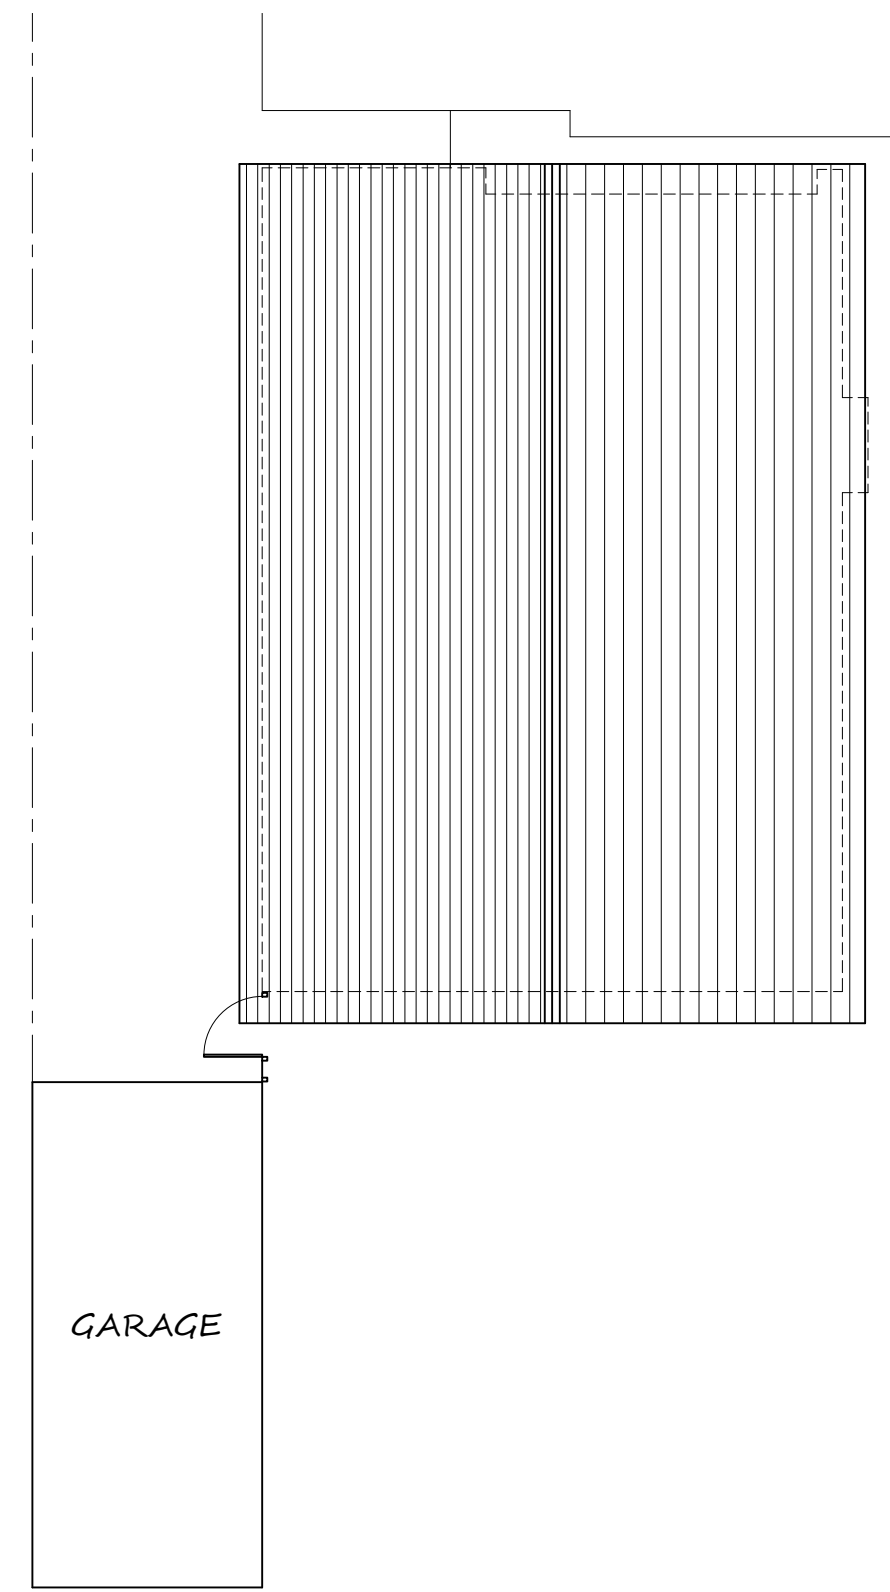


EXISTING GROUND FLOOR PLAN  
SCALE 1:100 @ A1

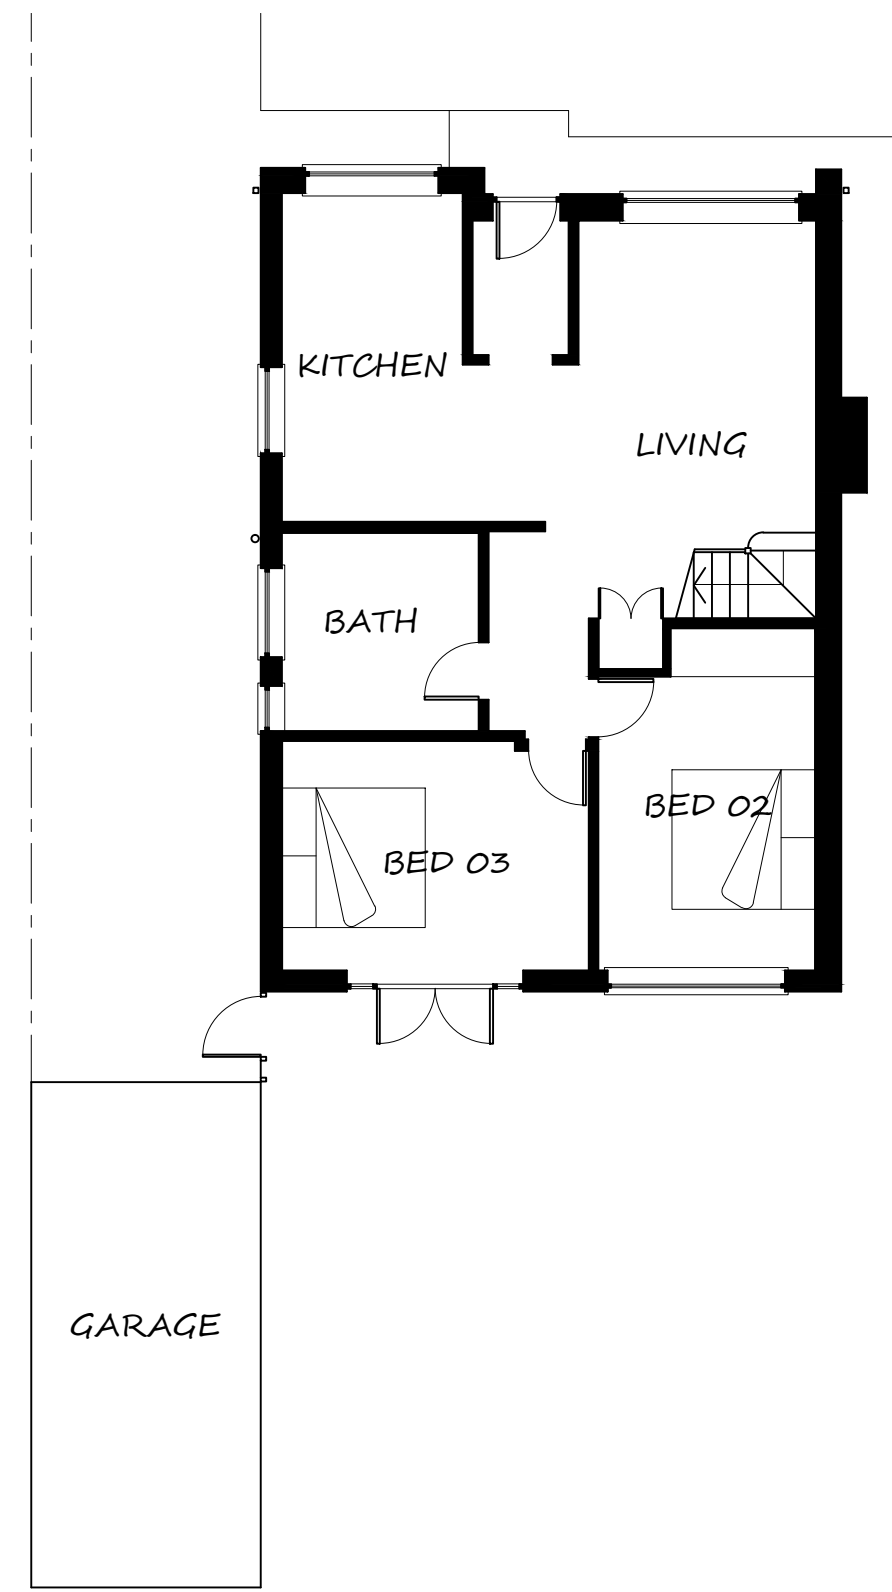


EXISTING ROOF PLAN  
SCALE 1:100 @ A1

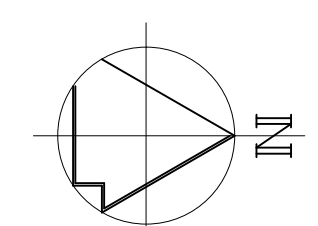


PROPOSED GROUND FLOOR PLAN  
SCALE 1:100 @ A1

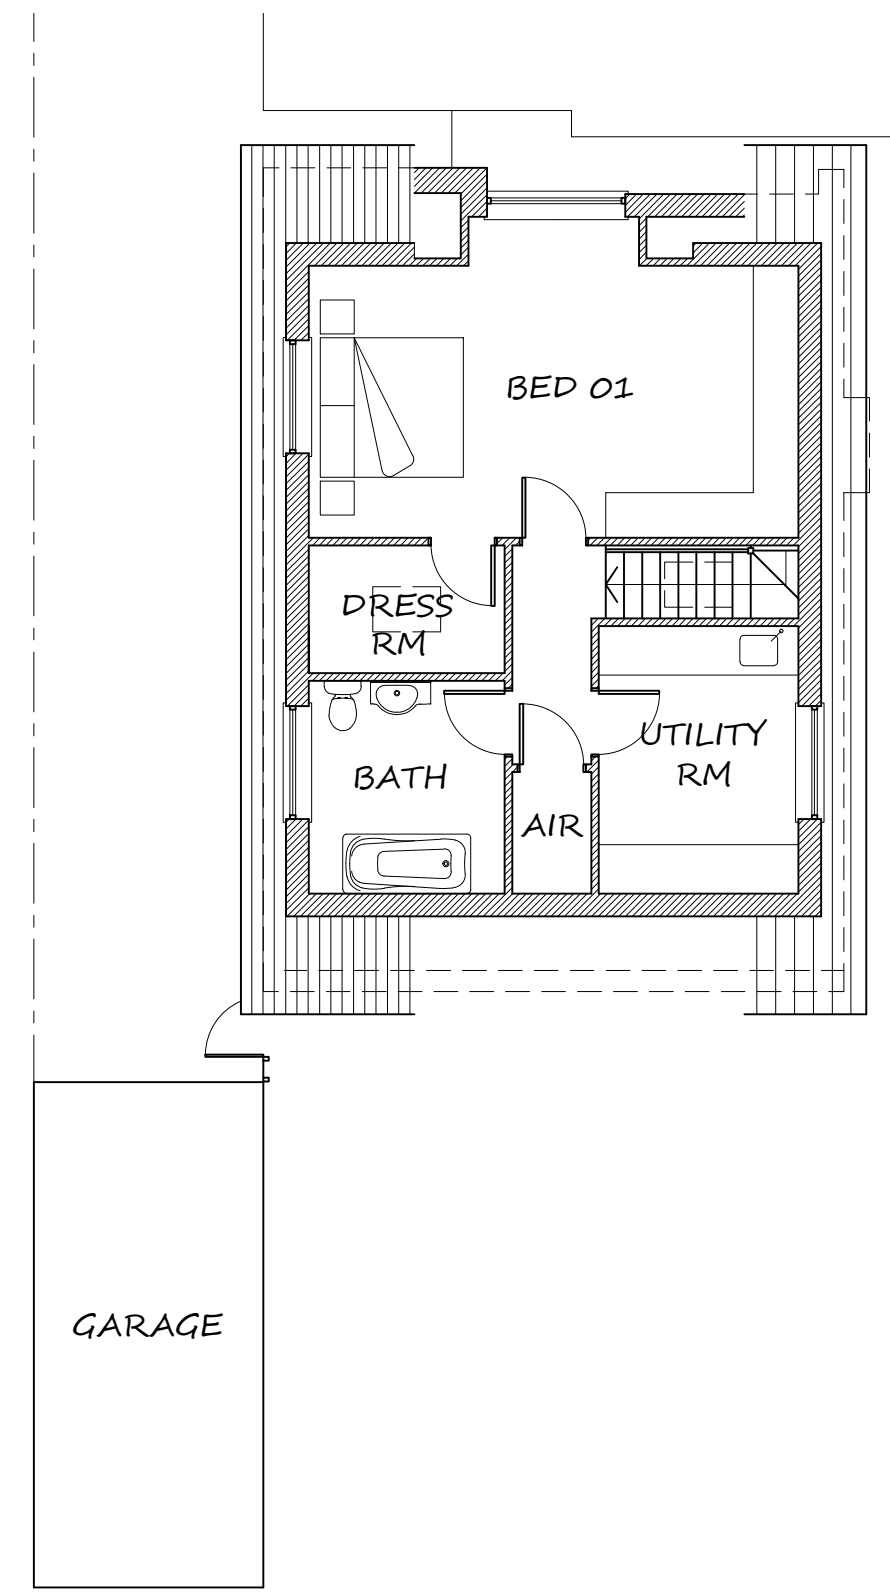

PROPOSED FIRST FLOOR PLAN  
SCALE 1:100 @ A1

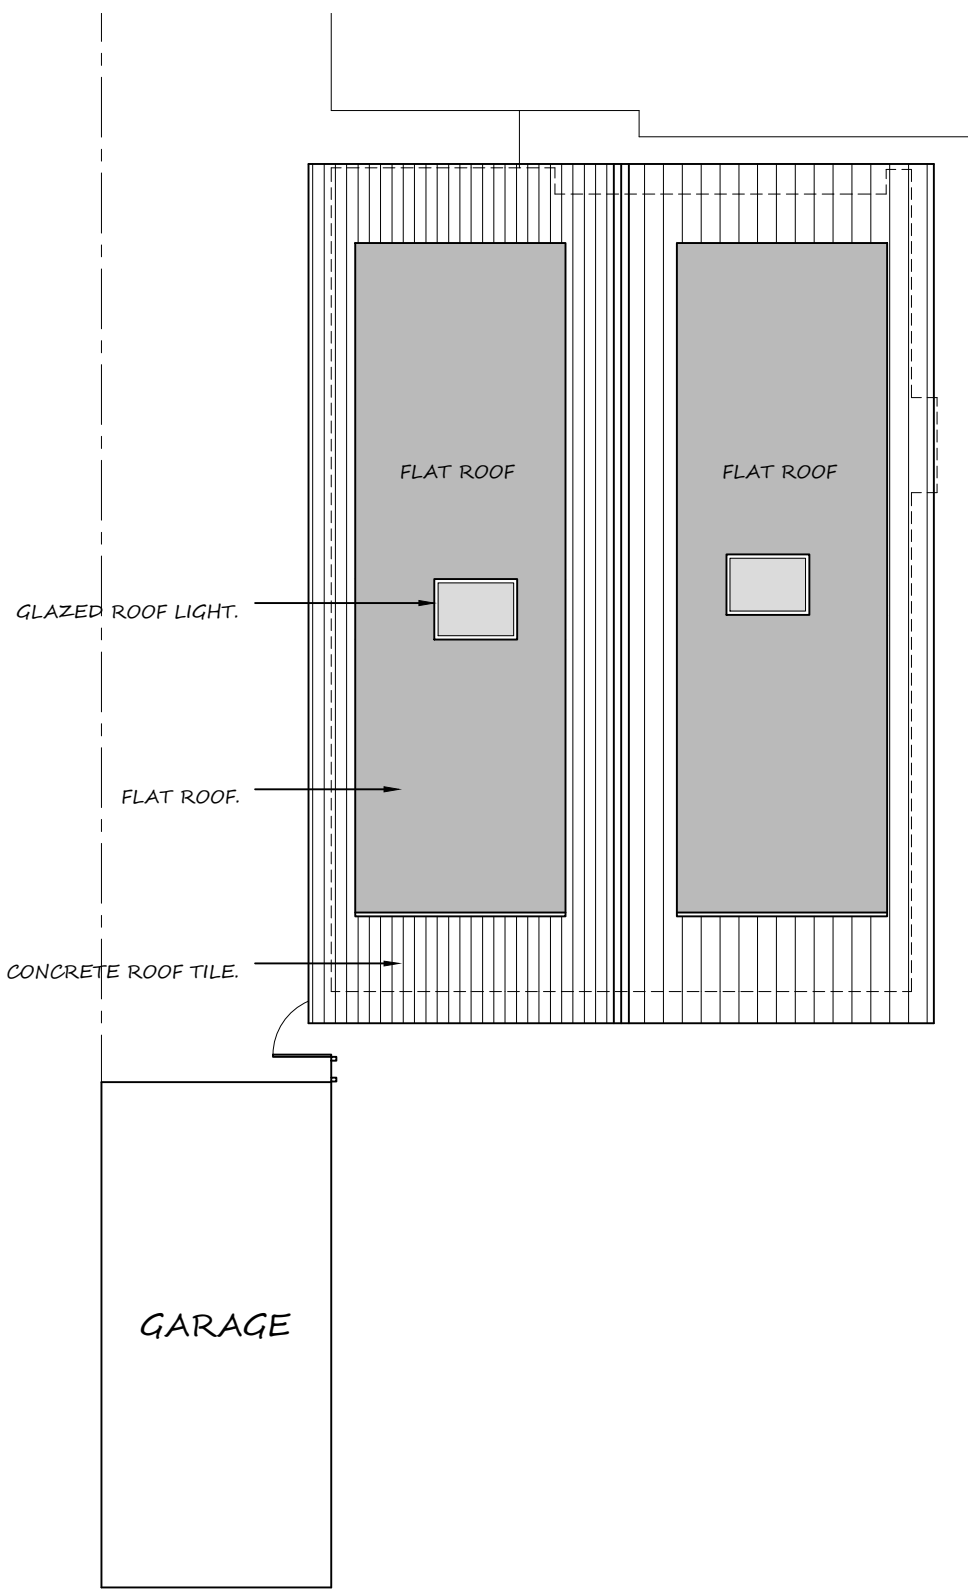


PROPOSED ROOF PLAN  
SCALE 1:100 @ A1

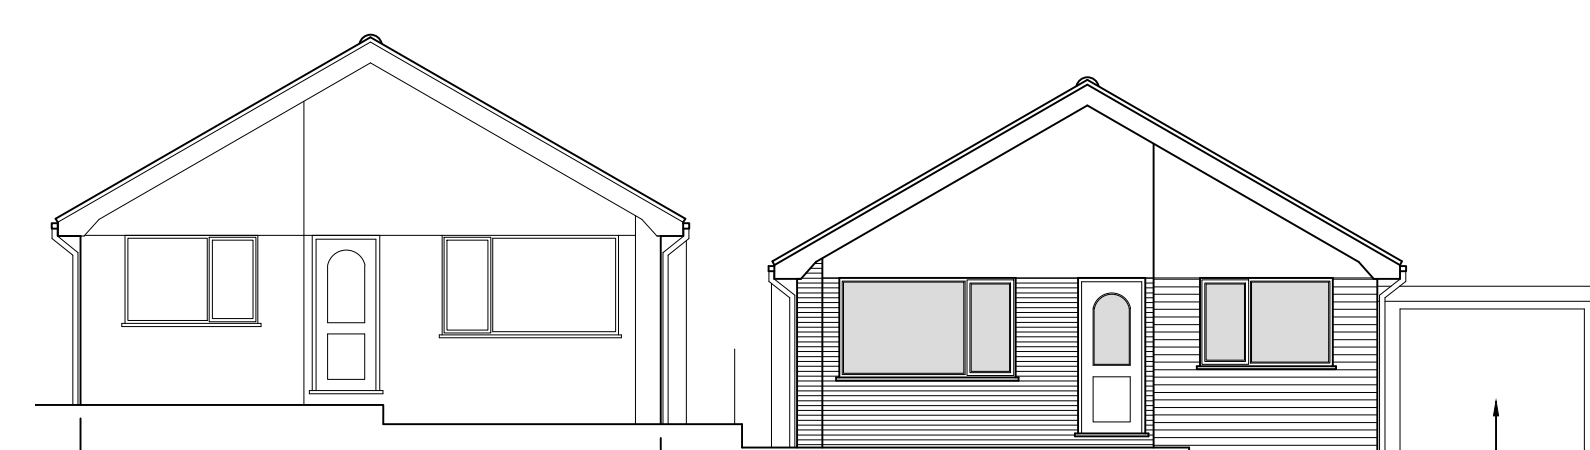


EXISTING WEST ELEVATION  
SCALE 1:100 @ A1




EXISTING SOUTH ELEVATION  
SCALE 1:100 @ A1

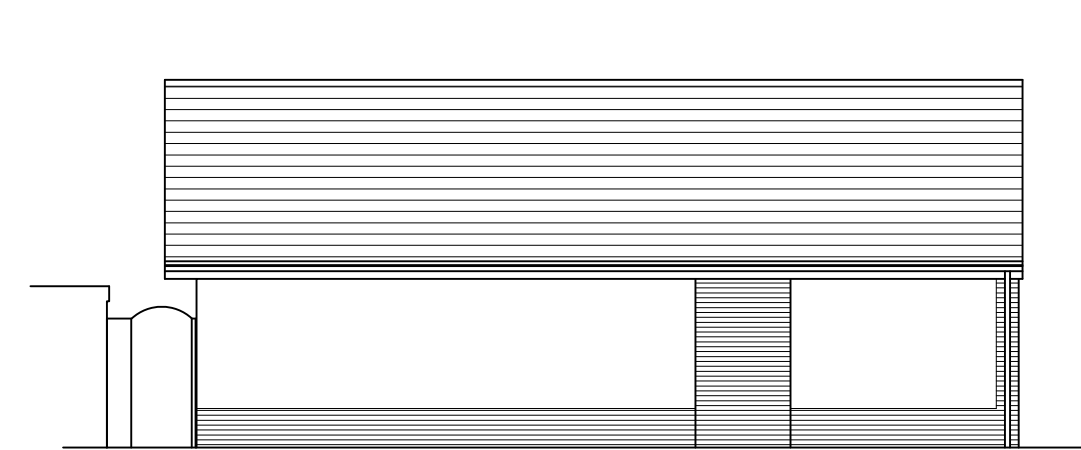


EXISTING NORTH ELEVATION  
SCALE 1:100 @ A1

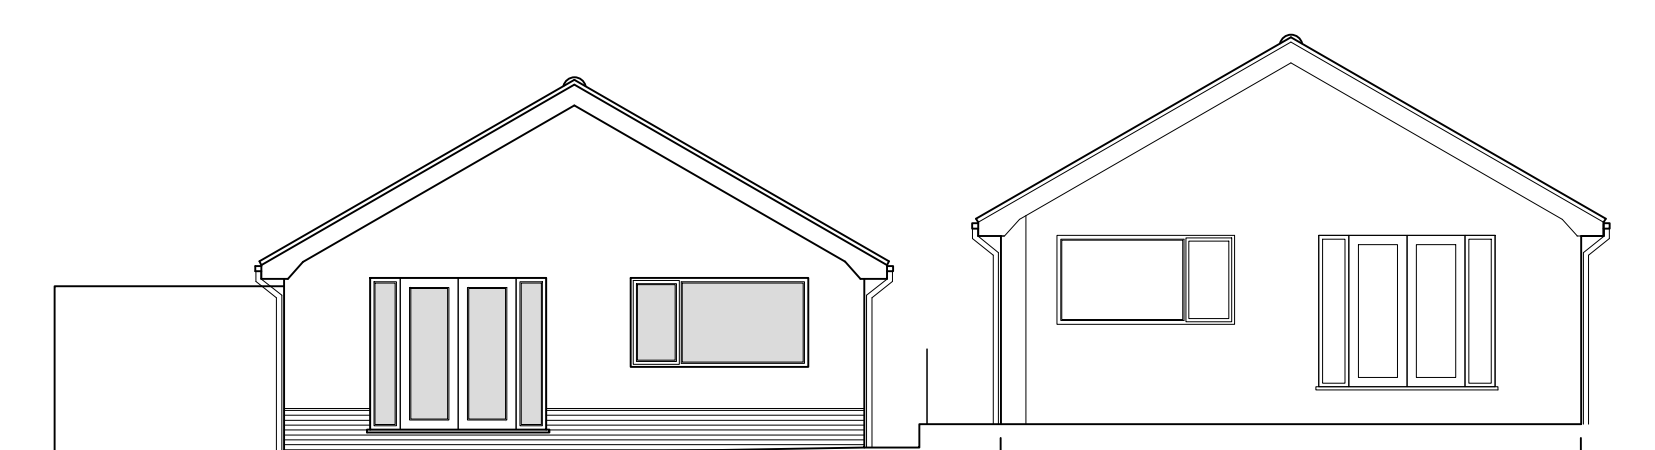


EXISTING EAST ELEVATION  
SCALE 1:100 @ A1

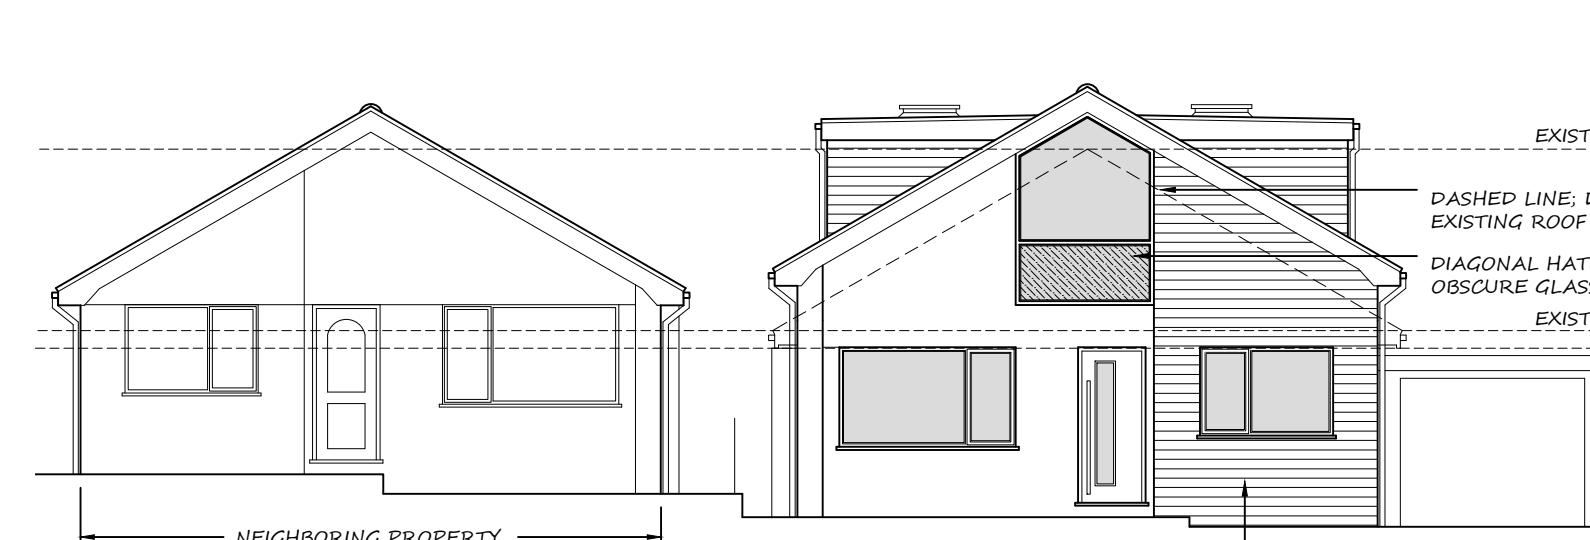


PROPOSED WEST ELEVATION  
SCALE 1:100 @ A1

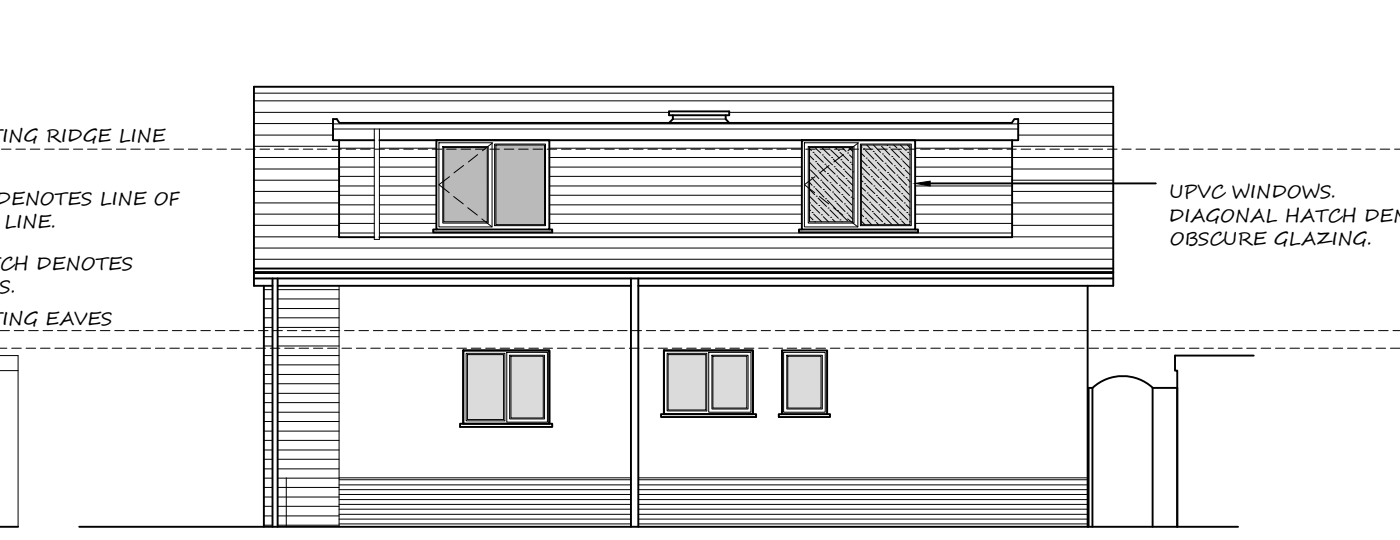


PROPOSED SOUTH ELEVATION  
SCALE 1:100 @ A1

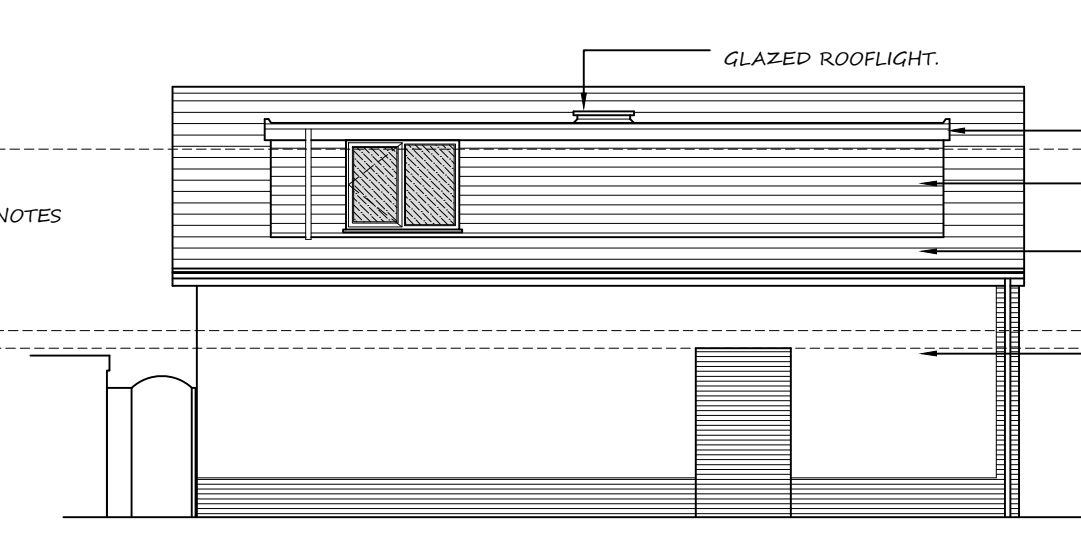


PROPOSED NORTH ELEVATION  
SCALE 1:100 @ A1

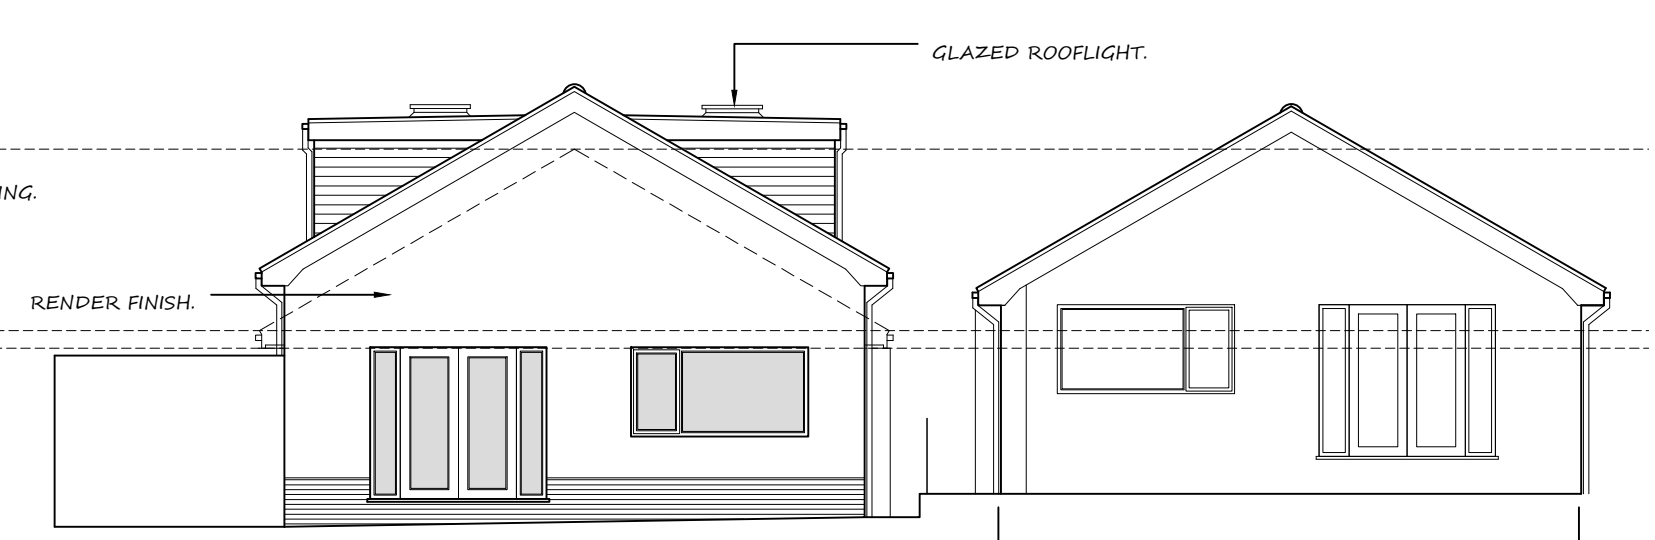

PROPOSED EAST ELEVATION  
SCALE 1:100 @ A1

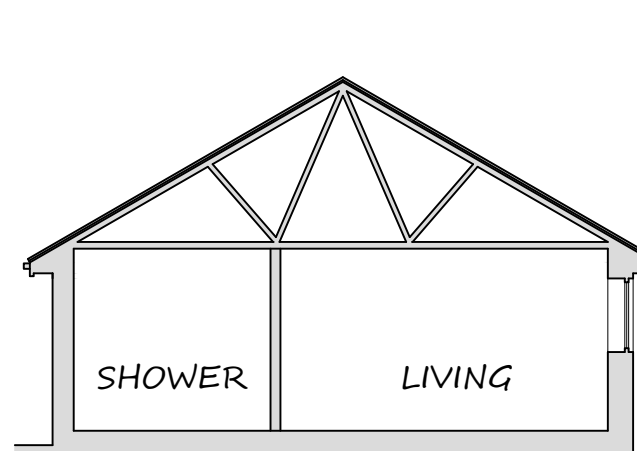



EXISTING SECTION  
SCALE 1:100 @ A1

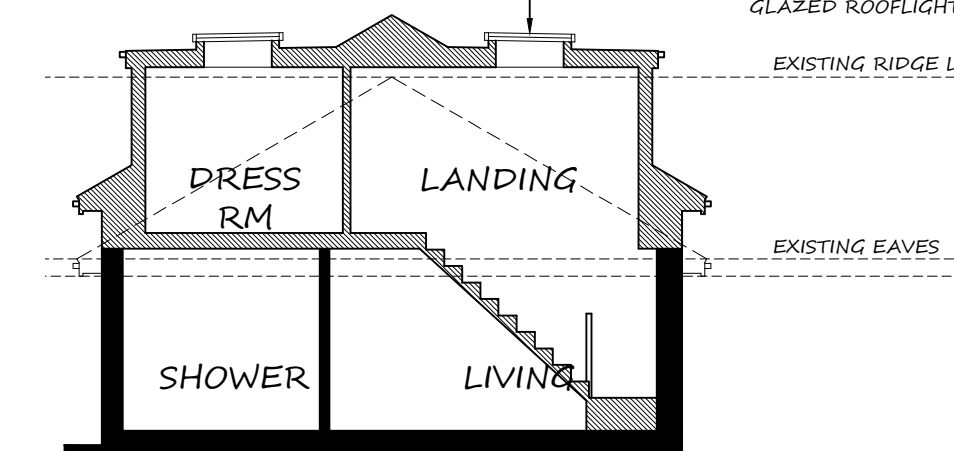

PROPOSED TYPICAL SECTION  
SCALE 1:100 @ A1



SITE LOCATION PLAN  
SCALE 1:1250 @ A1

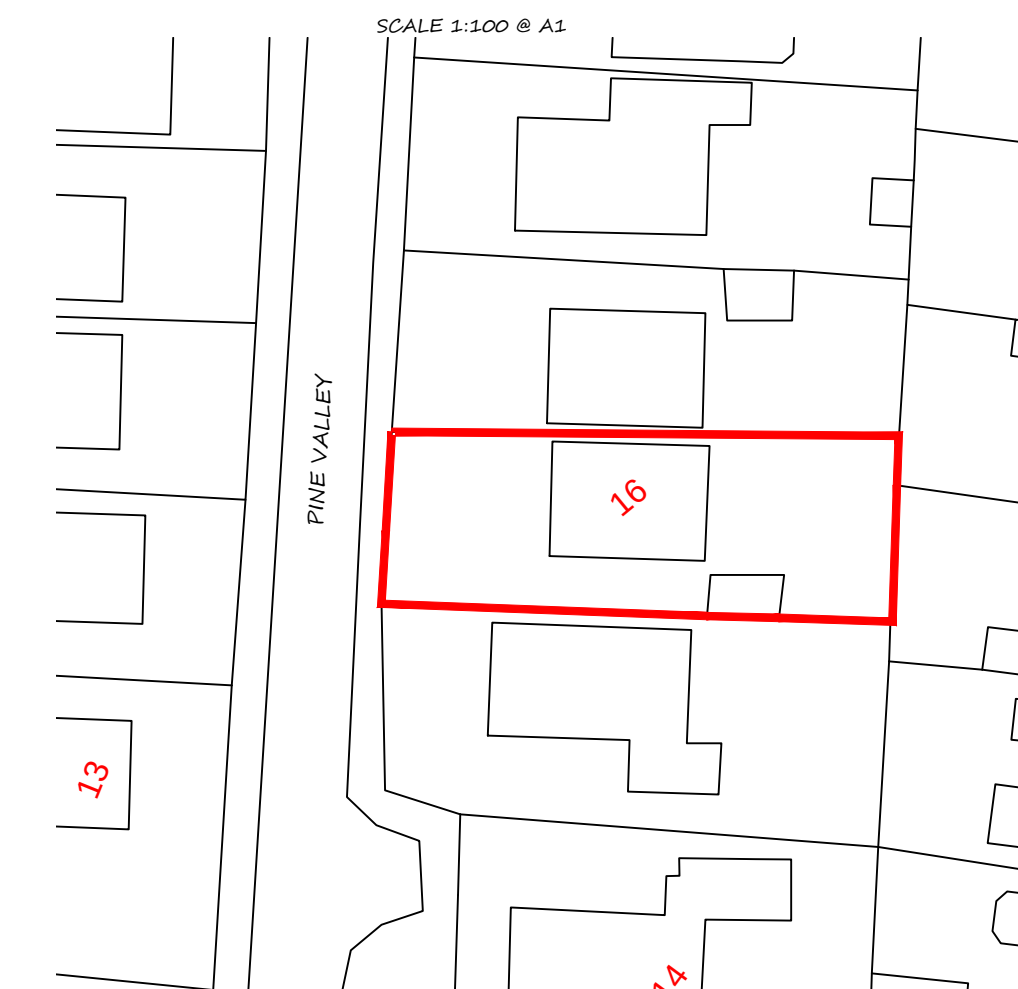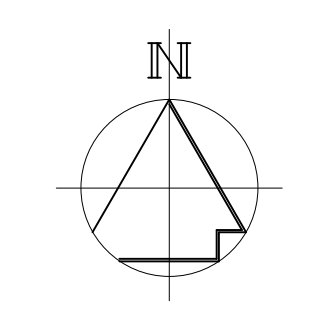

BLOCK PLAN  
SCALE 1:500 @ A1

PROPOSED ROOF EXTENSION

16 PINE VALLEY,  
SA12 9NE, CWMAVON

PLAN, SECTIONS AND ELEVATIONS

APPLICANT: MS STACEY HOPKINS DWG: A01 A1 SHEET