


Superseded



FRONT ELEVATION

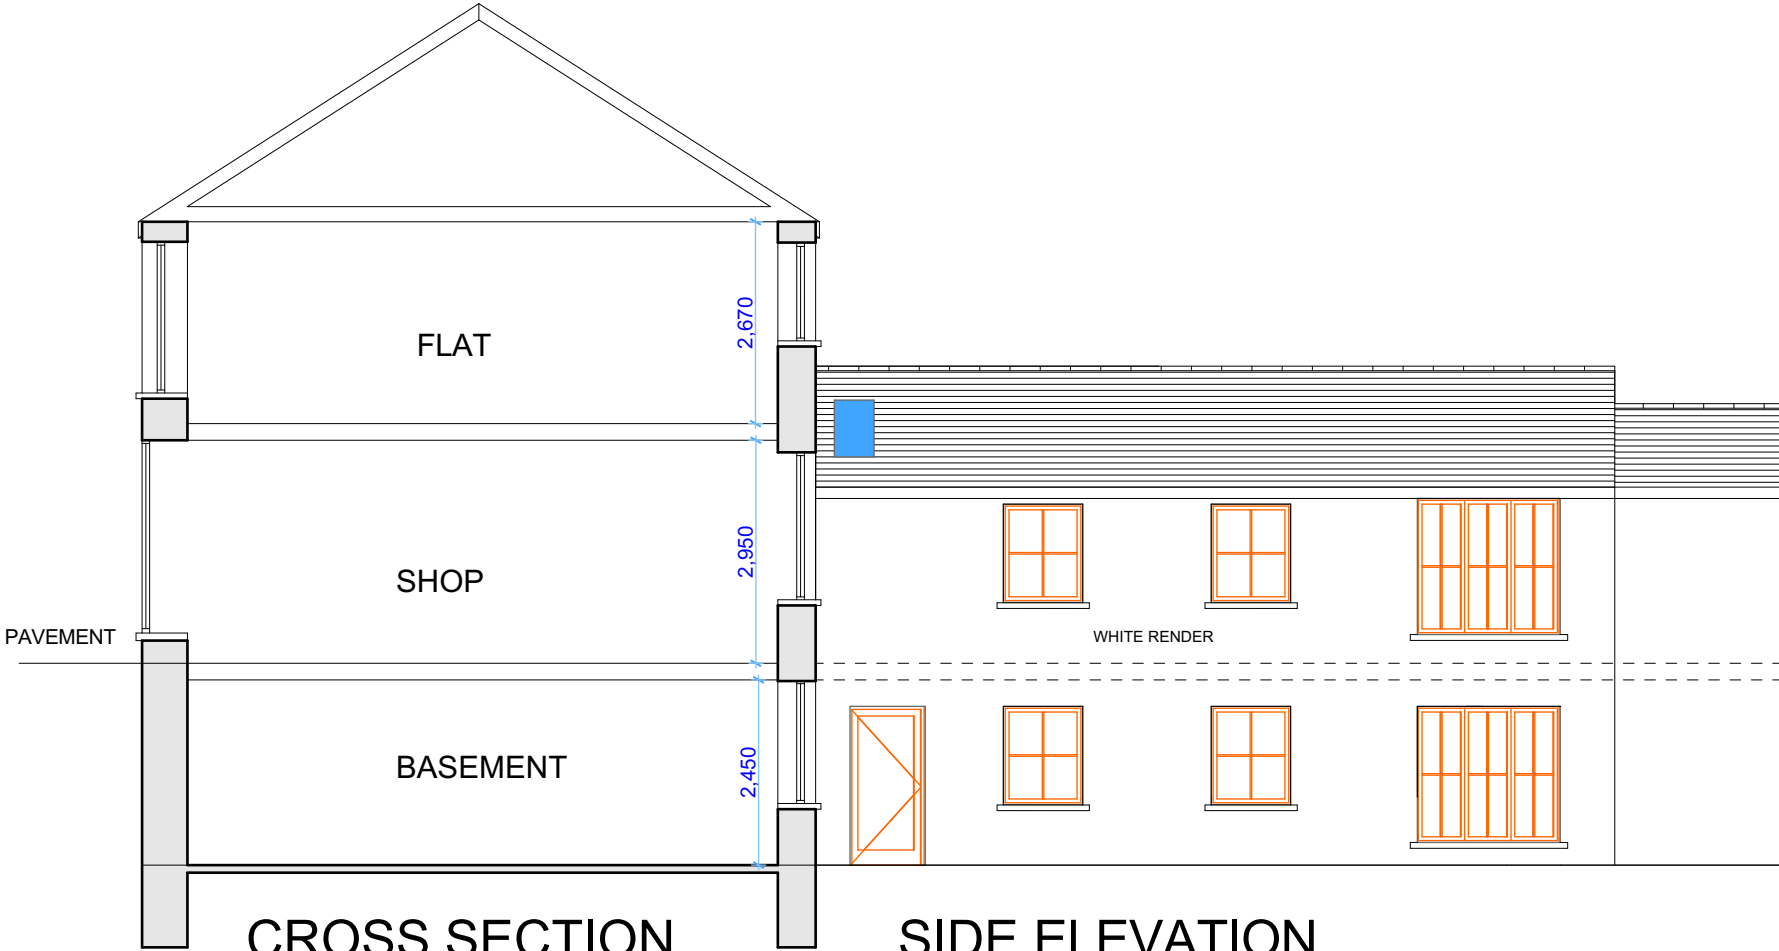


CROSS SECTION

SIDE ELEVATION

ALED THOMAS PLANNING DESIGN LTD	
CAECETHIN,FFAIRFACH, LLANDEILO, CARMARTHENSHIRE SA19 6PY. 0777 36 39 059 www.aled@atpd.co.uk	
CHANGE OF USE APPLICATION	
	PROPOSED ELEVATIONS / SECTIONS NO 04A SCALE 1:100 @ A3



BACK ELEVATION

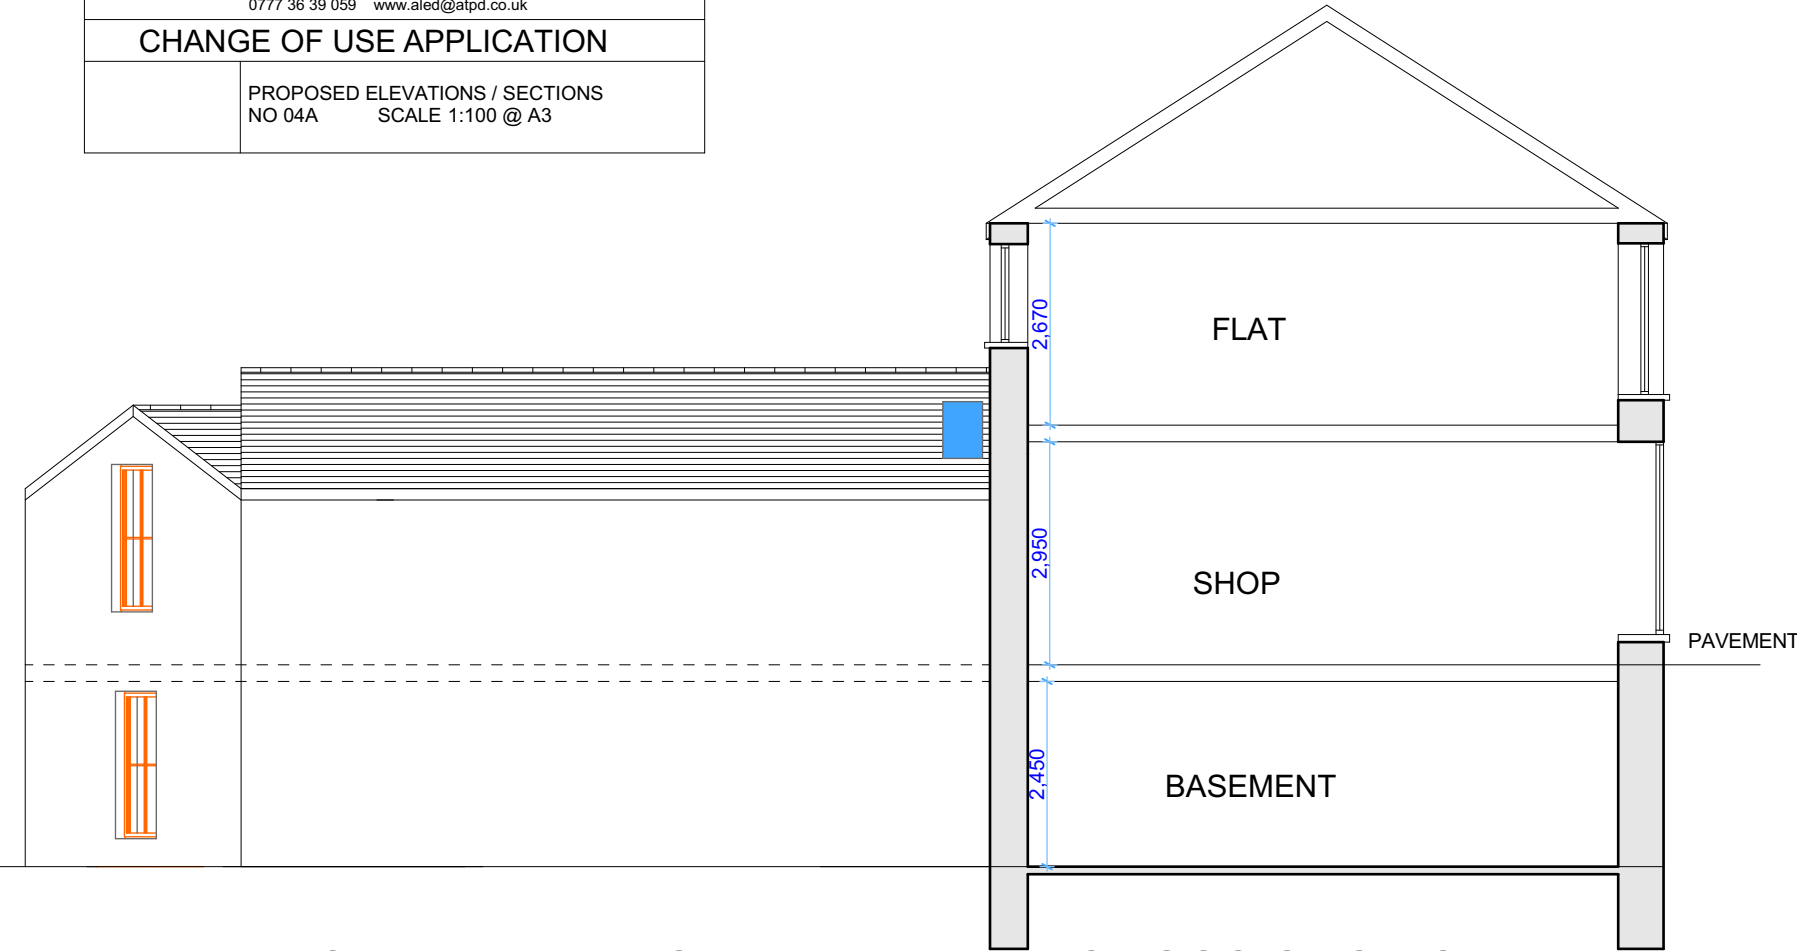

SIDE ELEVATION

CROSS SECTION