



scale 1:100




scale | 1:50

 


scale | 1:50

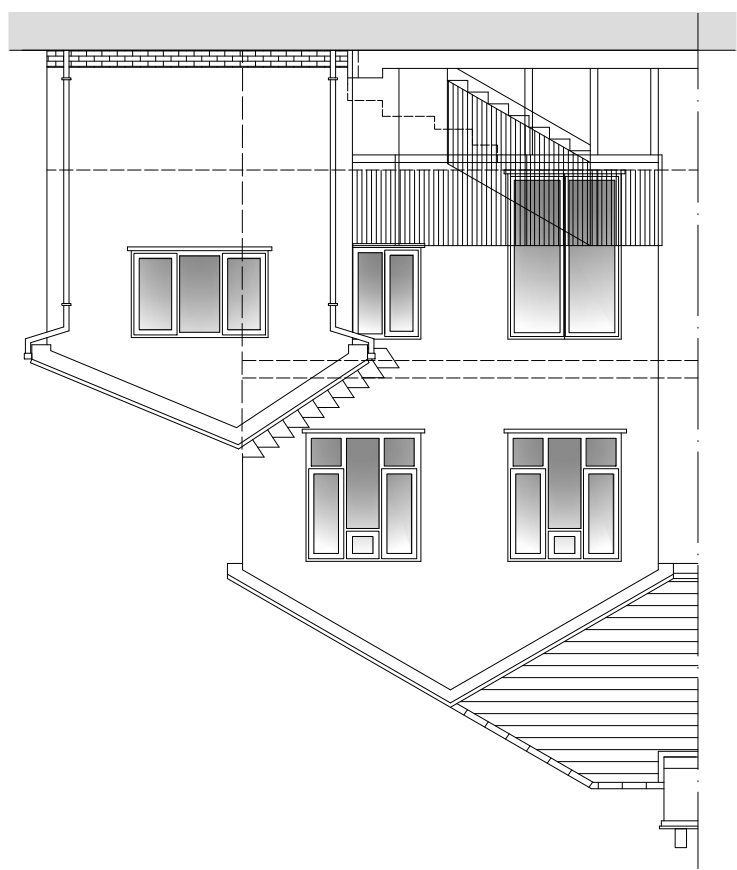


South west elevation

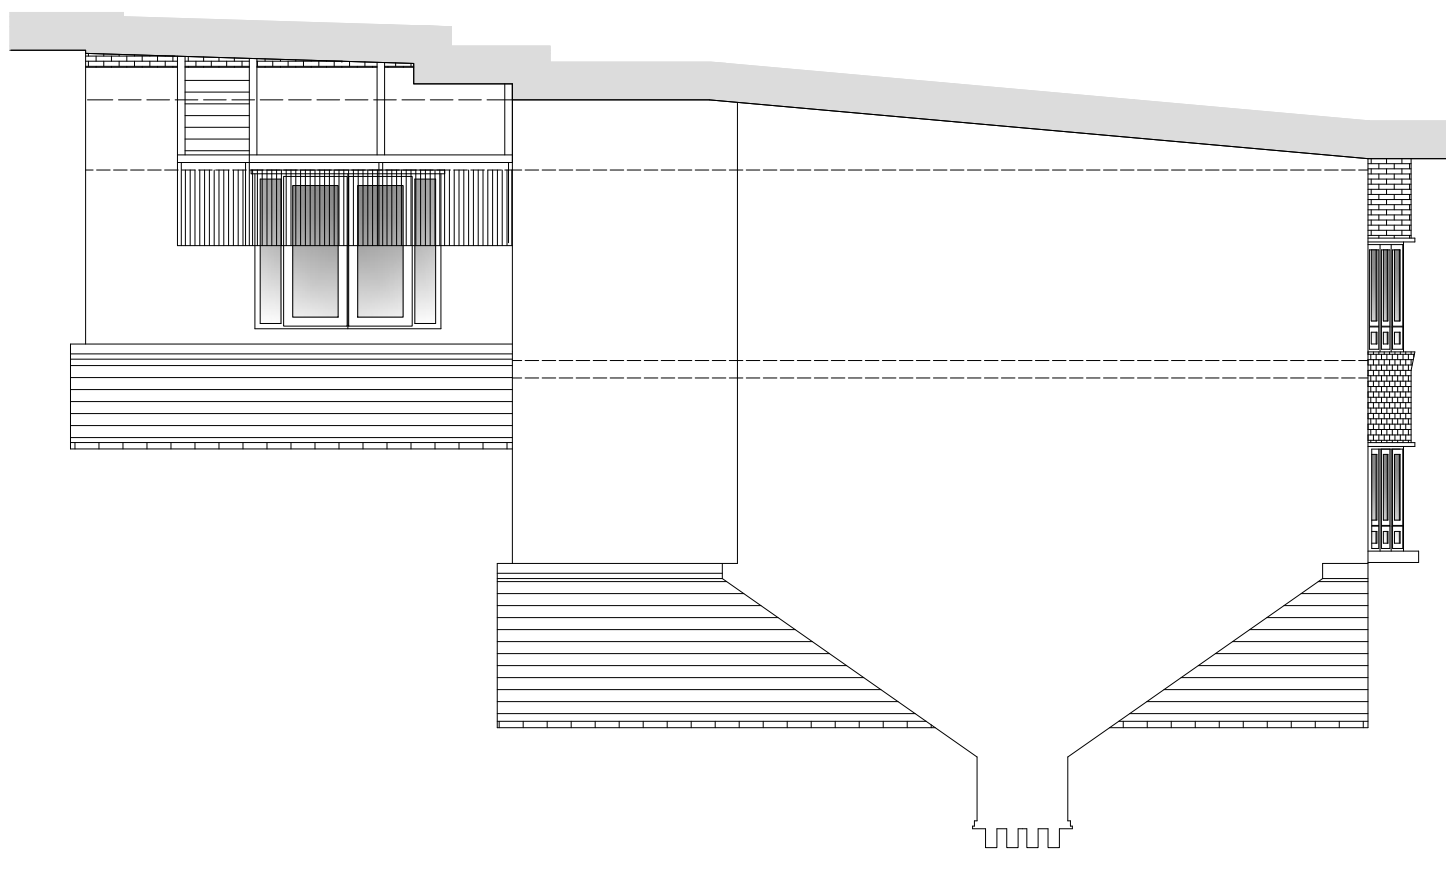

north west elevation

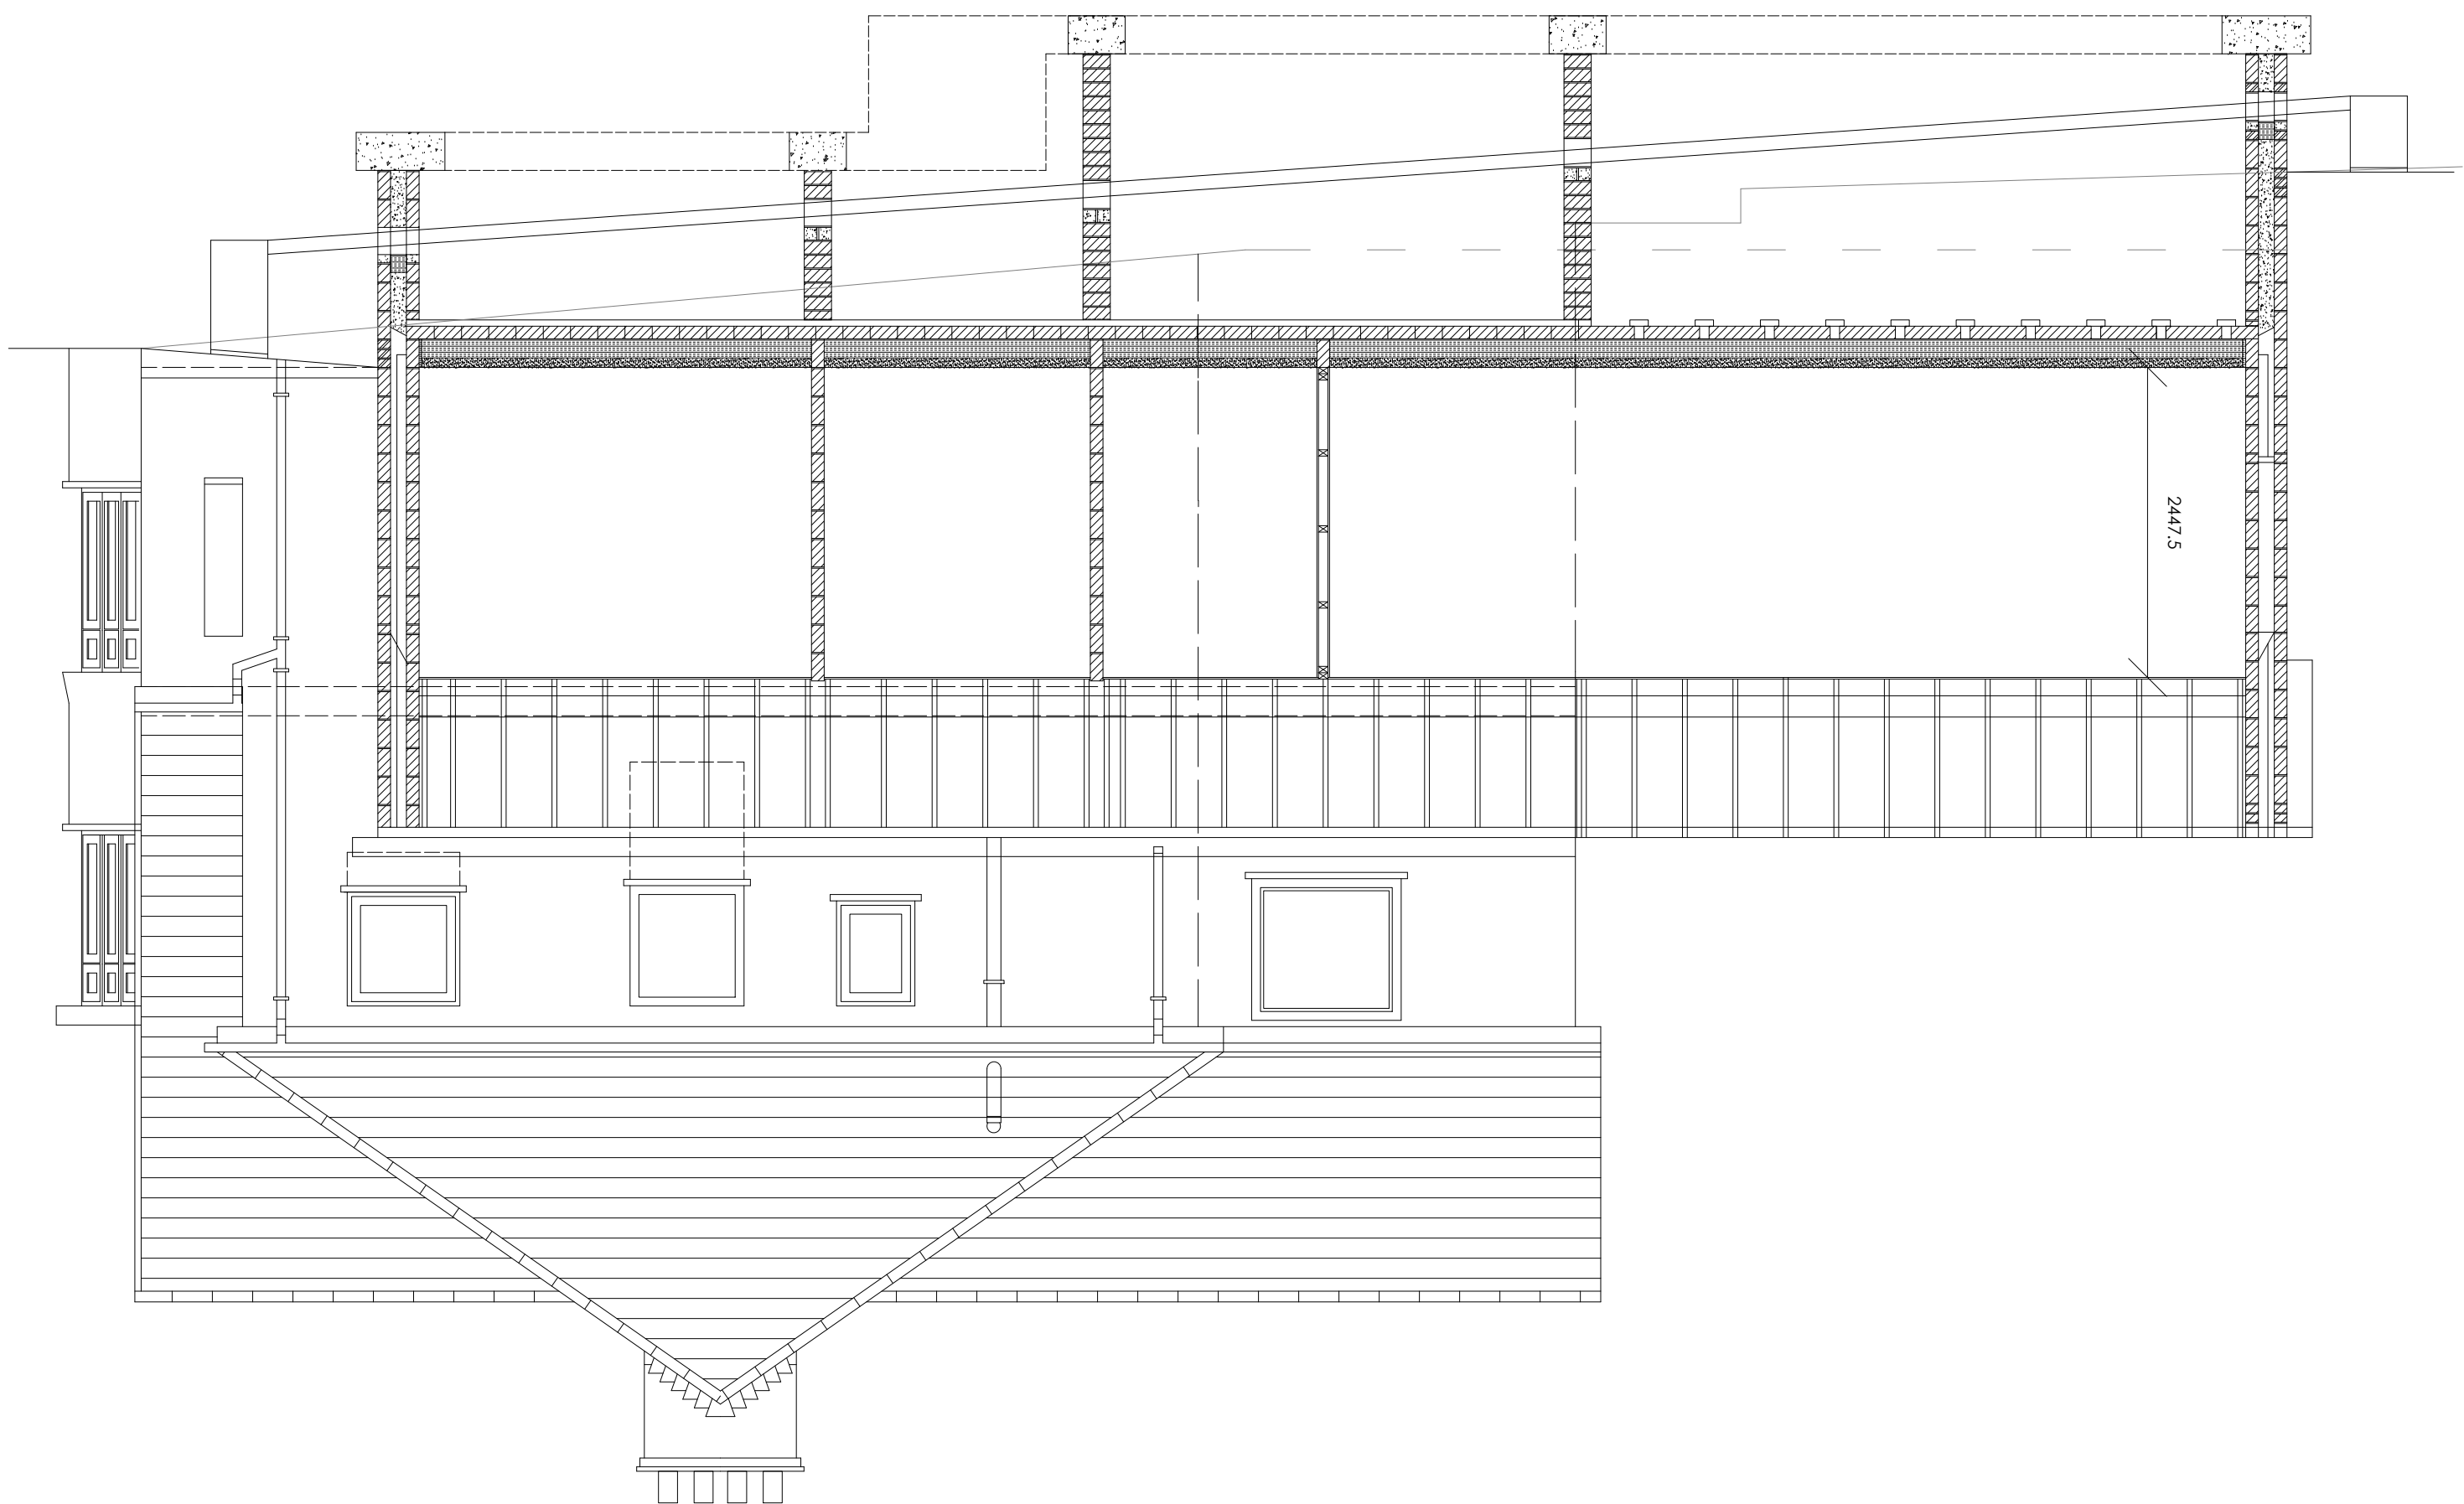

scale 1.50

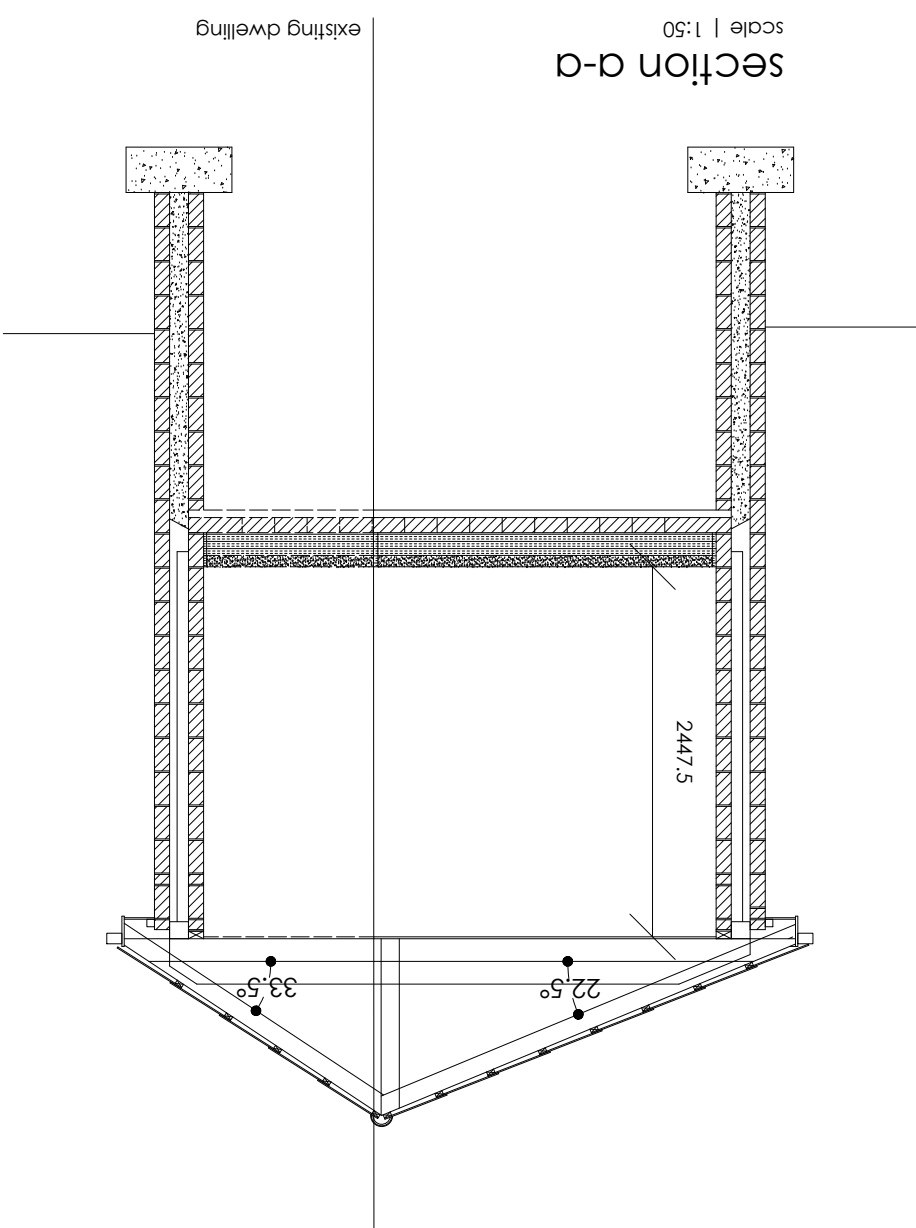

scale | 1:50

