





Existing Front Elevation

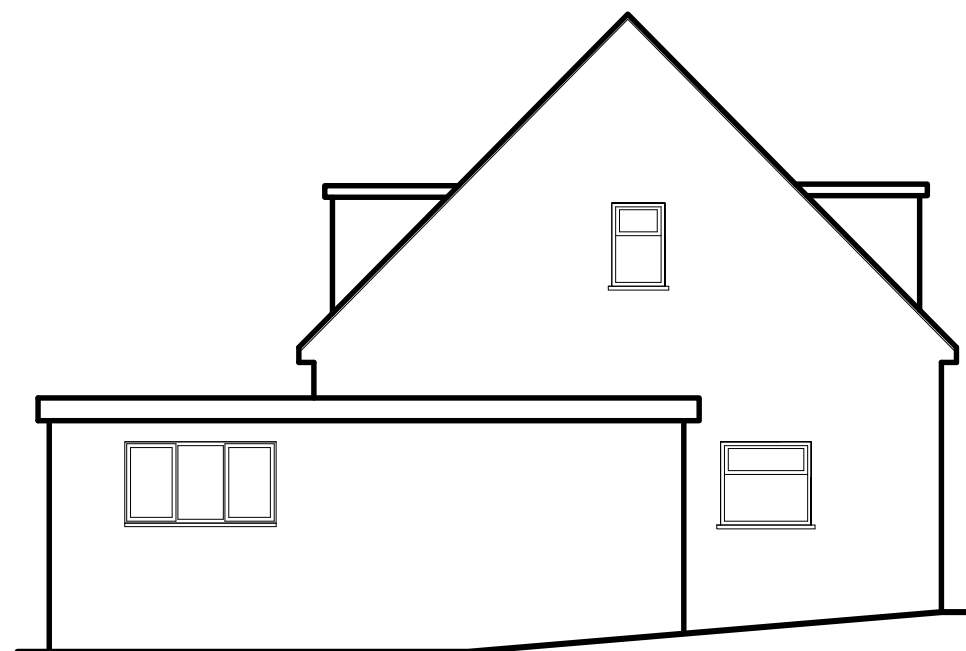


Existing LH Side Elevation




Existing Rear Elevation

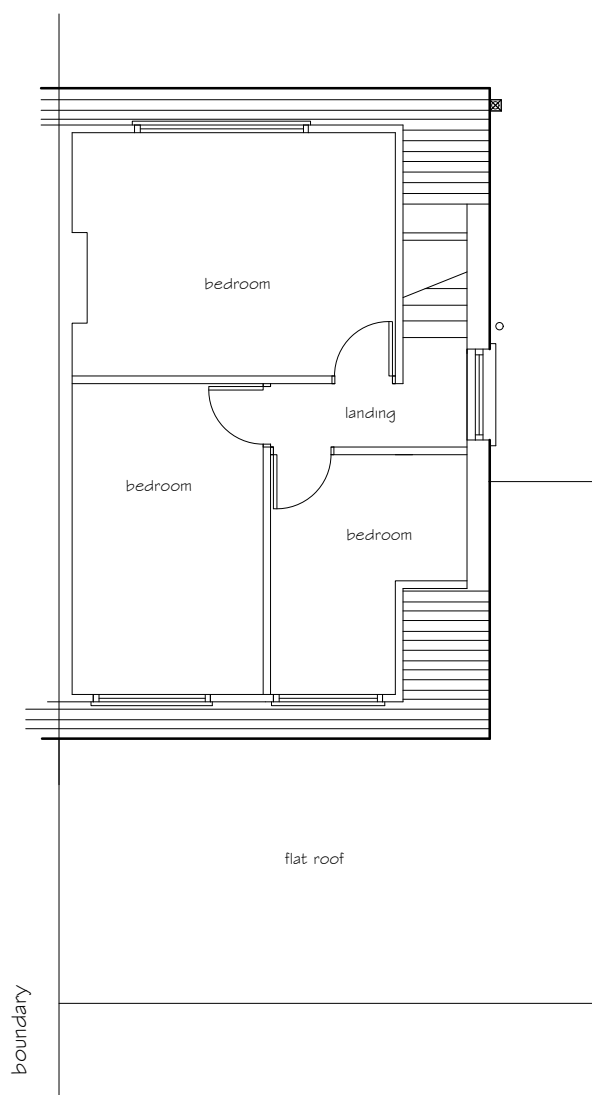

Existing First Floor Plan

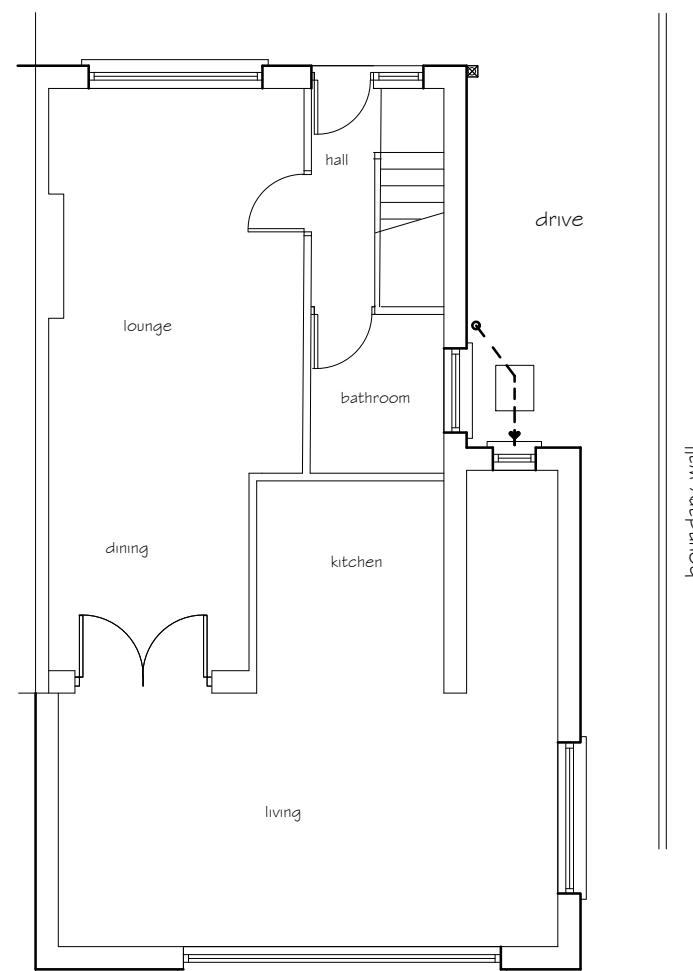

Existing Ground Floor Plan

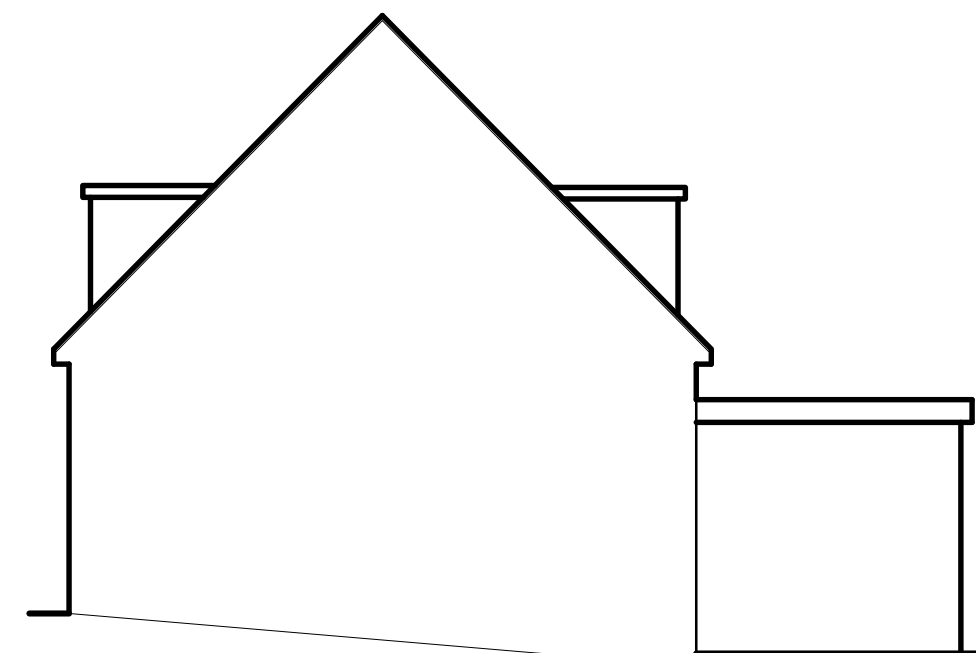

Existing RH Side Elevation

Existing Materials & Finishes

Roof

Concrete tile to main roof
with hanging tiles to dormas
white PVCu fascia, soffits
and barge boards.

white PVCu rainwater goods

Walls

render & dash finish

Windows, doors upvc double glazed units

Proposed Side Extension
20 Crofton Drive
Baglan Port Talbot

Existing Elevations and Floor Plans

drawing No 20CD - 02

date Sept 2021 scale 1:100