



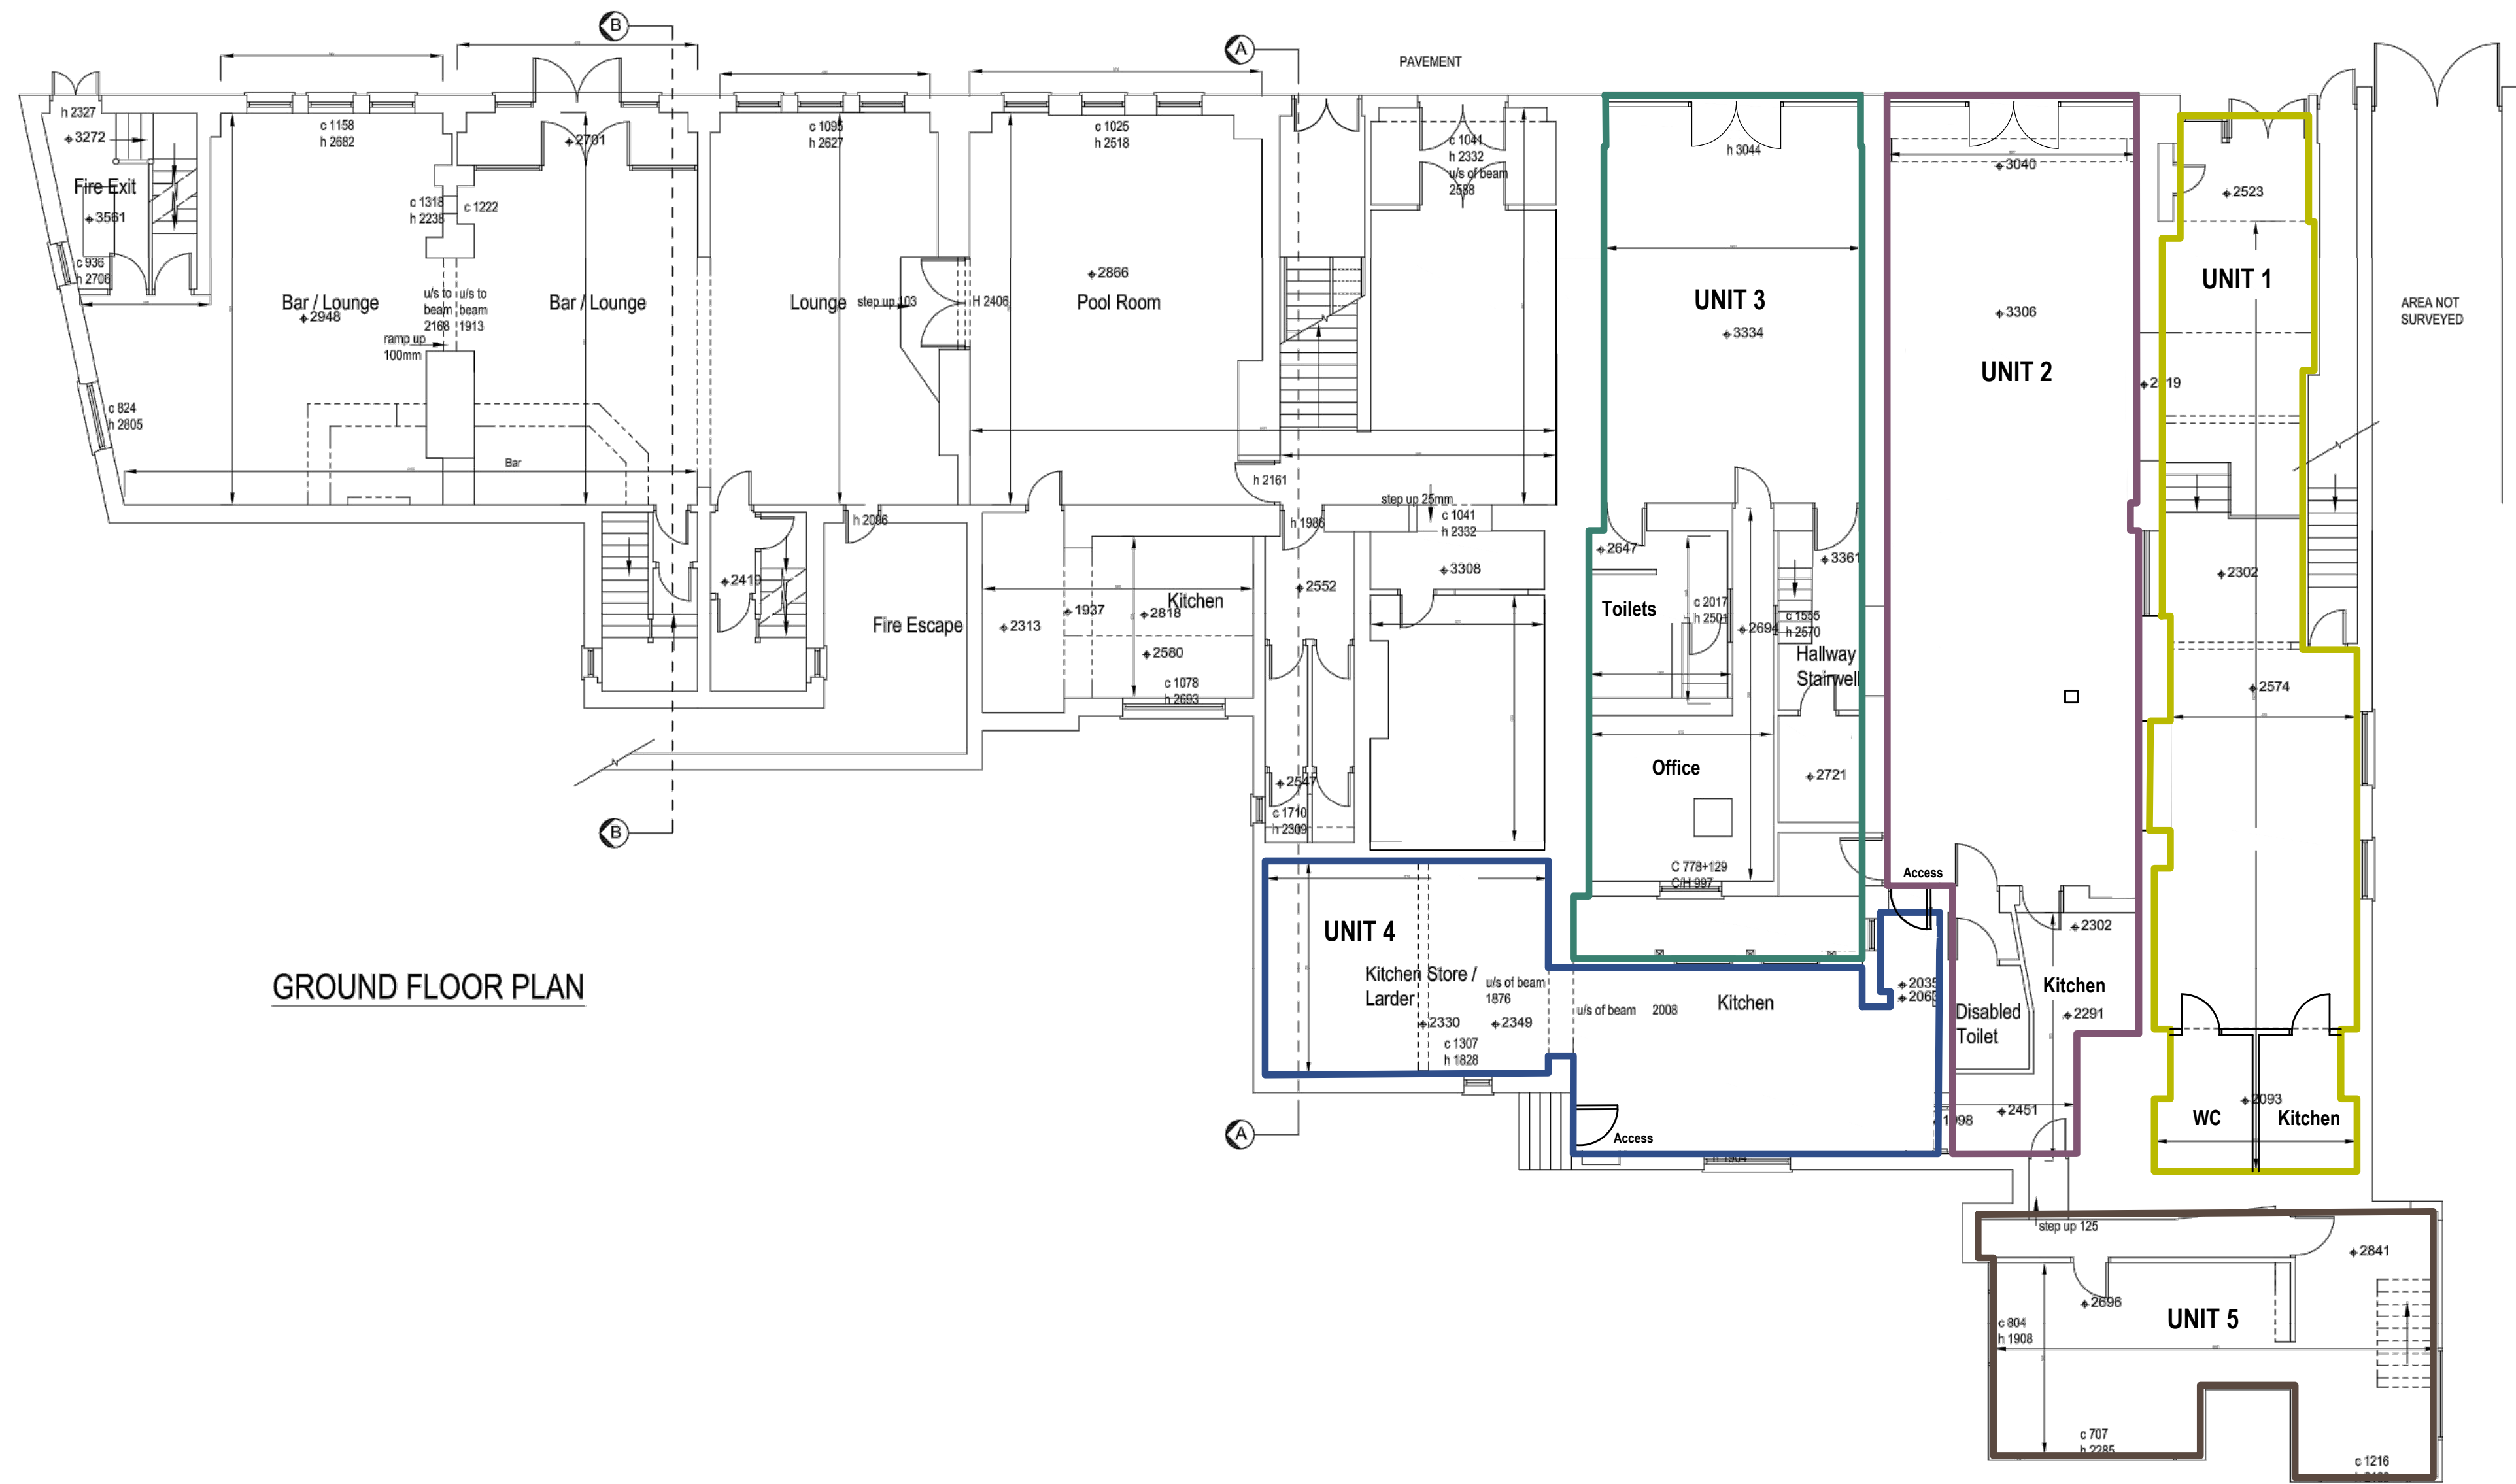

GROUND FLOOR PLAN

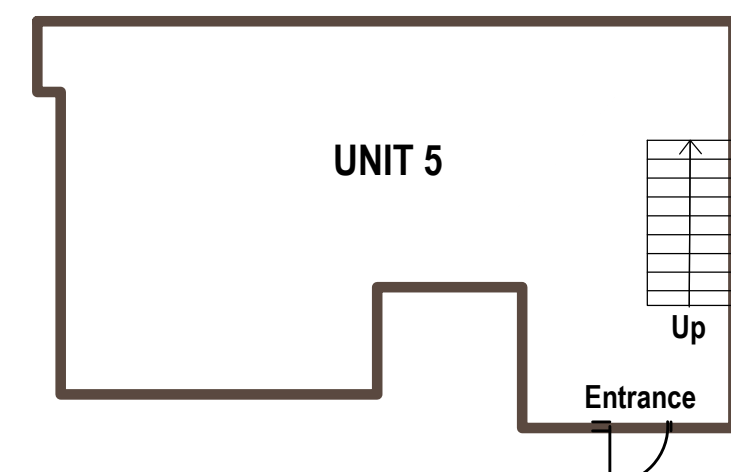

LOWER GROUND FLOOR PLAN
(Basement of Unit 5)

- UNIT 1
- UNIT 2
- UNIT 3
- UNIT 4
- UNIT 5

NOTE:

The Contractor is to check and verify all building and site dimensions, levels and sewer invert levels at connection points before work starts.

This drawing must be read with and checked against any structural or other specialist drawings provided.

The Contractor is to comply in all respects with the current Building Regulations whether or not specifically stated on these drawings.

This drawing is not intended to show details of foundation or ground conditions. Each area of ground relied upon to support the structure depicted must be investigated by the Contractor and suitable methods of foundation be provided.

C	Amends to titles	AR	25.08.2021	
Rev.		By	Date	
DESIGN VISION 5				
Contact: Angharad Randall Email: Design_Vision_5@hotmail.com Tel No: 07853 169 142				
SITE ADDRESS: Ambassador Hotel 24-42 The Parade , Neath SA11 1RA				
DRAWING TITLE: Proposed Ground Floor & Lower Level (basment) Plan				
Individual Units Indicated On Plan				
	DRAWN BY: AR	SCALE: A1@1:100	DATE: 25.08.2021	
ArchDesigner AR	SYSTEM PROJECT NUMBER: 24 - 2021	DRWG NO: 04	REVISION: C	