



ADDITIONAL NOTES:

Material & Finishes
Proposed Extension
Walls: Smooth White Render Finish with Stonework Plinth to match existing.
Pitched Roof: Artificial slate tiles (to match other surrounding properties).
Doors: All doors to be Dark Grey (material to be confirmed).
Windows: All windows to be Dark Grey (material to be confirmed).
Rainwater Goods: Black uPVC Units to match existing, confirmed).
Chimney: Facing Brickwork (unchanged).
Rooflight: Dark grey to match existing roof tile.

REVISION	DESCRIPTION	DATE
D	SOLAR PANEL NOTE UPDATED	07/09/21
C	DISTANCE OF SOLAR PANELS FROM RIDGE ADDED	04/09/21
B	DRAWINGS UPDATED TO SUIT ADDITIONAL COMMENTS FROM CLIENT	23/07/21
A	DRAWINGS UPDATED TO SUIT COMMENTS FROM CLIENT	05/07/21

PLANNING

PURPOSE OF ISSUE

INSPIRED ARCHITECTURE

Enail:jason.smith@inspired-architecture.co.uk
Tel:07967020793

Website:www.inspired-architecture.co.uk
R: @InspArch
T: @InspArch

PROJECT
Proposed Double Storey to Rear of
Existing Dwelling @ 19 The
Greenway, Llandarcy, SA10 6JA


TITLE

Proposed Elevations

CLIENT


Mr. Matthew Griffiths

DRAWN BY	SCALE (@A2)	DATE
Jsmith	1 : 100	14/06/2021
DRAWING NUMBER	REV	D
PL09		

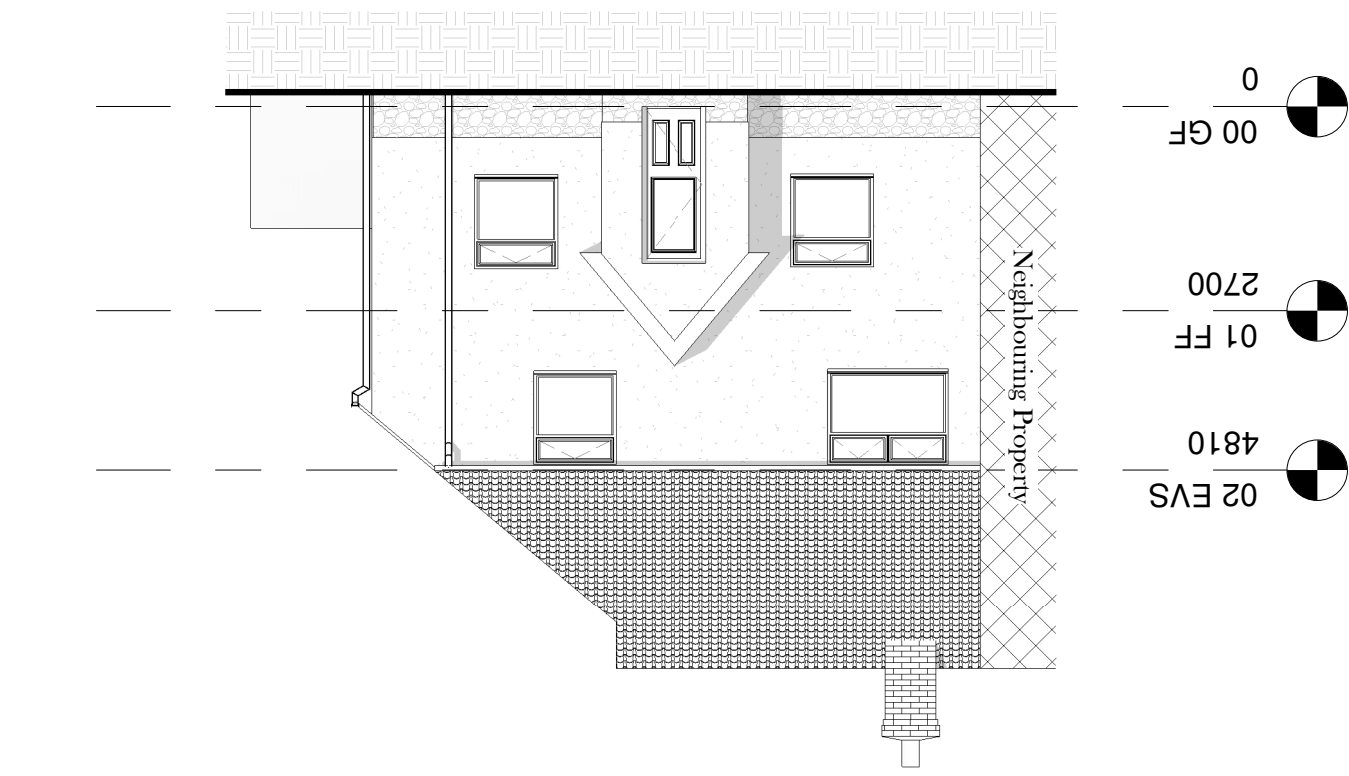


Proposed Front Elevation

1 : 100

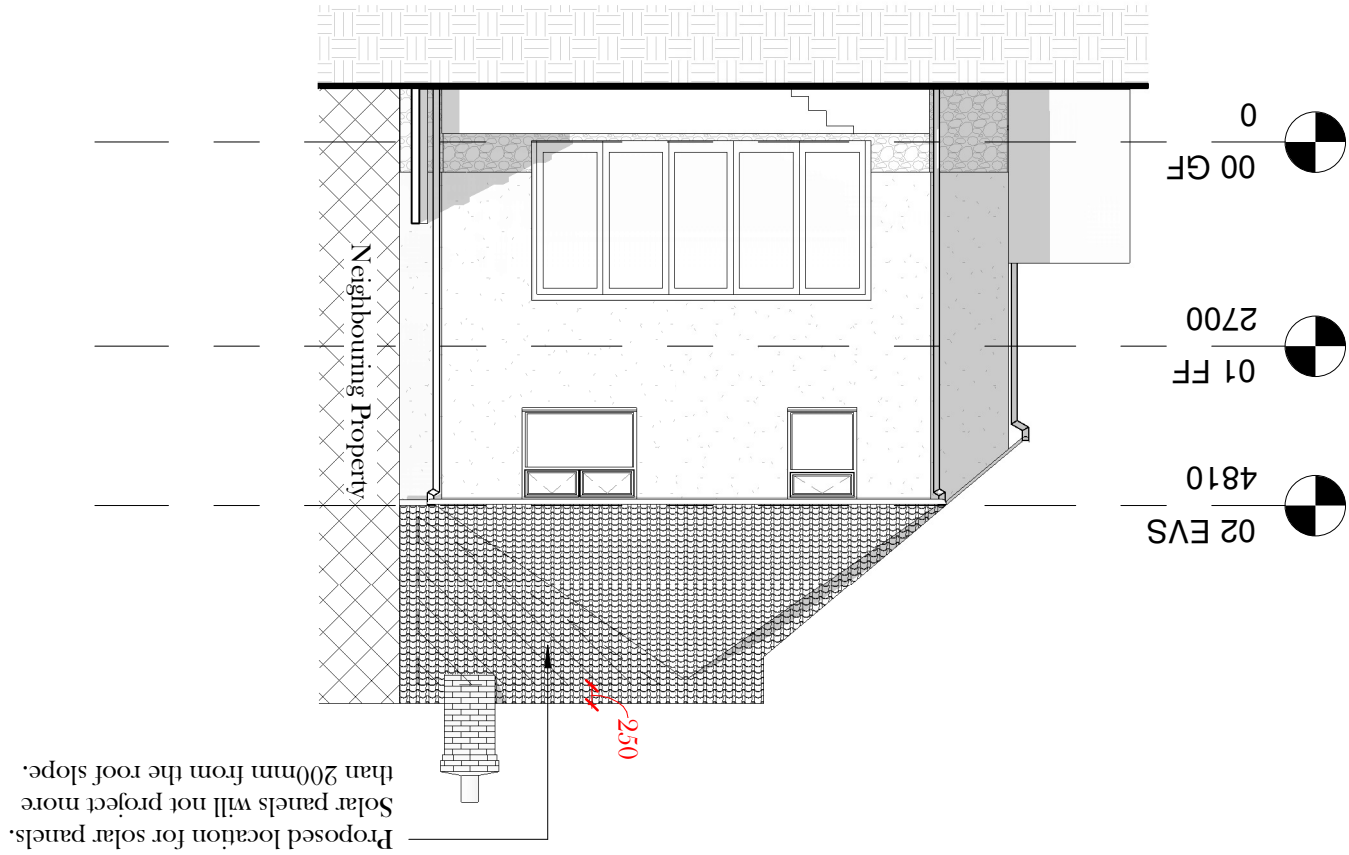


Proposed Rear Elevation

1 : 100

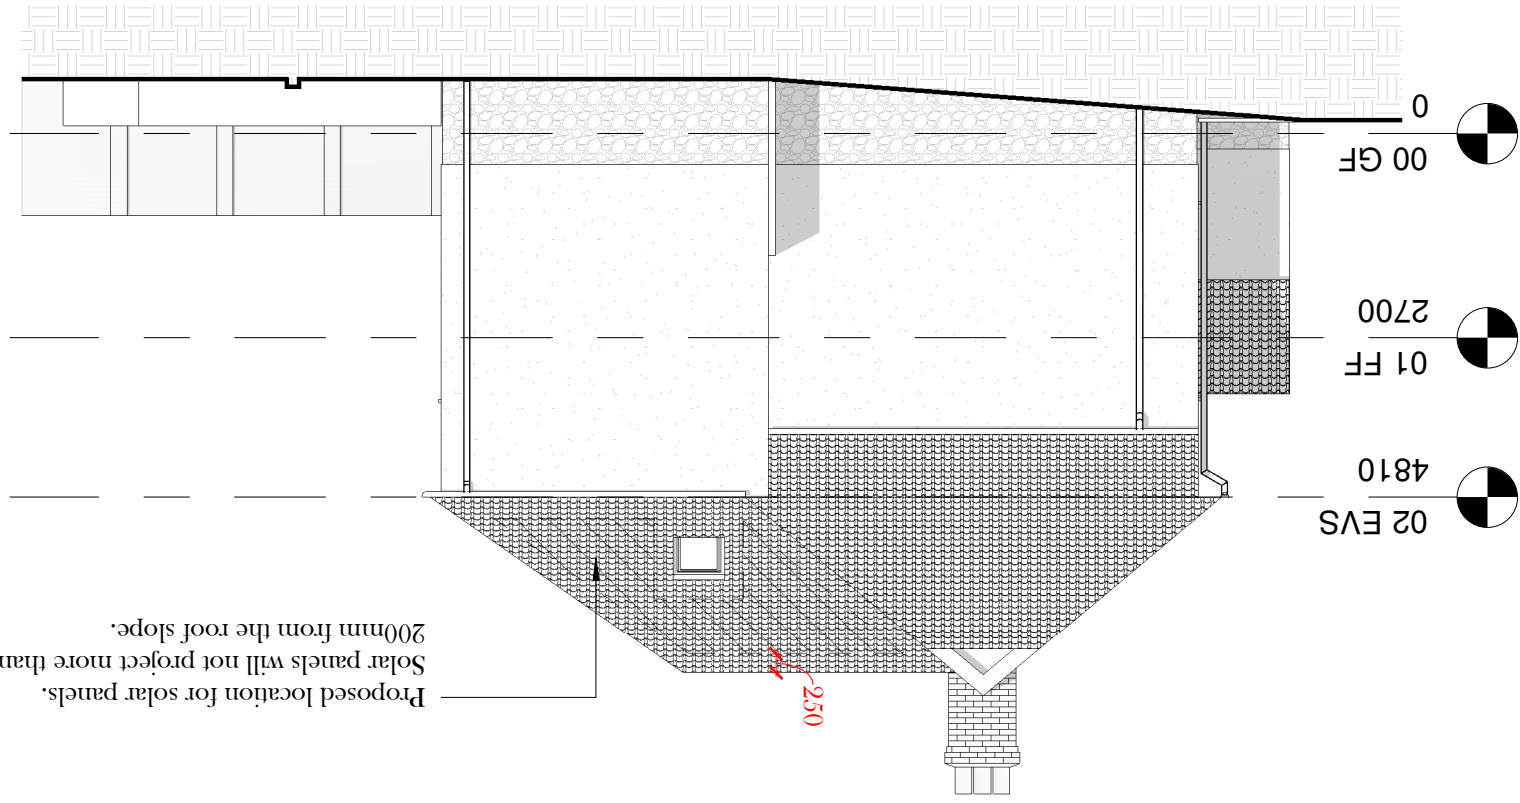

Proposed Side Elevation

1 : 100

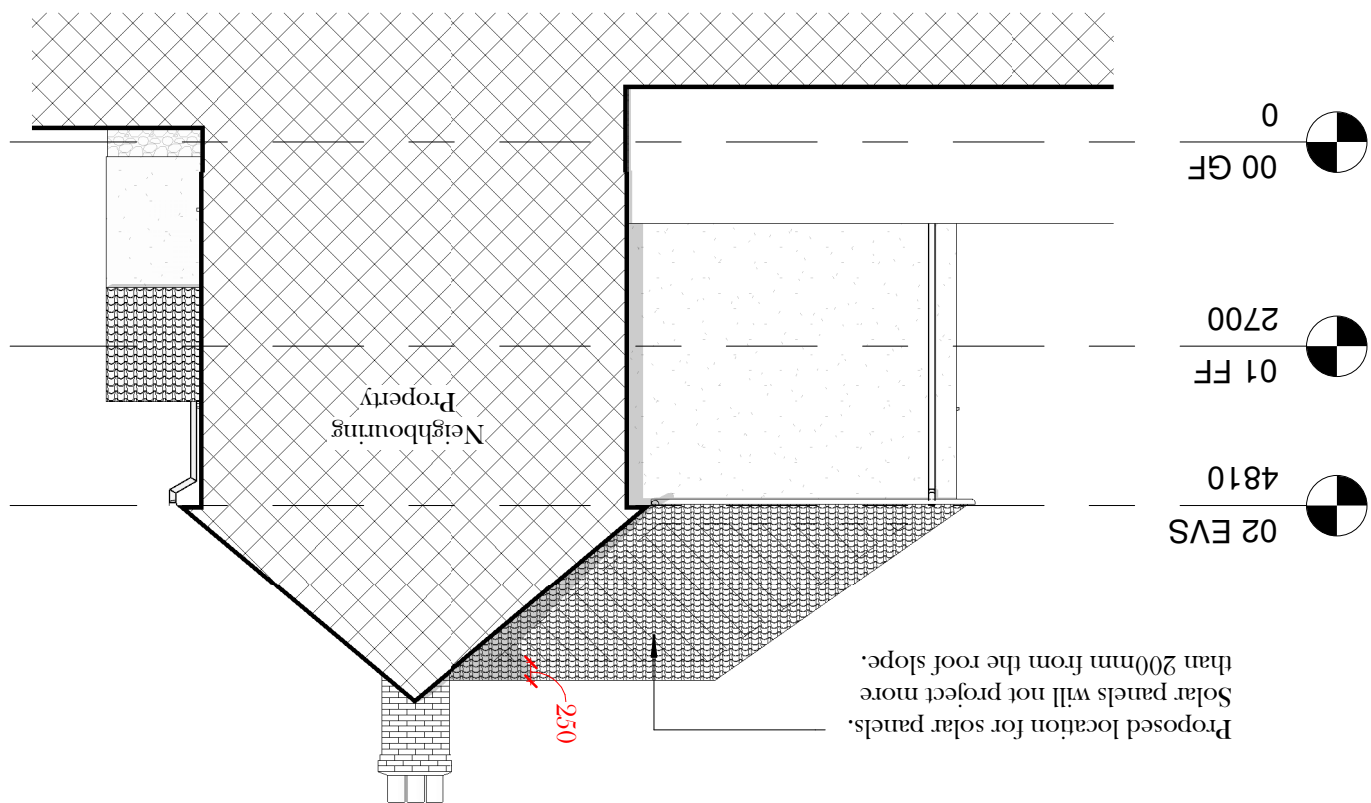

Proposed Side Elevation

1 : 100