

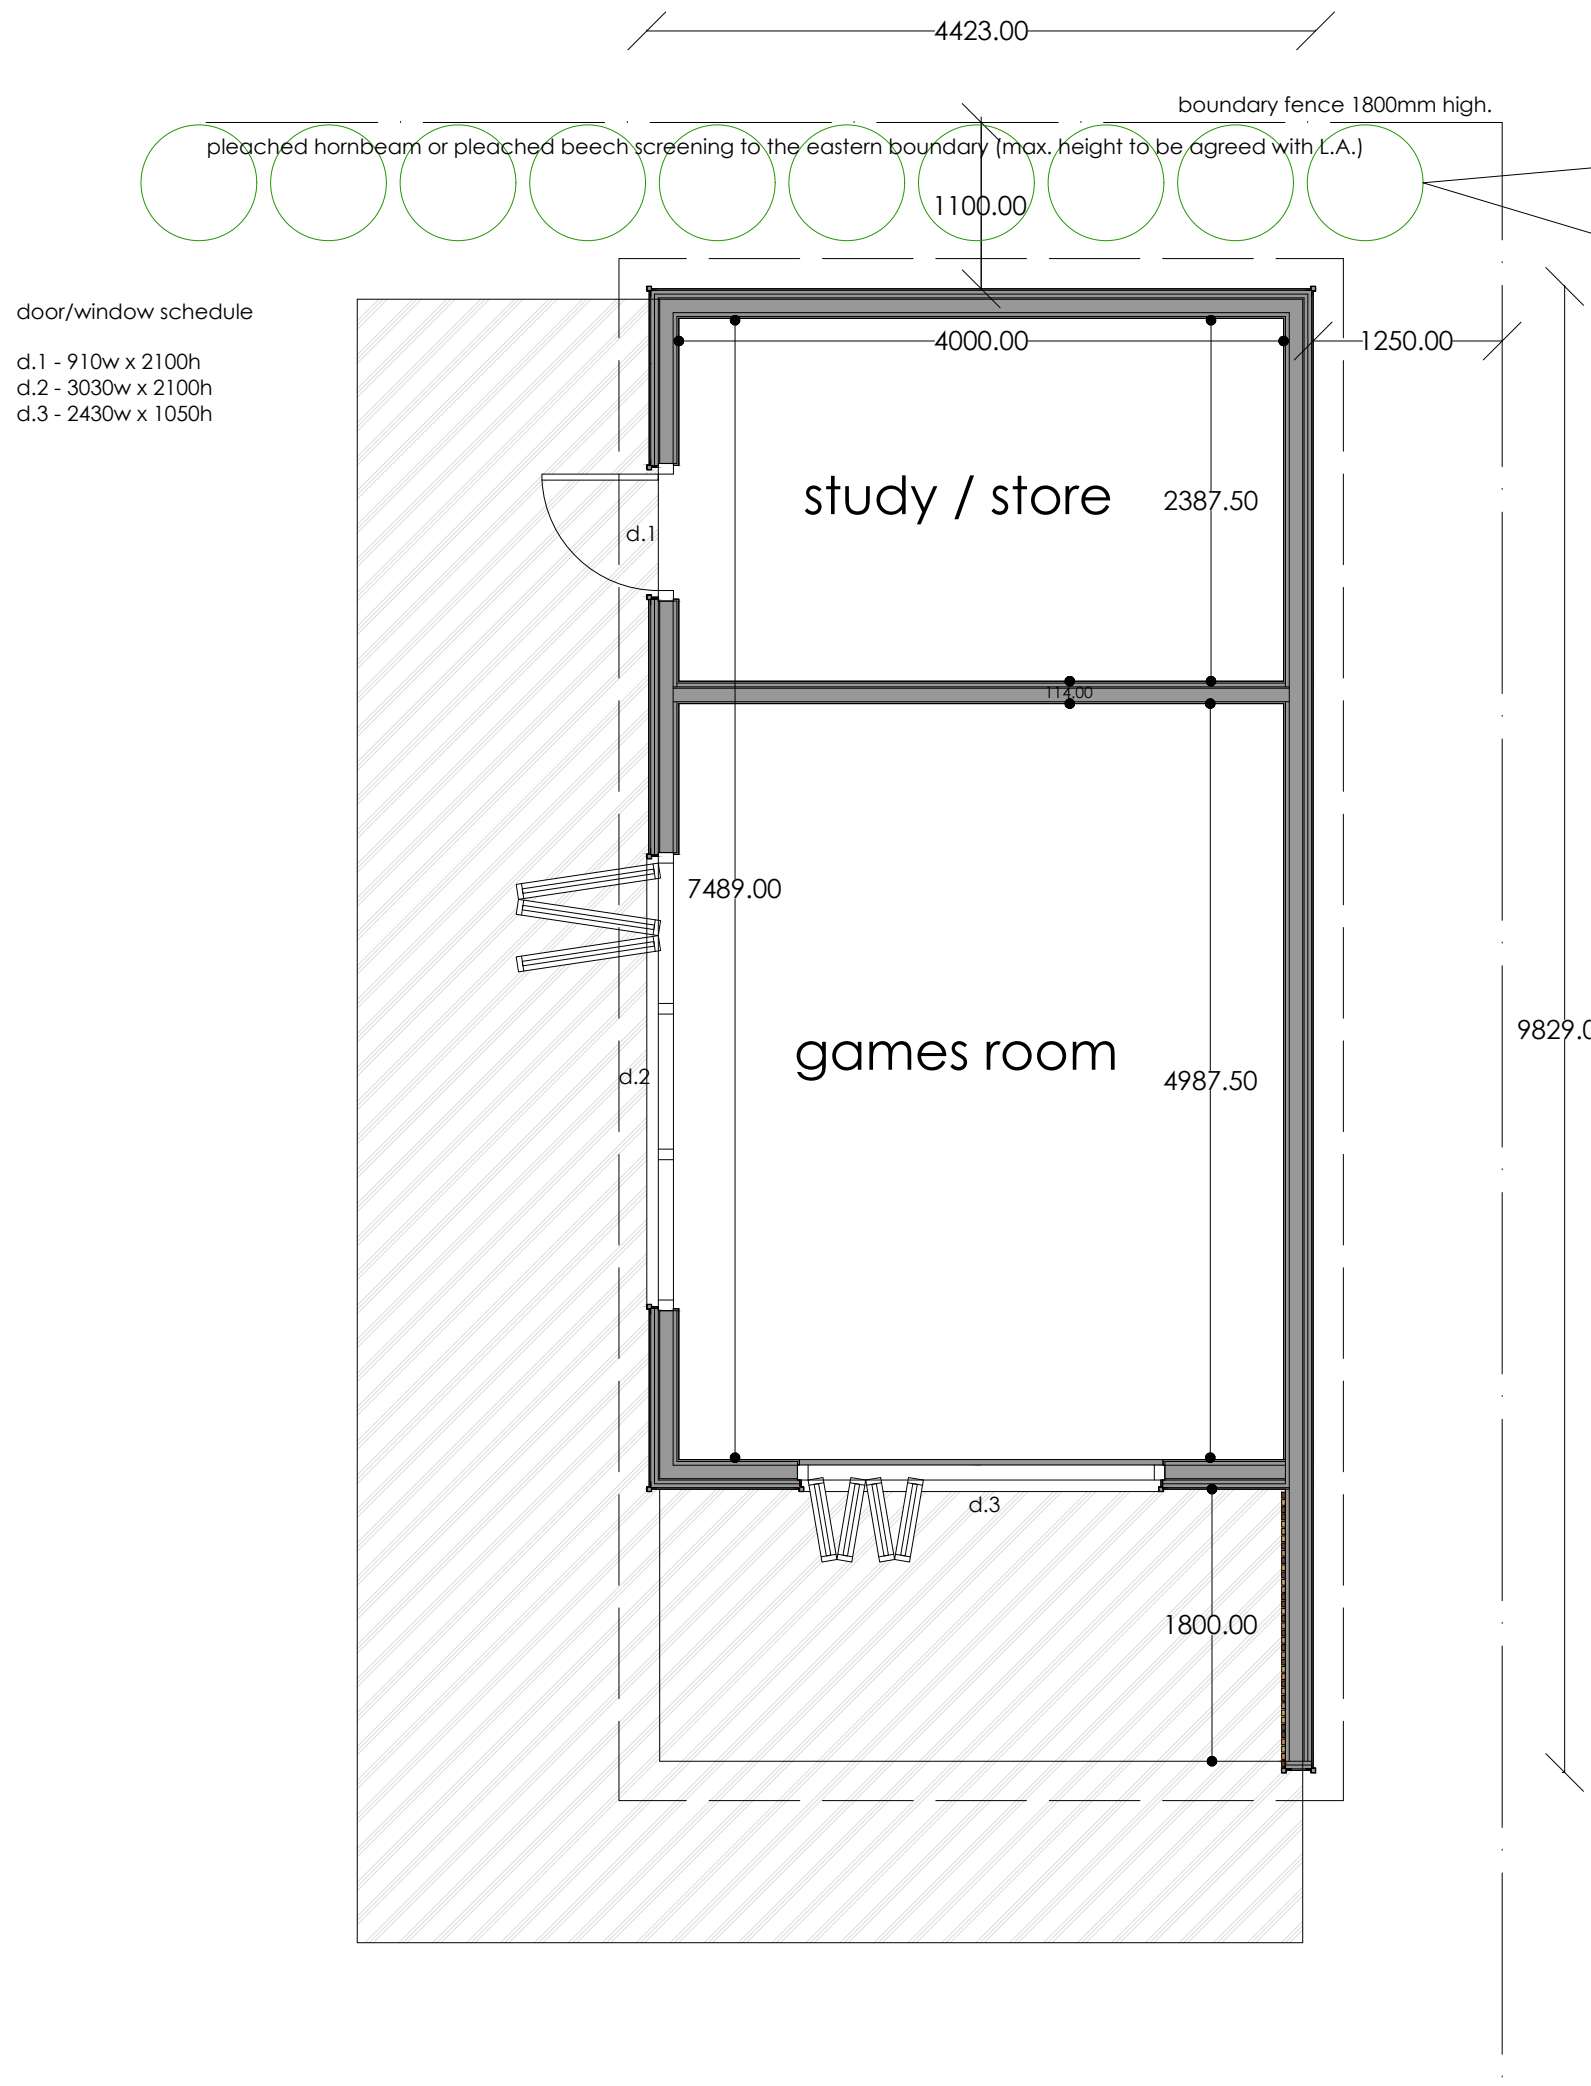
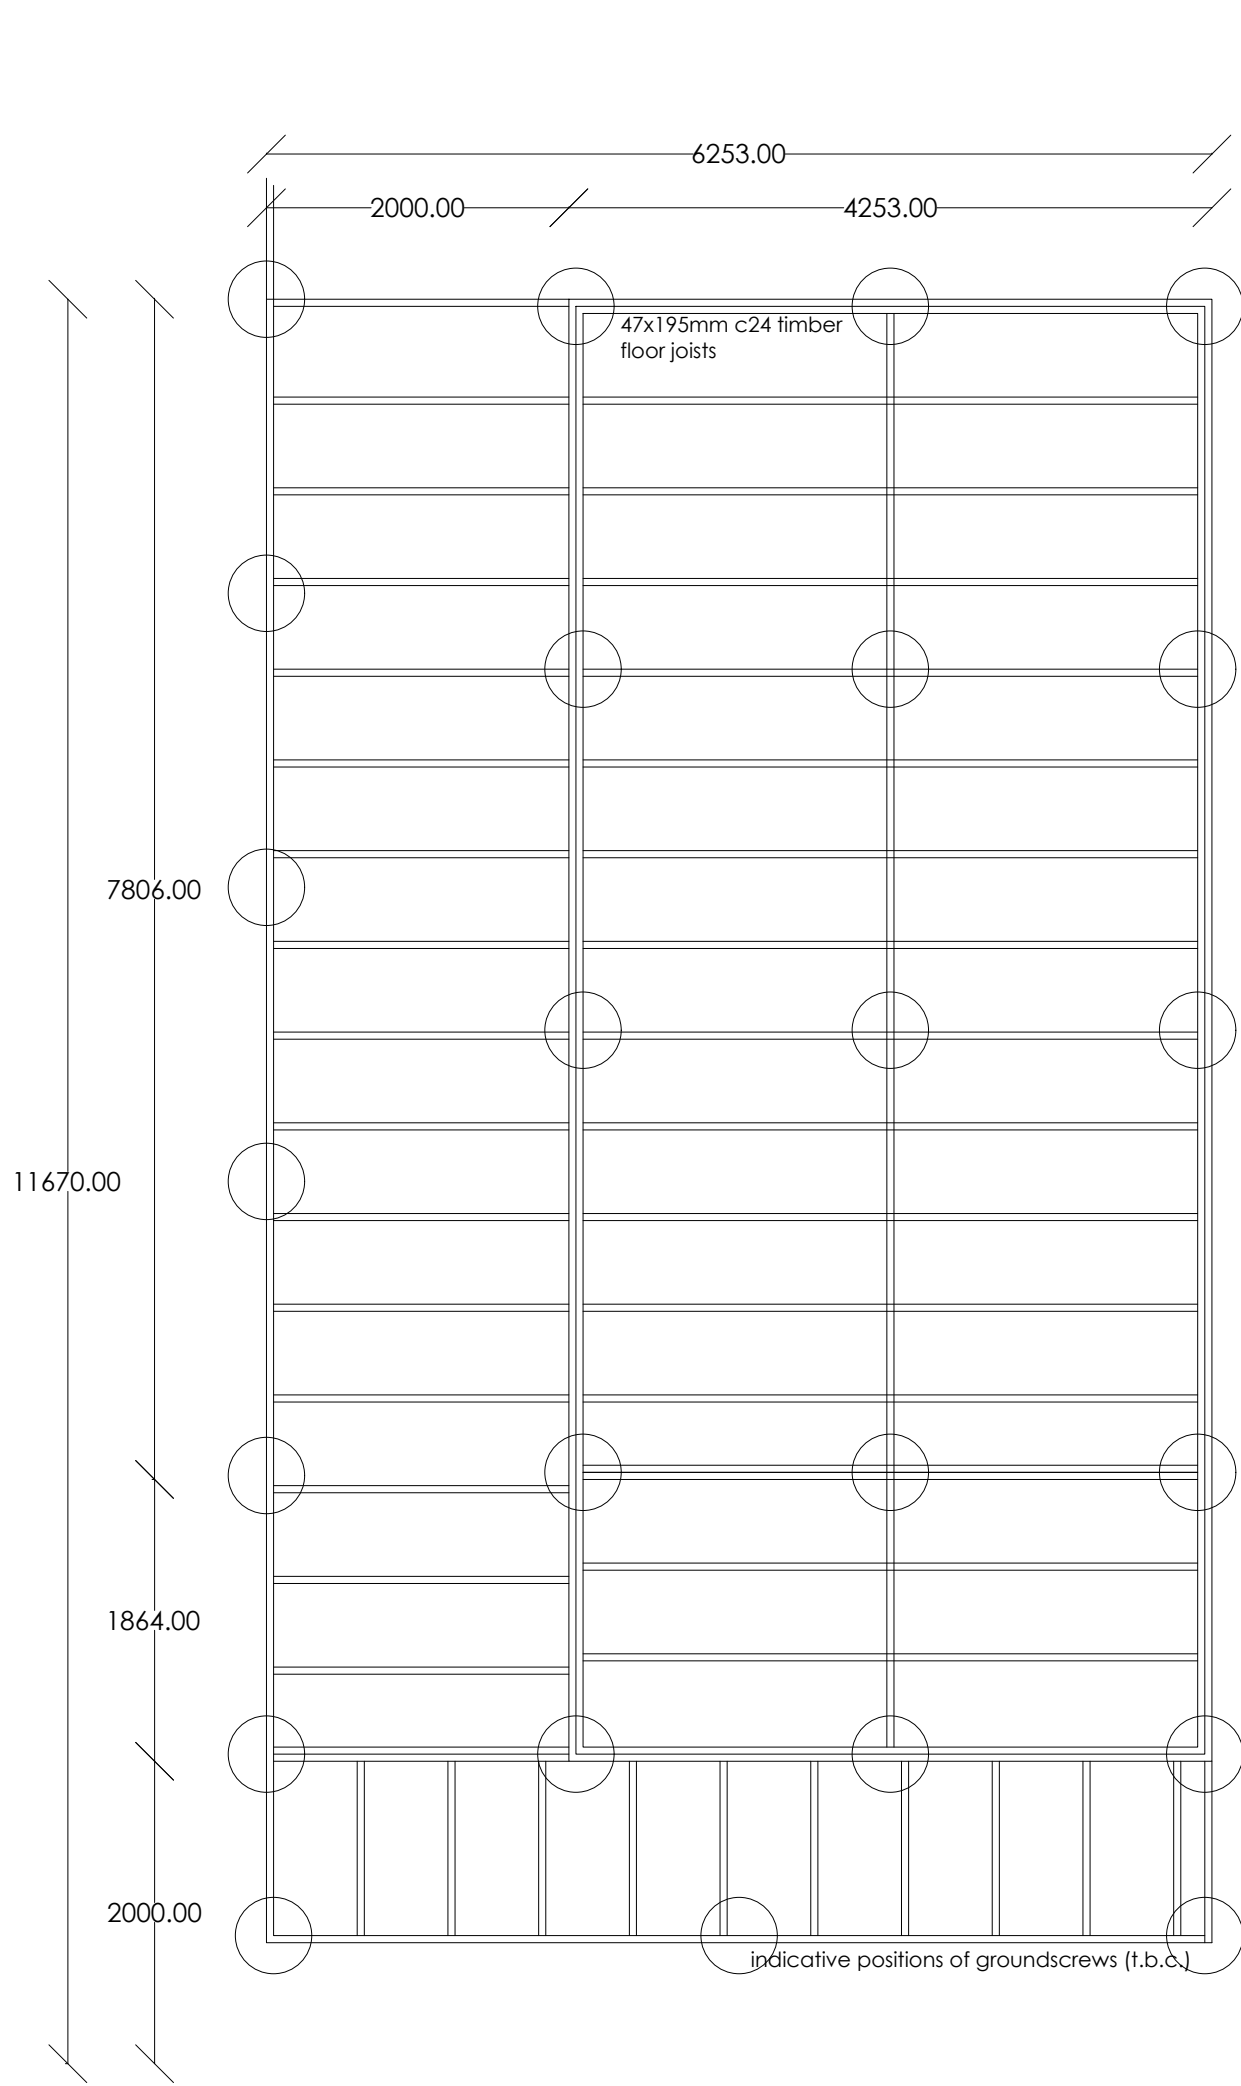


material choice

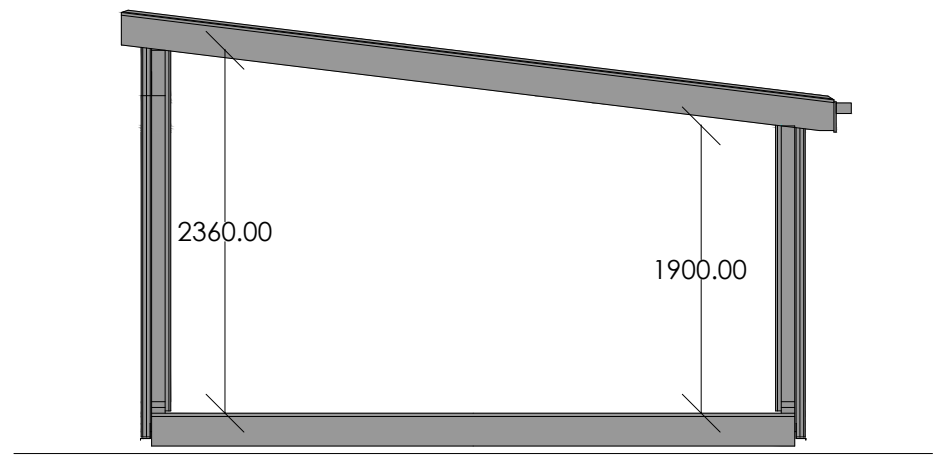

typical image of pleached hornbeam screening

typical image of pleached beech screening

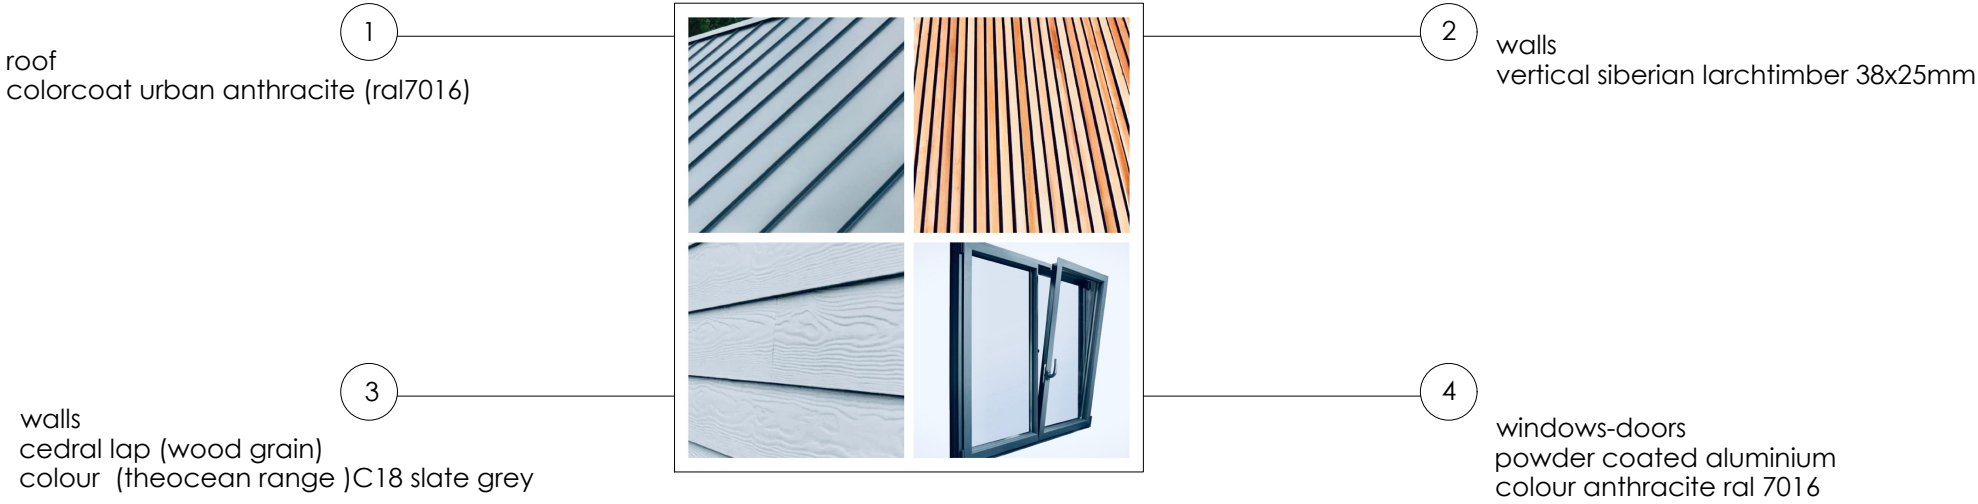

revision	
a	floor plan annotated at the request of the lpa_15/07/2021
b	tree planting option added to provide screening to reduce visual impact from neighbouring properties_08/09/2021
c	
d	
e	
f	
g	

project	drawing	date
DAISEY BARN, EGLWYS NUNNYDD, MARGAM SA13 2PS	PROPOSED LAYOUT	JULY 2021
client	drawing no.	scale
MR & MRS HALL	21.248.03b	1 50 @ A1
www.ipanarchitecture.co.uk	hello@ipanarchitecture.co.uk	07765 660189