
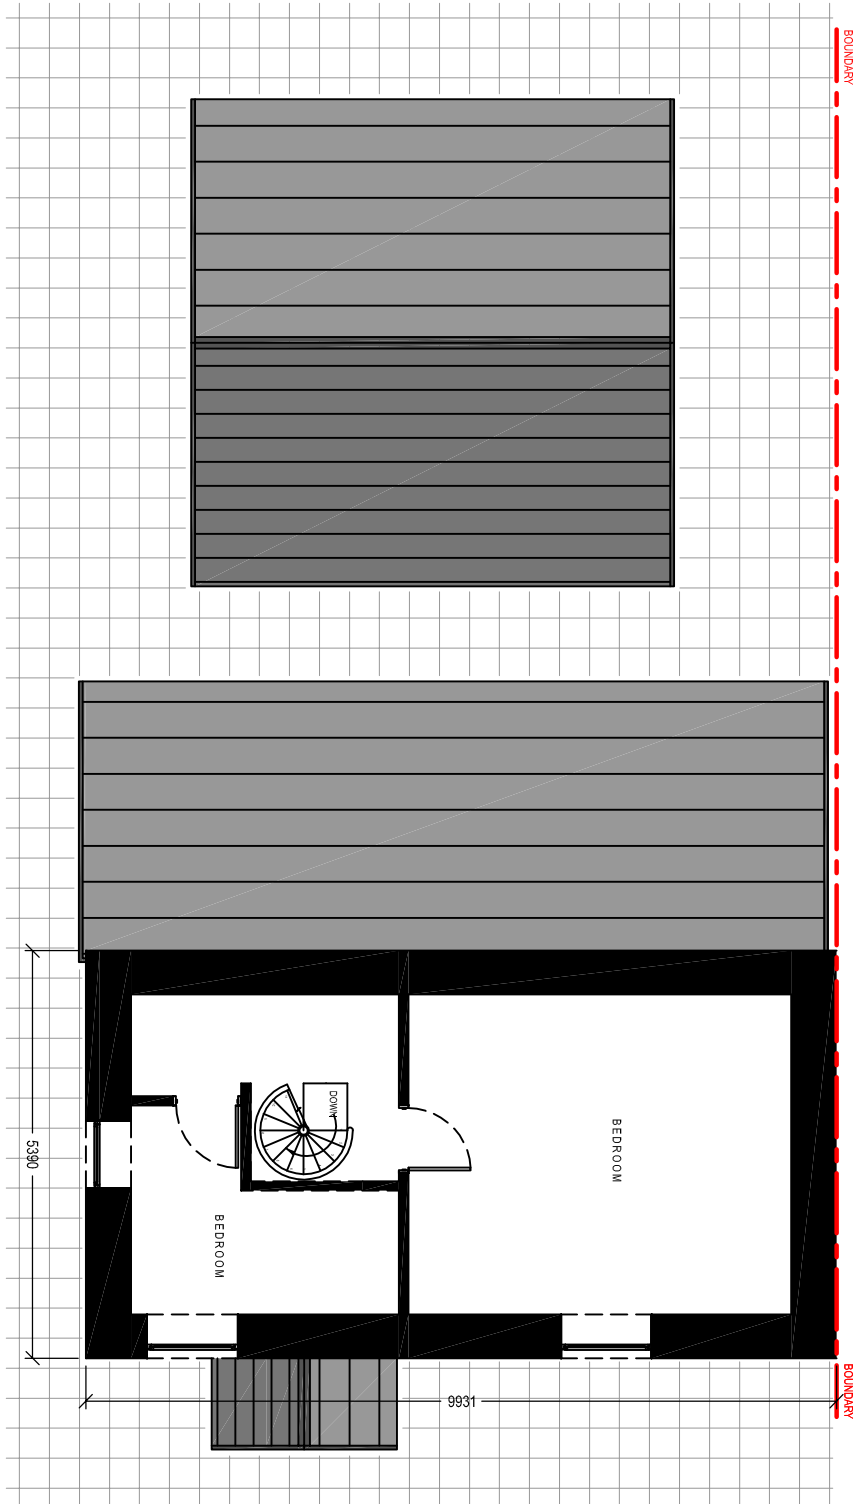
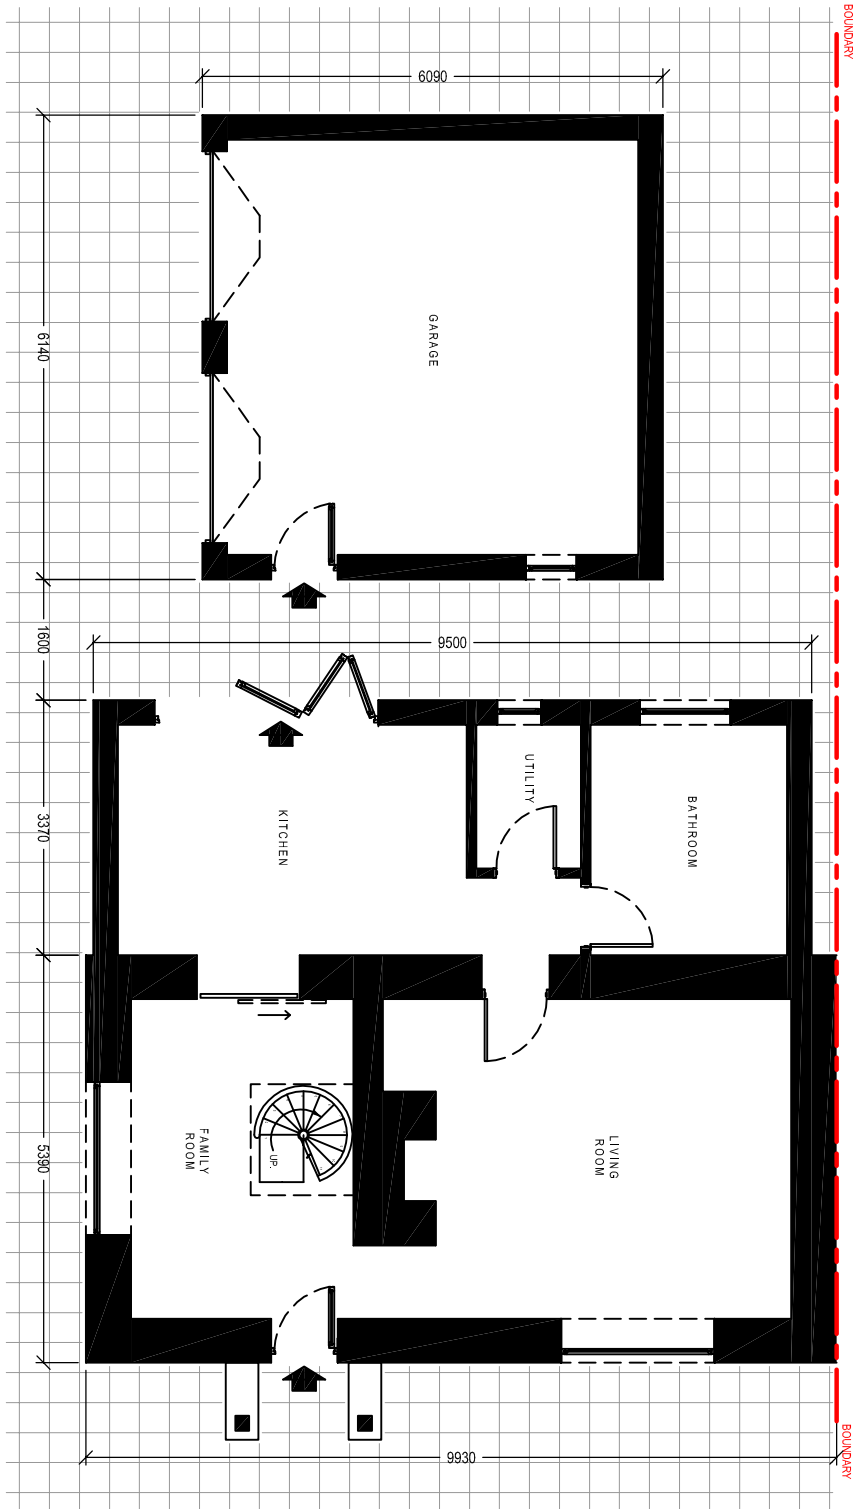
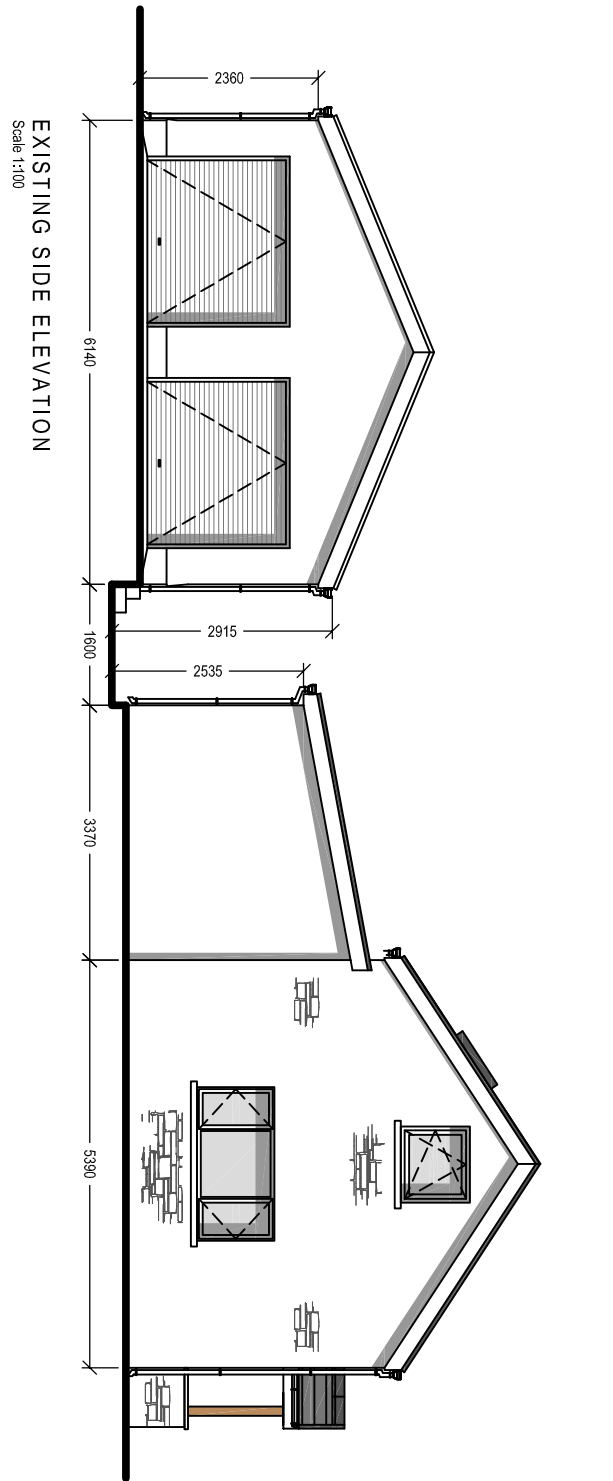
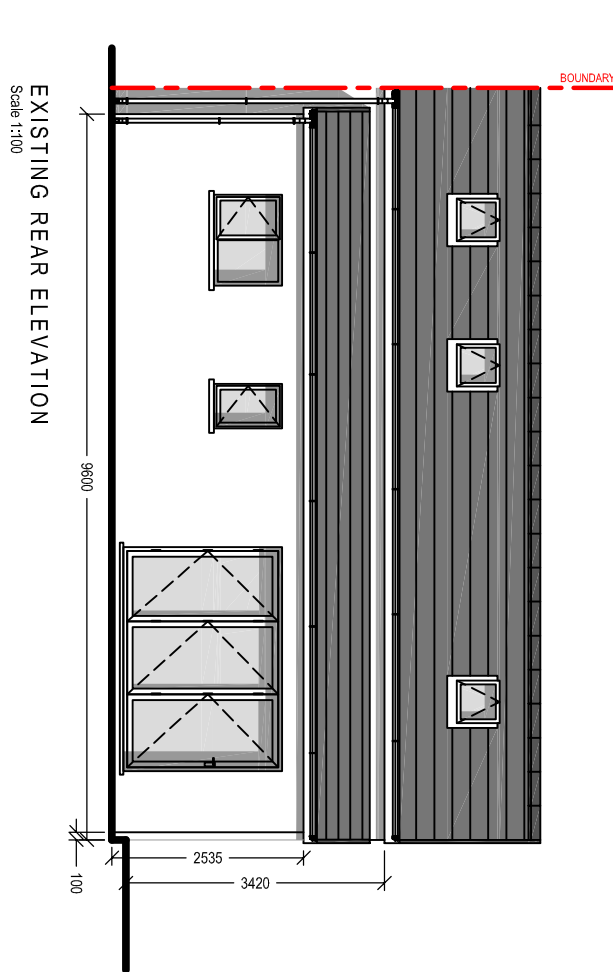
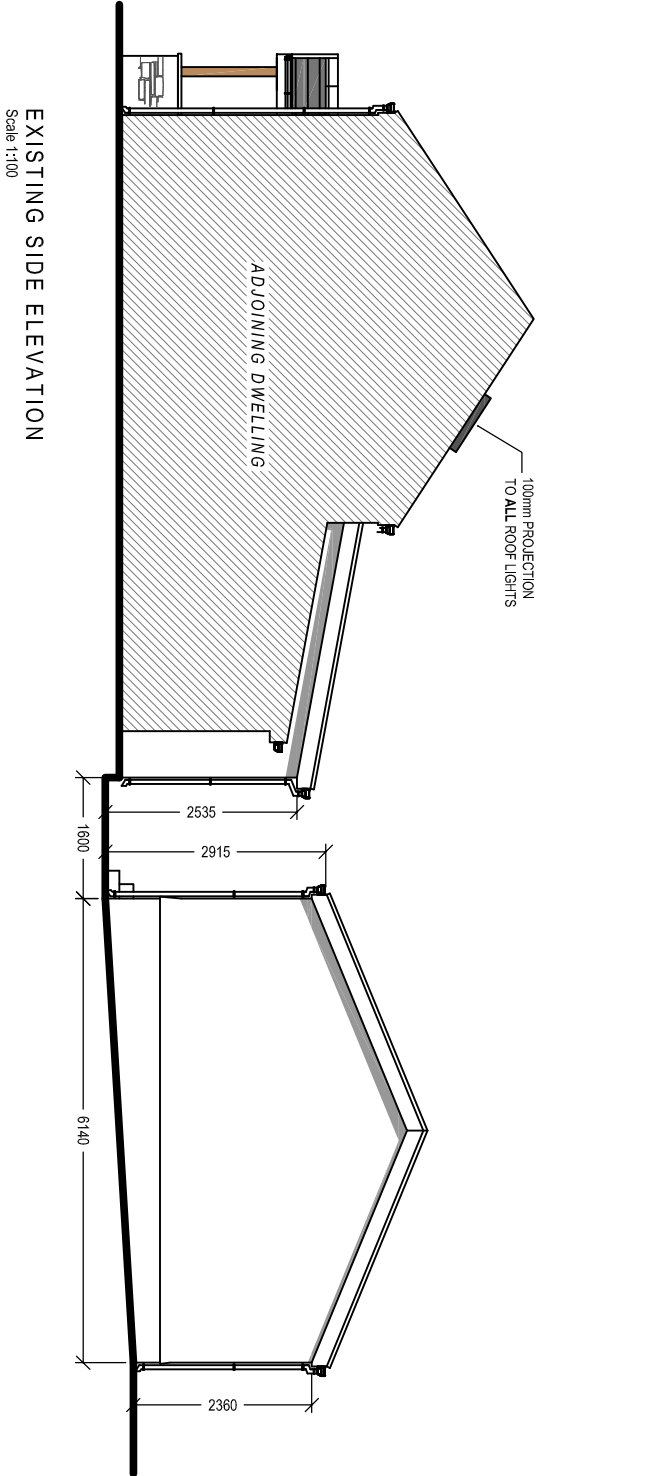


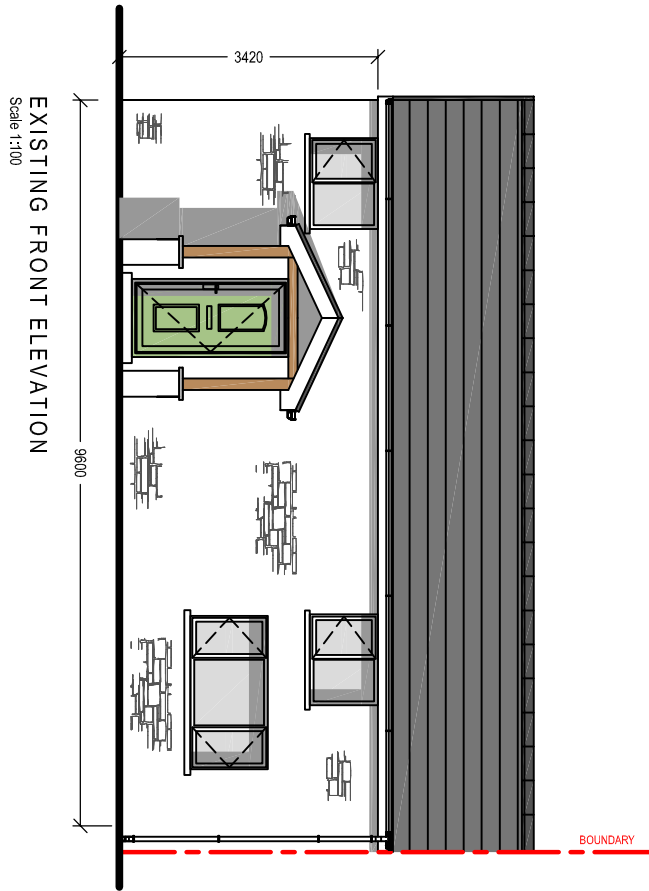

Client:

Mr J. Bevan & Miss E. Hadley
2 Clwyd Road
Gwaun Cae Gurwen
SA18 1HU

Project Title:

PROPOSED DOUBLE STOREY
REAR & SIDE EXTENSION

General Notes:

1. Do not scale from this drawing, take figures elsewhere only.

2. Dimensions are in millimetres unless otherwise stated.

Drawing Issue:

PLANNING

Drawing Title:

EXISTING ELEVATIONS & FLOOR PLANS

Drawing No:

003

Revision:

A

Date:

13-08-2021

Revised:

08-09-2021

Scale(s):

1:100

Paper Size:

A2



Cwm Planning & Design Ltd.
(architectural and Draughting Services)