




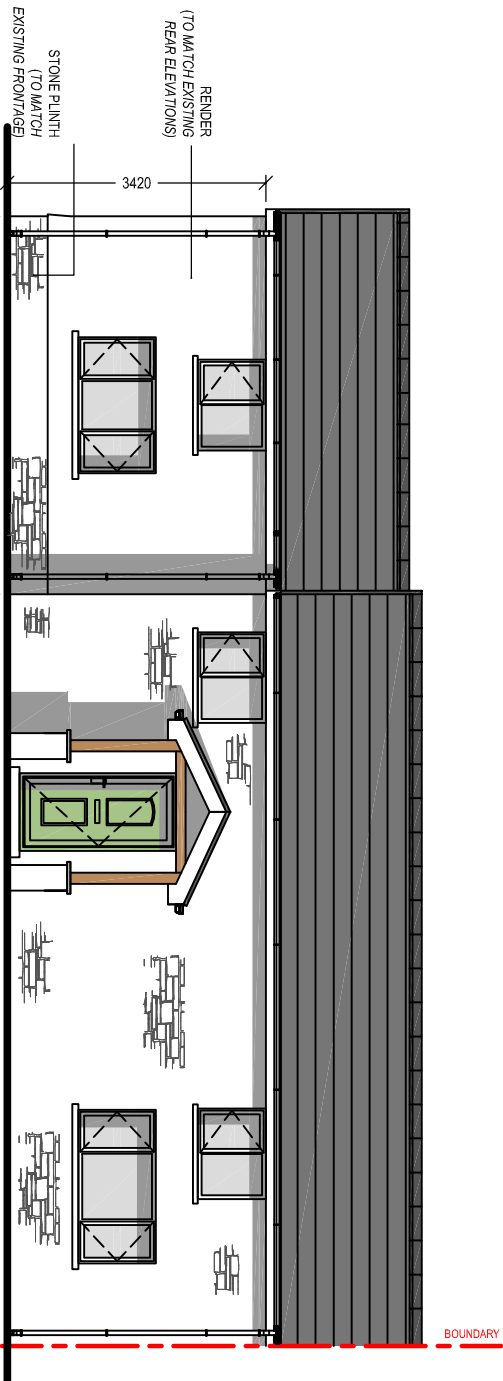


PROPOSED FRONT ELEVATION
Scale 1:100

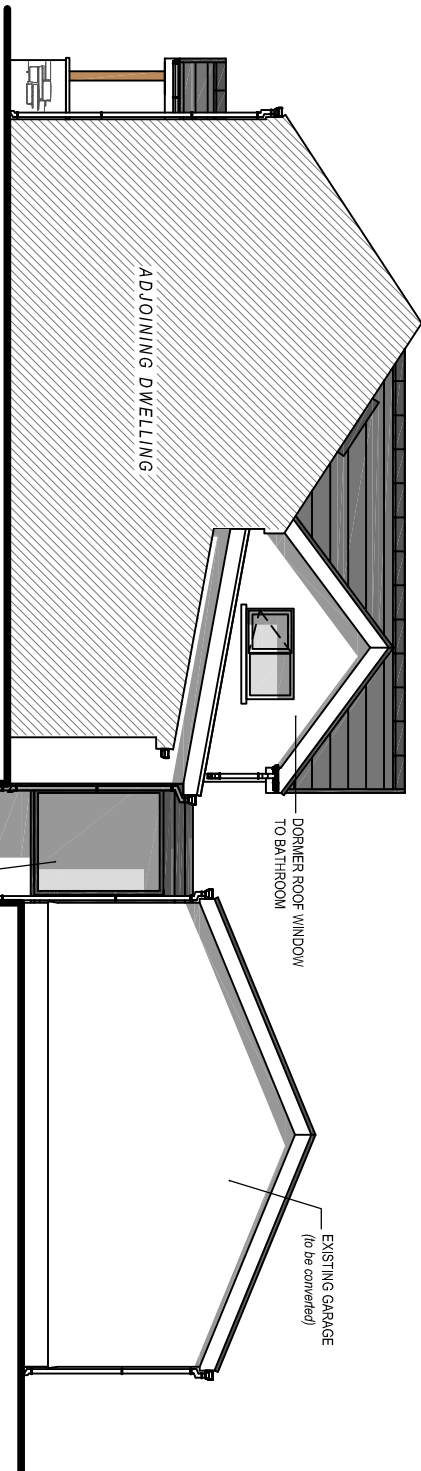


PROPOSED SIDE ELEVATION
Scale 1:100

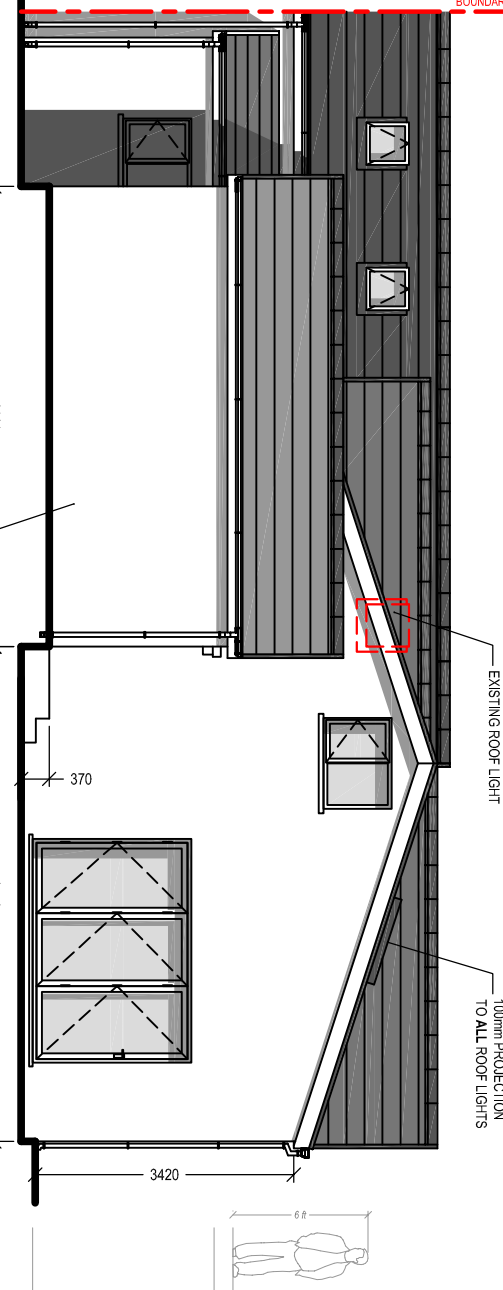


PROPOSED REAR ELEVATION
Scale 1:100

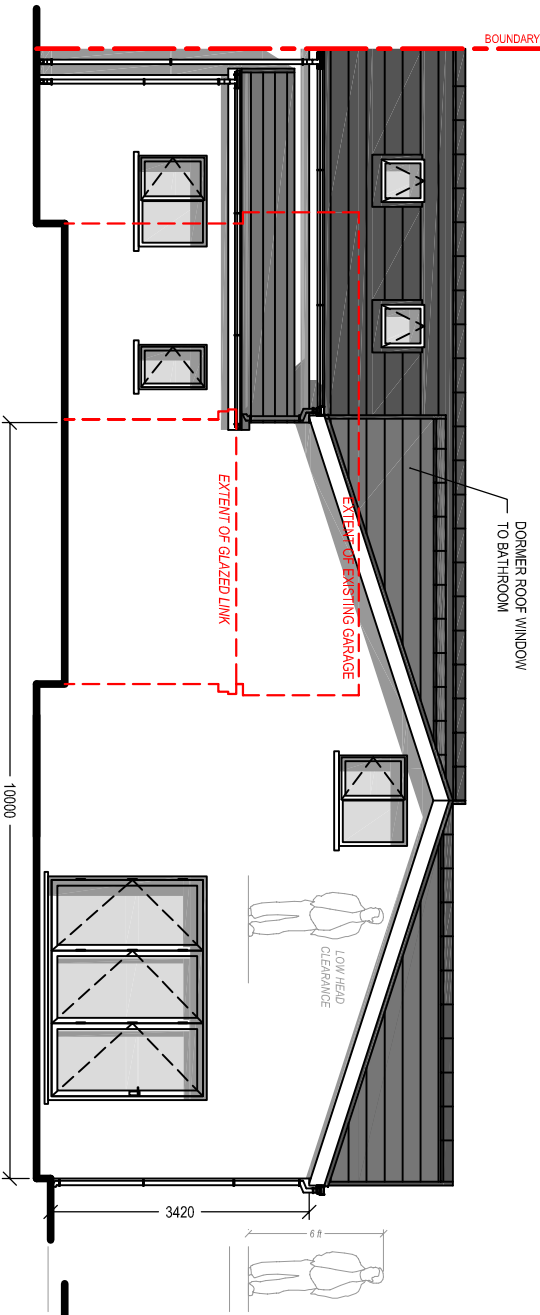


PROPOSED REAR ELEVATION (Garage & Link omitted)
Scale 1:100

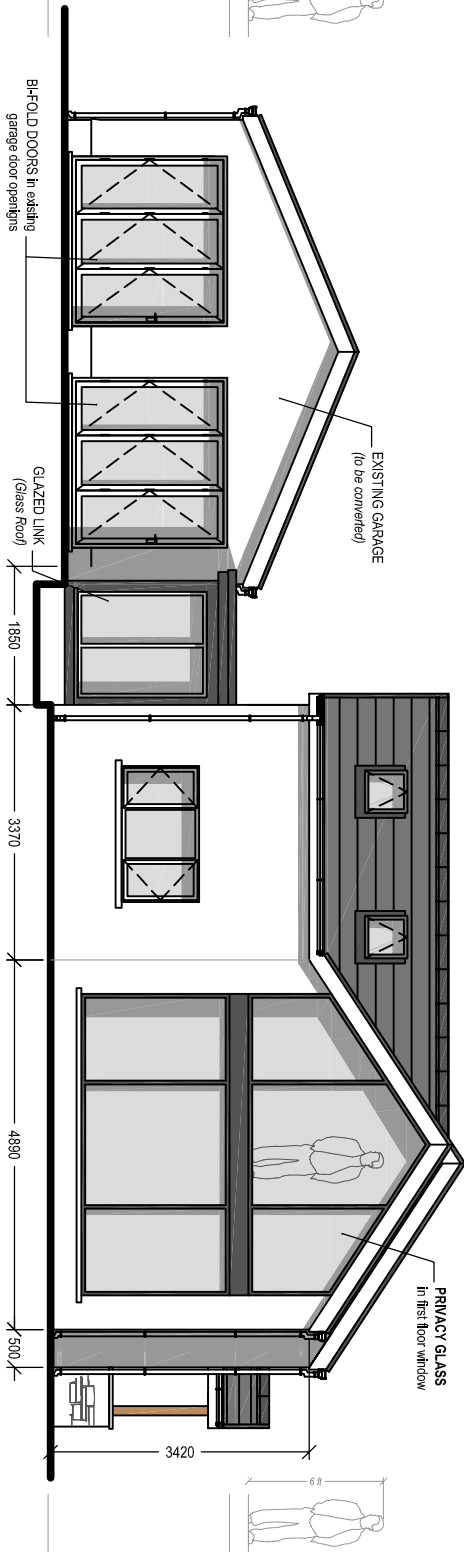

PROPOSED SIDE ELEVATION
Scale 1:100

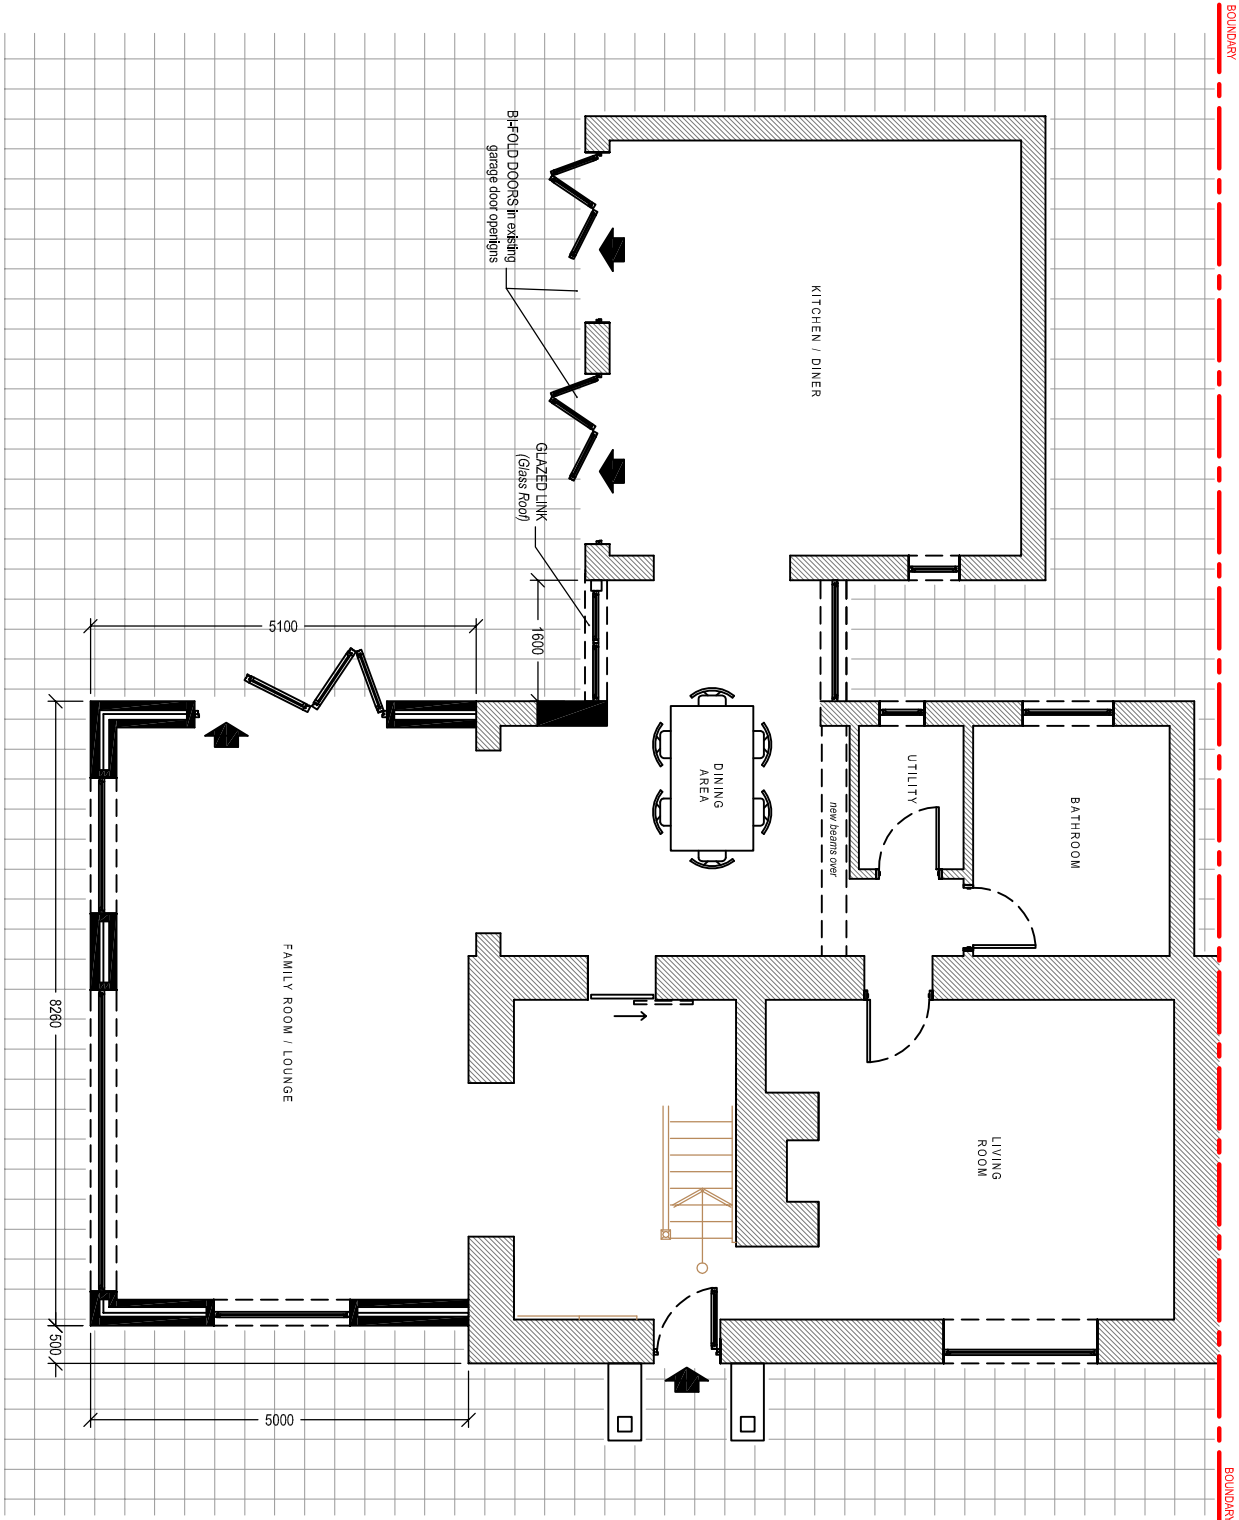

PROPOSED GROUND FLOOR PLAN
Scale 1:100

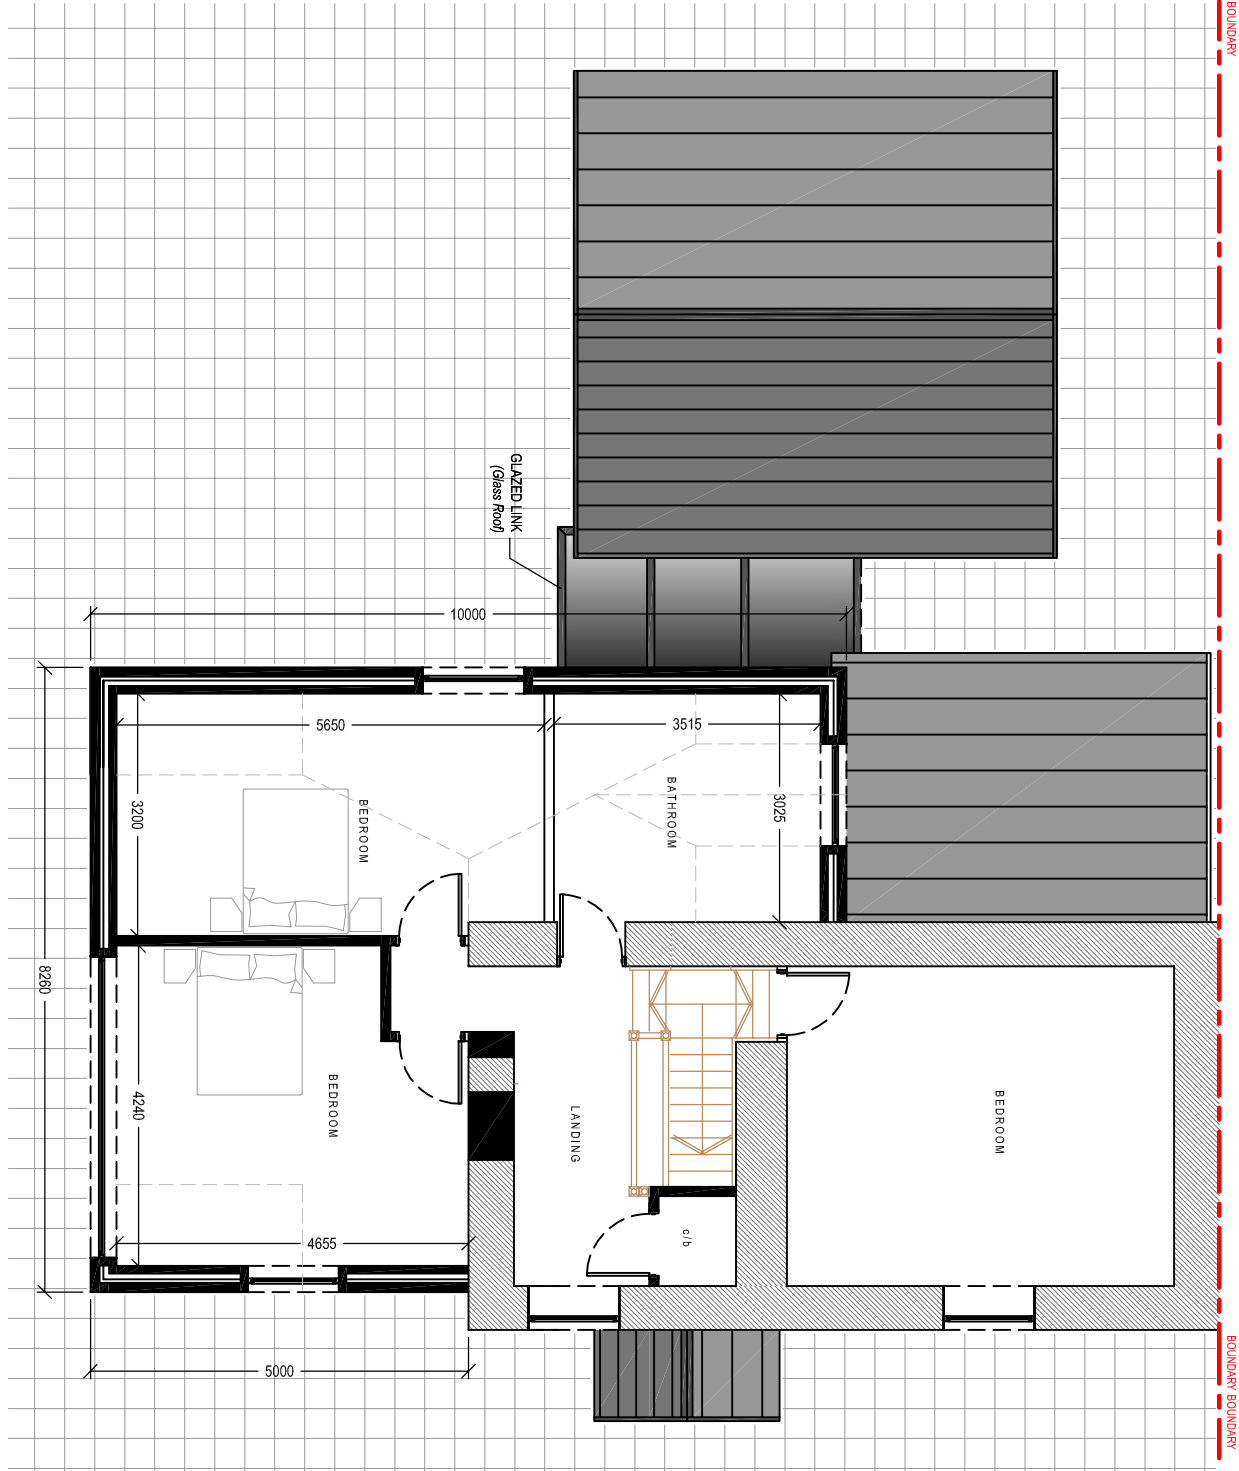

PROPOSED FIRST FLOOR / ROOF PLAN
Scale 1:100

Client:

Mr J. Bevan & Miss E. Hadley
2 Clwyd Road
Gwaun Cae Gurwen
SA18 1HU

Project Title:

PROPOSED DOUBLE STOREY
REAR & SIDE EXTENSION

General Notes:

1. Do not scale from the drawings, take figures dimensions only.

2. Dimensions are in millimetres unless otherwise stated.

Drawing Name:

PLANNING

Drawing Title:

PROPOSED ELEVATIONS & FLOOR PLANS

Drawing No:

004

Revision:

A

Date:

13-08-2021

Revised:

08-09-2021

Scale(s):

1:100

Project Size:

A2



Cym Planning & Design Ltd.
(architectural and draughting services)