



Superseded

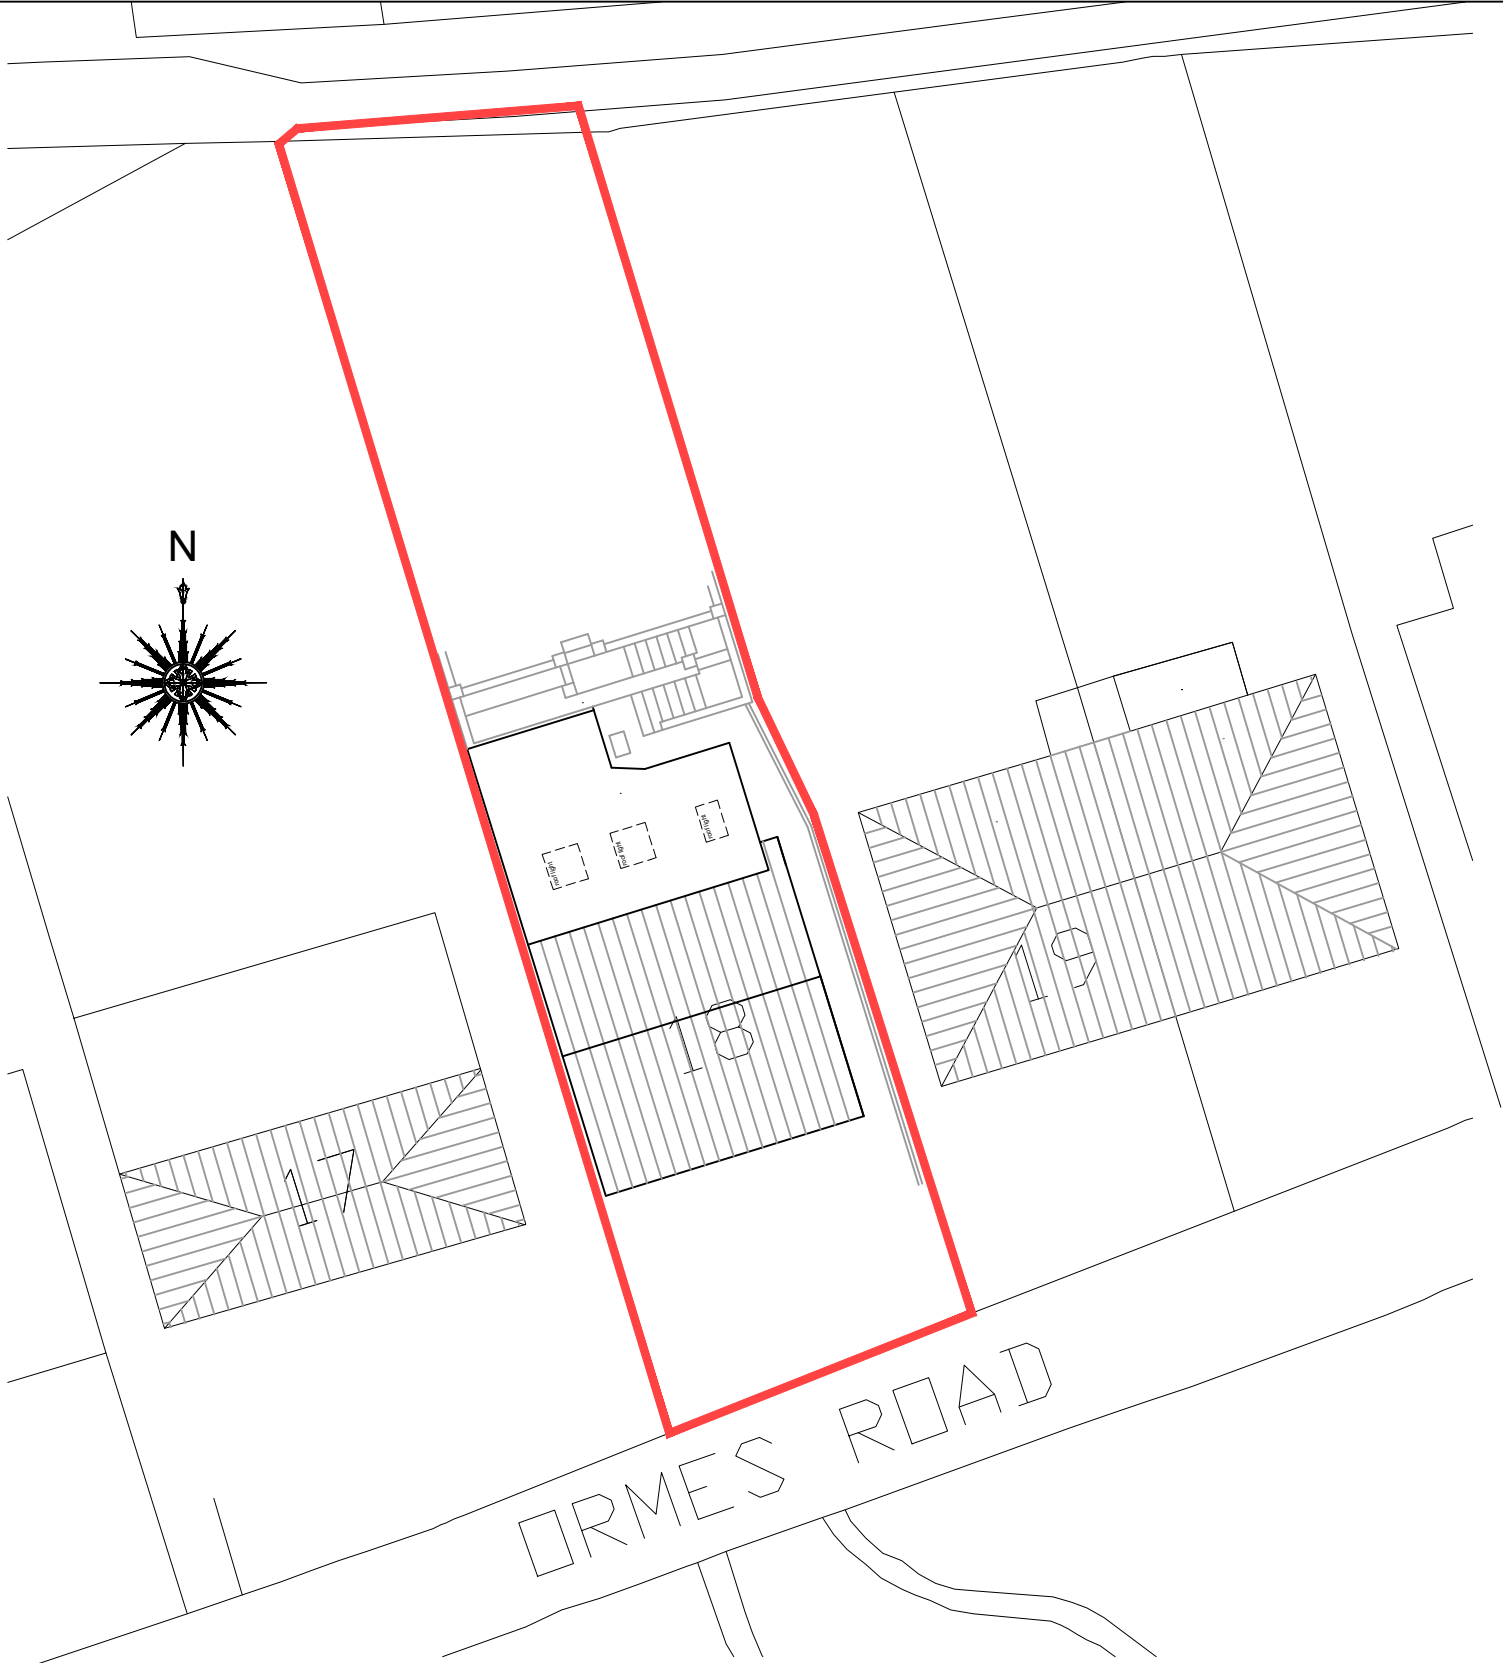

EXISTING SITE PLAN
SCALE 1:200

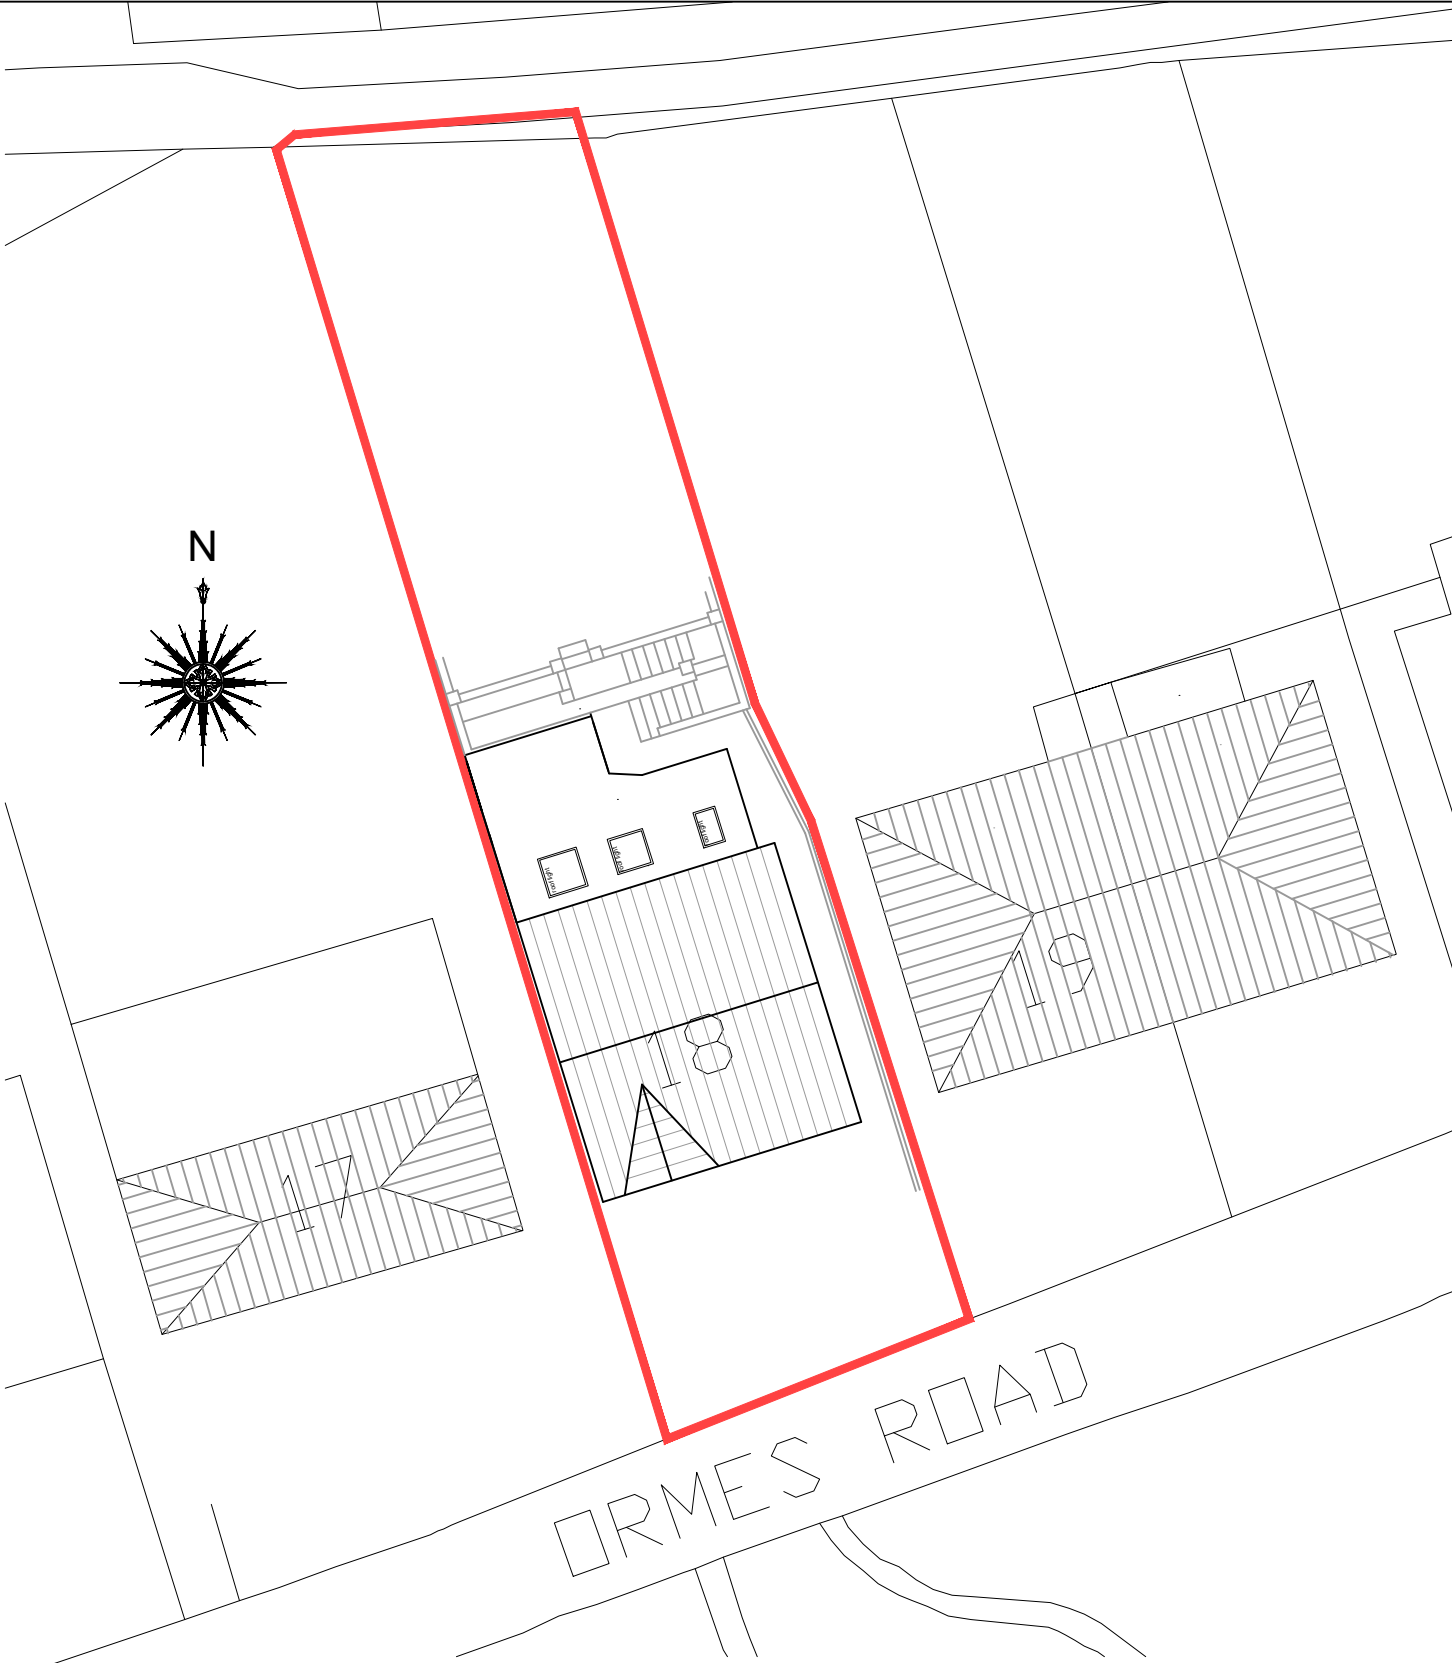

PROPOSED SITE PLAN
SCALE 1:200

Proposed 2nd Storey
Extension

Rev	Description	Date

18 Ormes Road,
Skewen,
Neath SA10 6SY

EXISTING & PROPOSED SITE PLANS

Date	Sept.'21
Drawn by	
Scale	1:200

A705-02