
 


Superseded

Site Plan - 33.St Mary Street

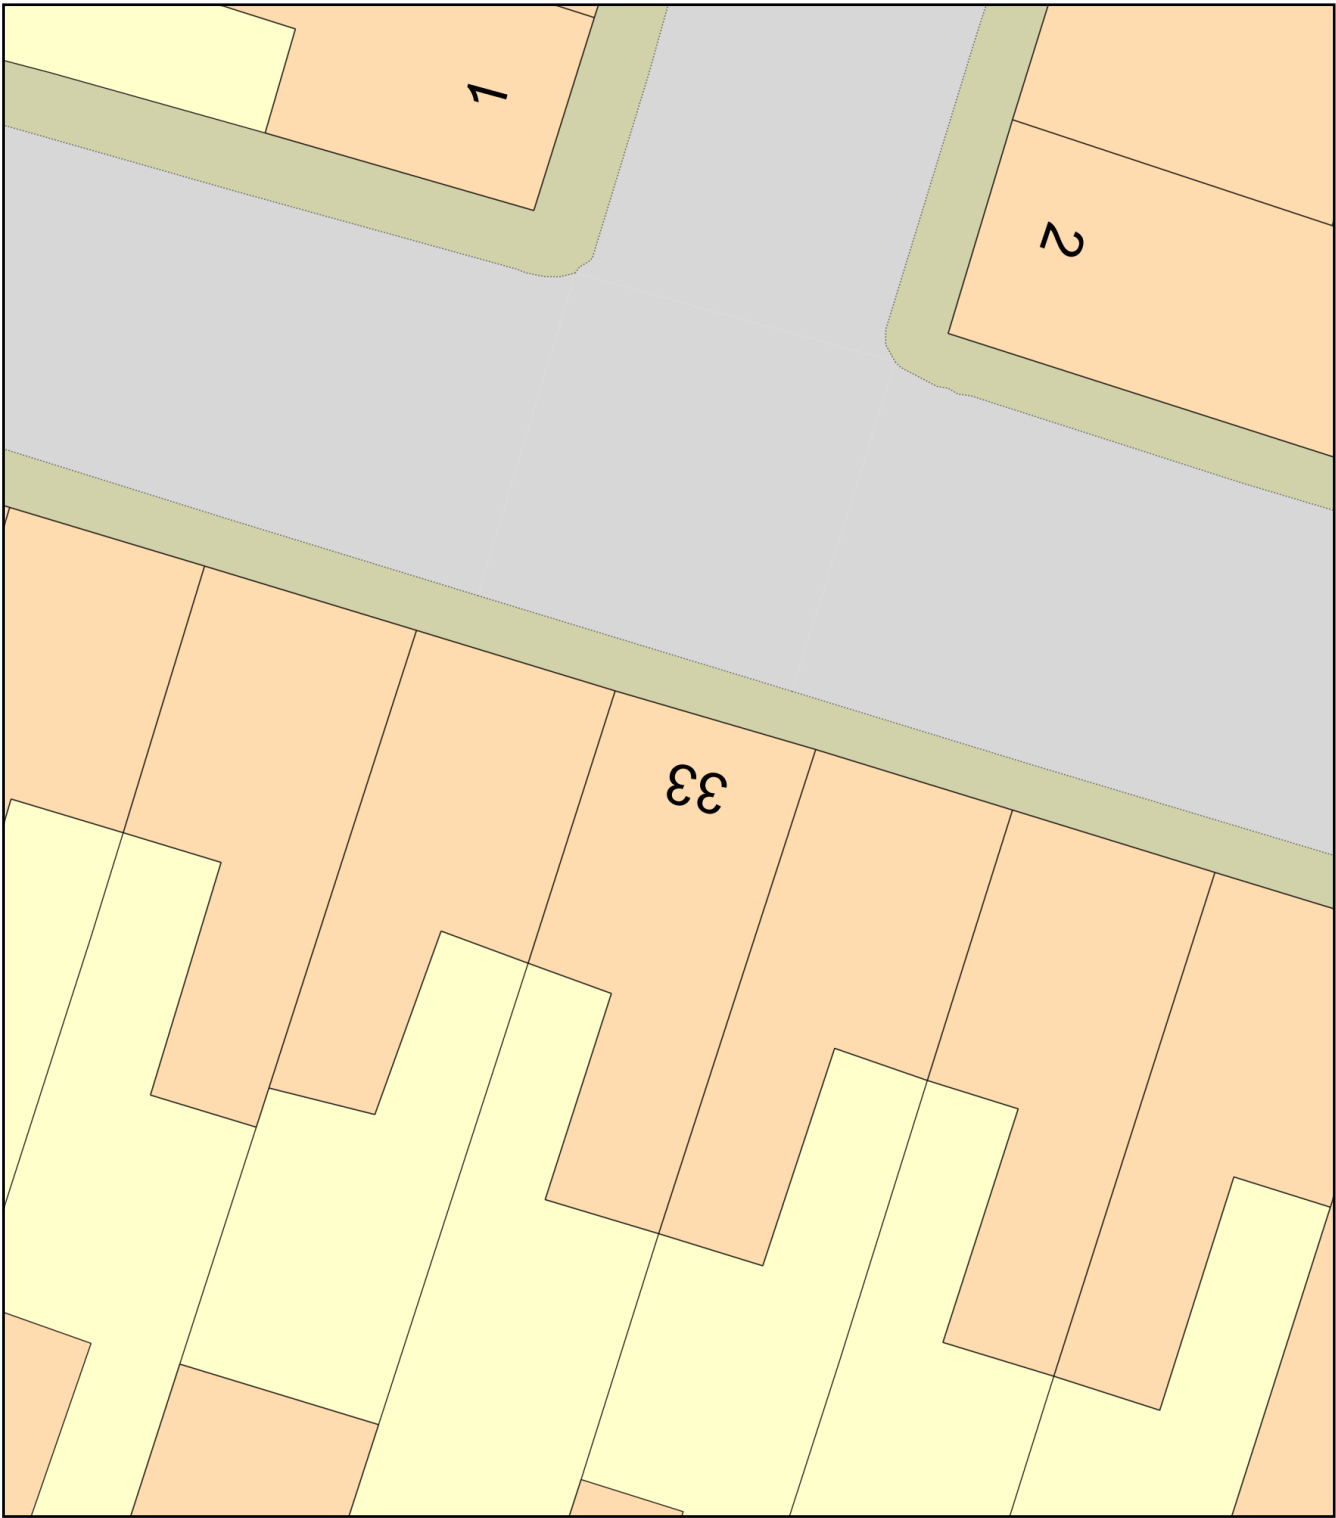

Plan Produced for: Andrew Stephens

Date Produced: 12 Sep 2021

Plan Reference Number: TQRQM21255164539290

Scale: 1:200 @ A4