
 


Site Plan - 33.St Mary Street - Location Plan

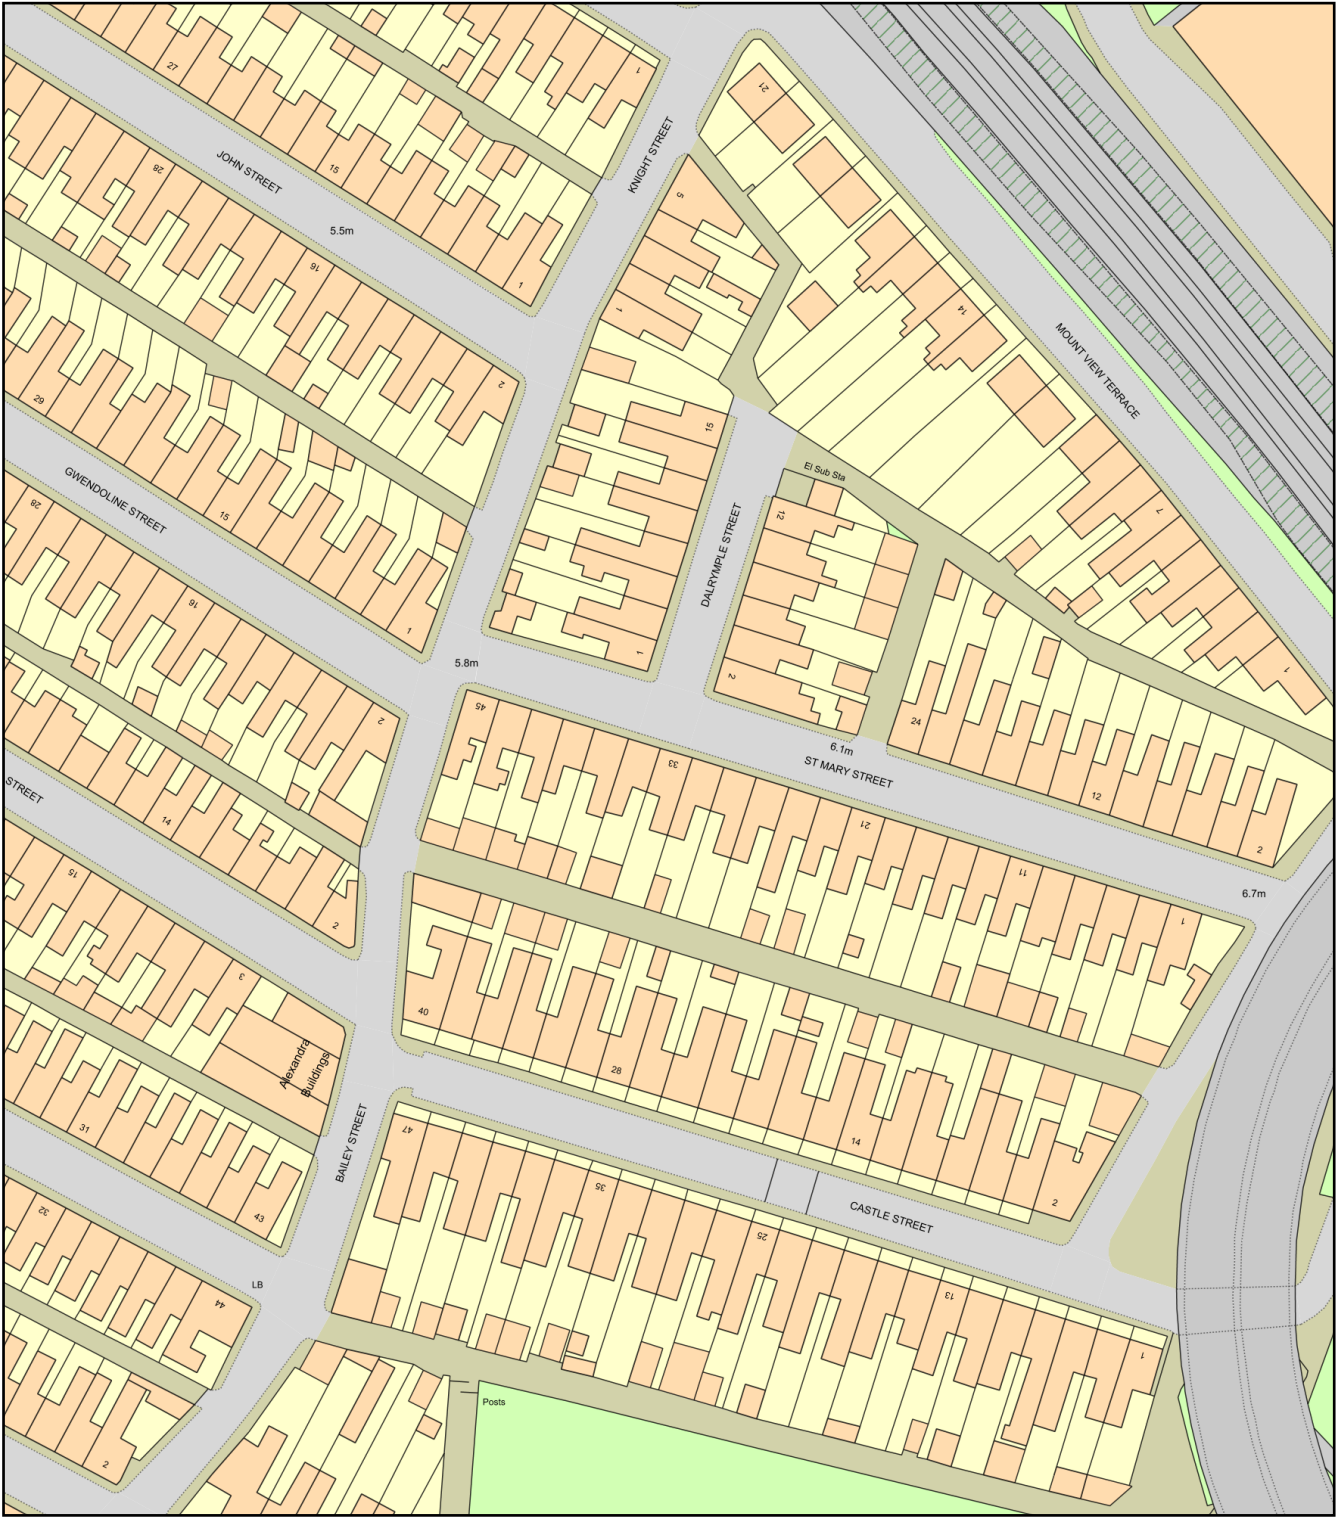

Plan Produced for: Andrew Stephens
Date Produced: 12 Sep 2021
Plan Reference Number: TQRQM21255165109943
Scale: 1:1250 @ A4