



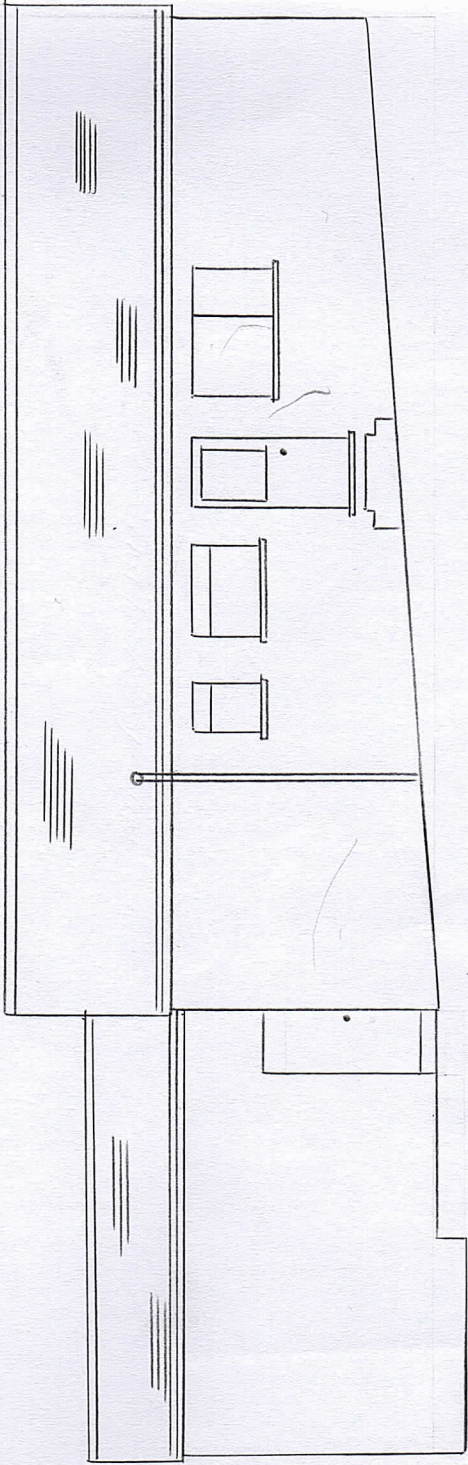


EXISTING RIGHT SIDE ELEVATION

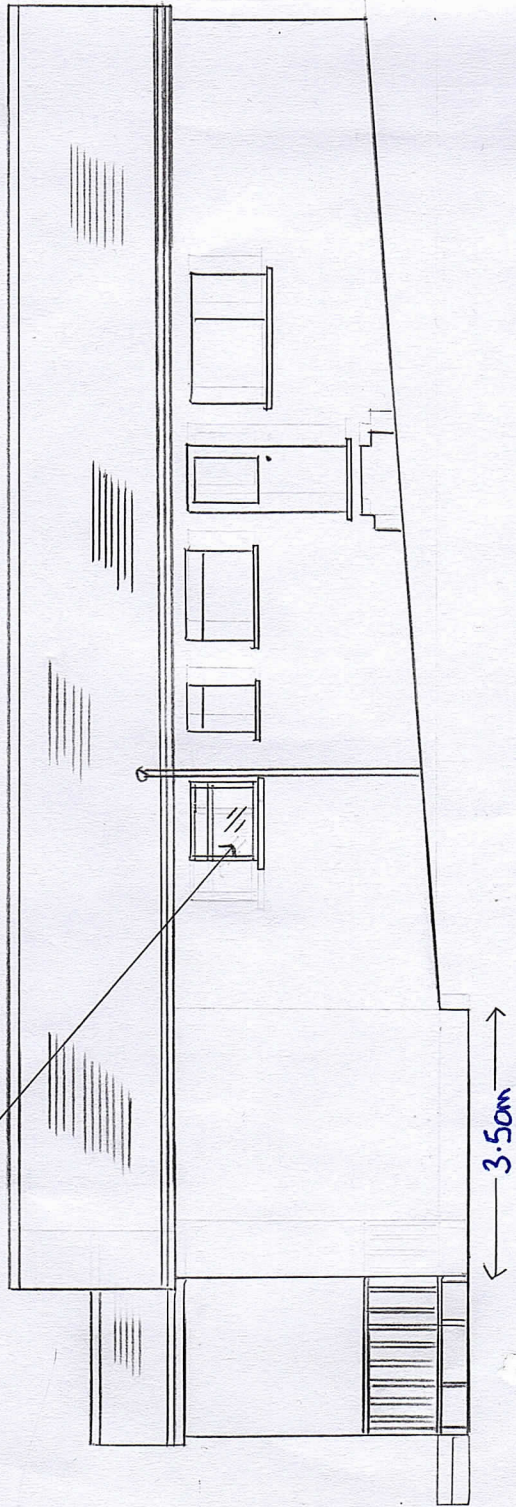

FROSTED GLASS
FOR NEW SHOWER ROOM


PROPOSED RIGHT HAND SIDE ELEVATION

SCALE 1:100

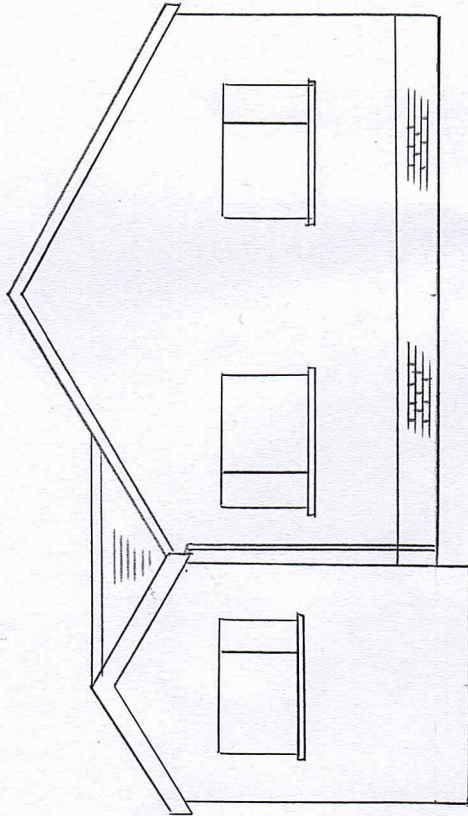

EXISTING REAR ELEVATION

ALL MATCHING EXTERNAL FINISHES
TO INCLUDE CONCRETE ROOF TILING
UPVC EDGE BOARDS AND RAINWATER
EXTERNAL RENDER AND UPVC
DOOR/WINDOWS

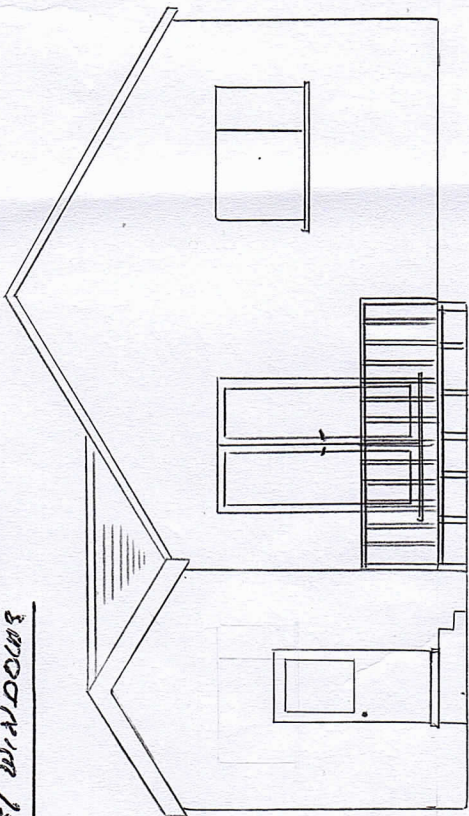

PROPOSED REAR ELEVATION