


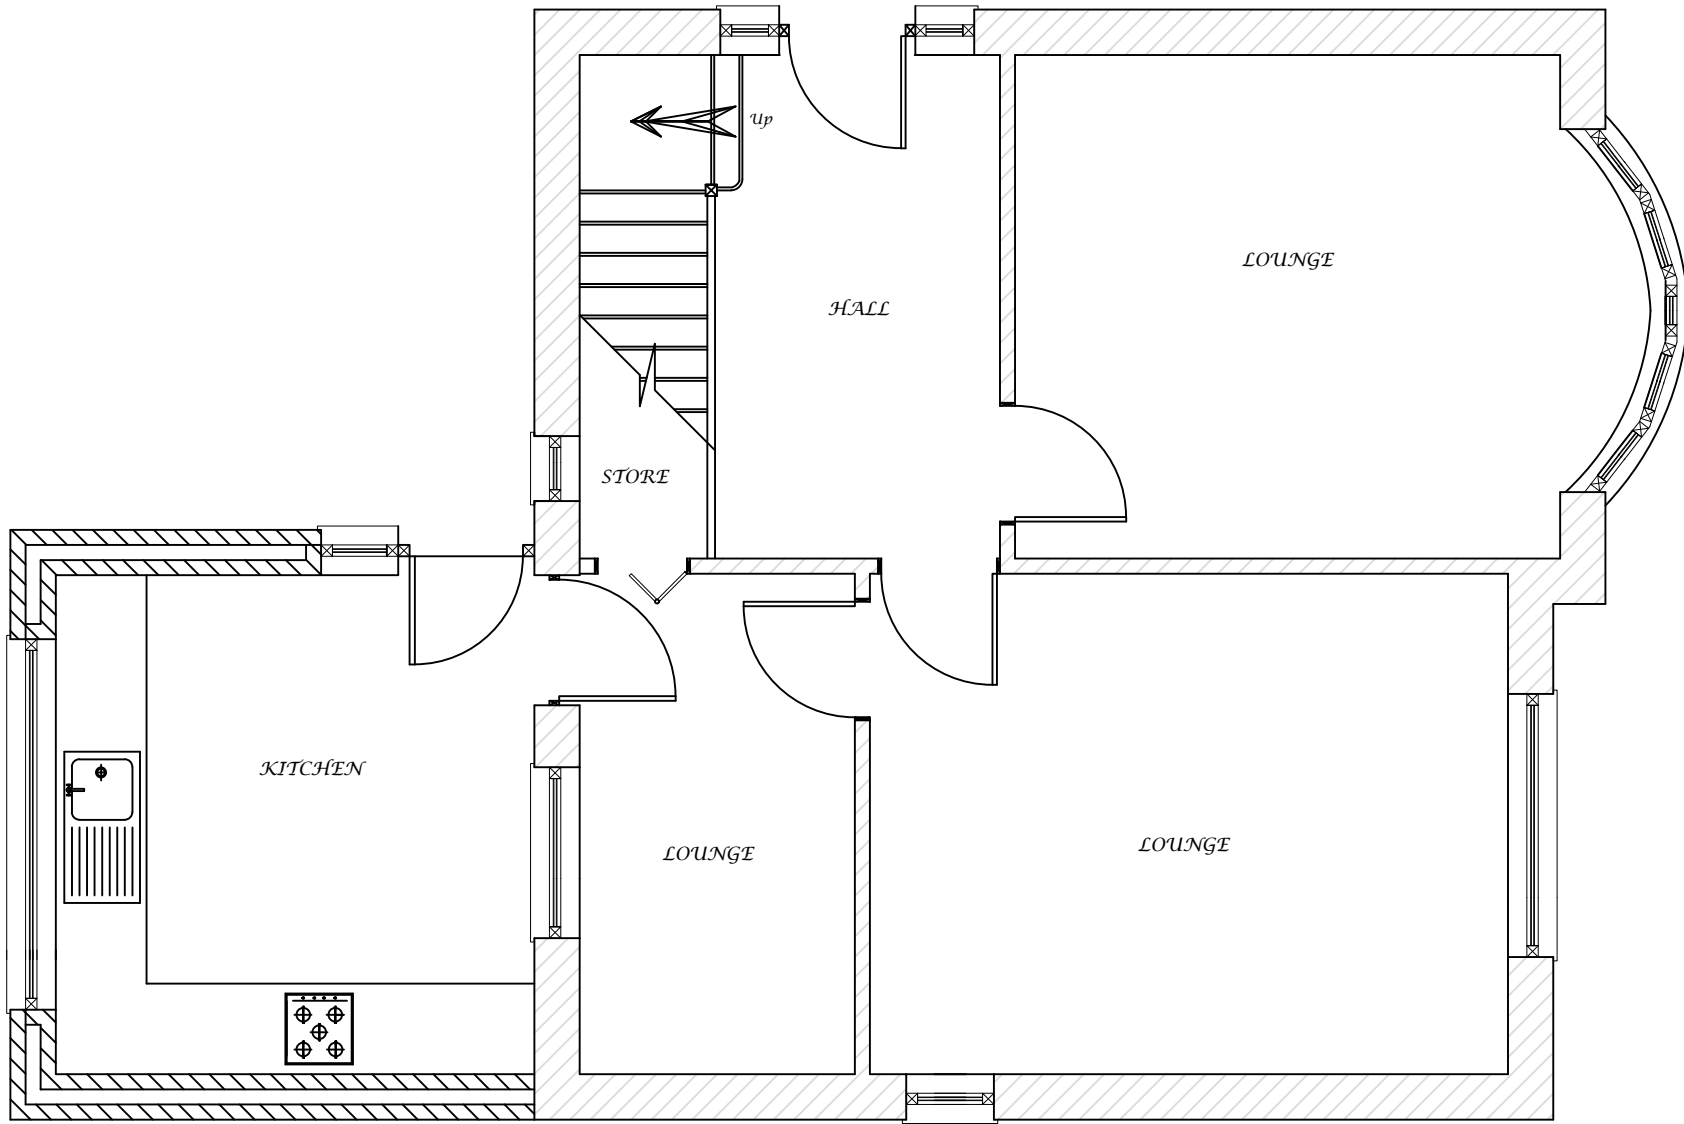

EXISTING GROUND
FLOOR PLAN

PROPOSED ALTERATIONS
25 CILMAENGWYN ROAD
PONTARDAWE
SWANSEA
SA8 4QL

DRAWN BY

F.COLE

DRAWING A2

SCALE 1:50