


NOTE -
All Dimensions to be Checked on Site.
All Proposed Window Sizes to be checked before order.
All Drainage Runs Presumed.
Structural Calculations to be Provided by Structural Engineer.
Finished Floor Heights to be checked on Site.
Compliance with Current Building Regulations Consult with L.A Building Control.




Proposed front elevation

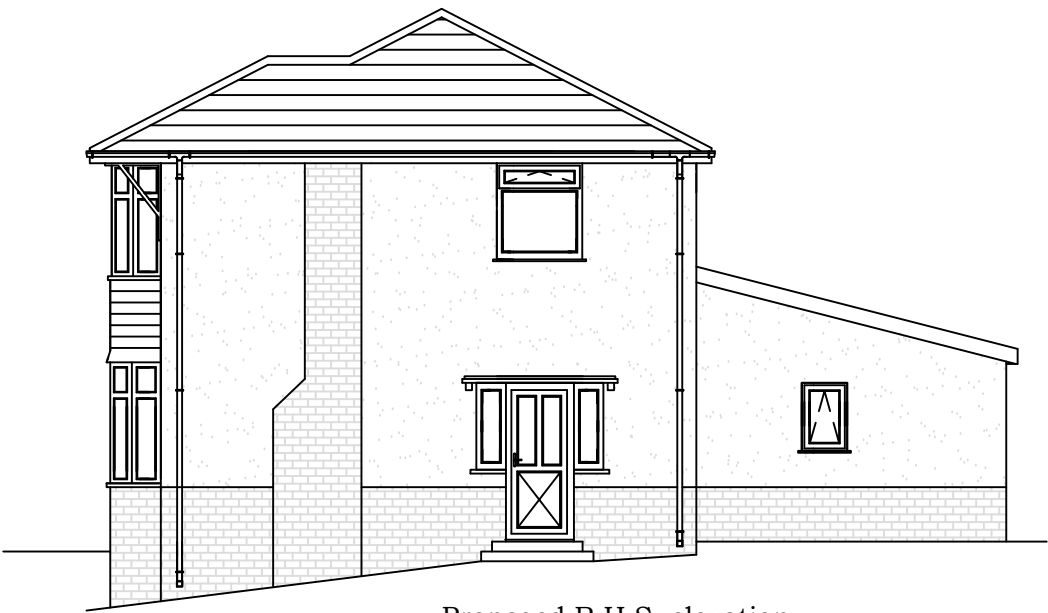

Proposed R.H.S. elevation



Proposed rear elevation

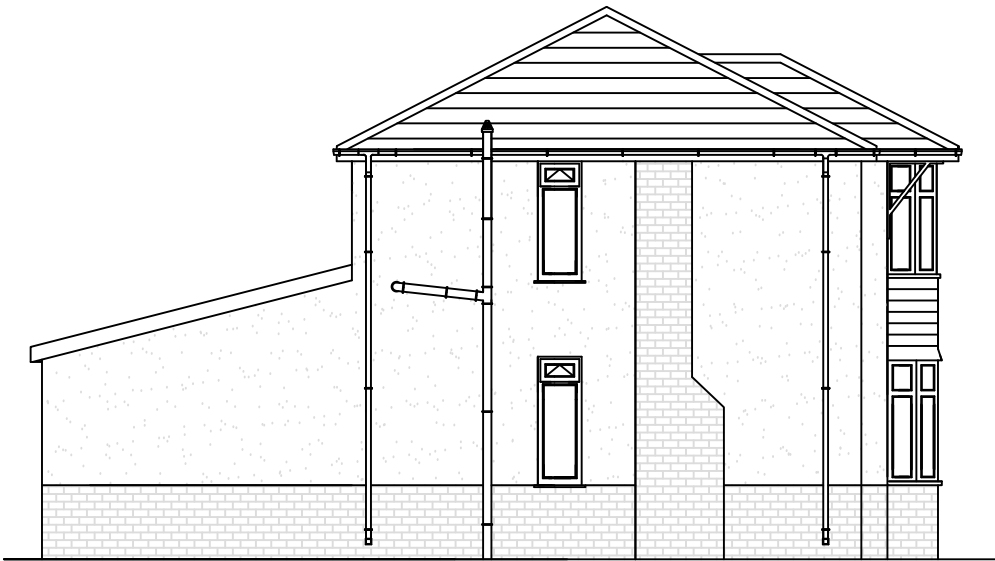

Proposed L.H.S. elevation

Proposed Finishes

- * Red Rosemary Clay Tiled Roof
- * Elevations finished in Golden Pea Dashed Render
- * White U.P.V.C Rainwater Goods and Fascia Boards
- * White U.P.V.C. Windows and Doors
- * Red Brick Plinth
- * Red Concrete Tile Roof

PROPOSED ELEVATIONS

PROPOSED ALTERATIONS
25 CILMAENGWYN ROAD
PONTARDAWE
SWANSEA
SA8 4QL

DRAWN BY

F.COLE

DRAWING A3

SCALE 1:100