


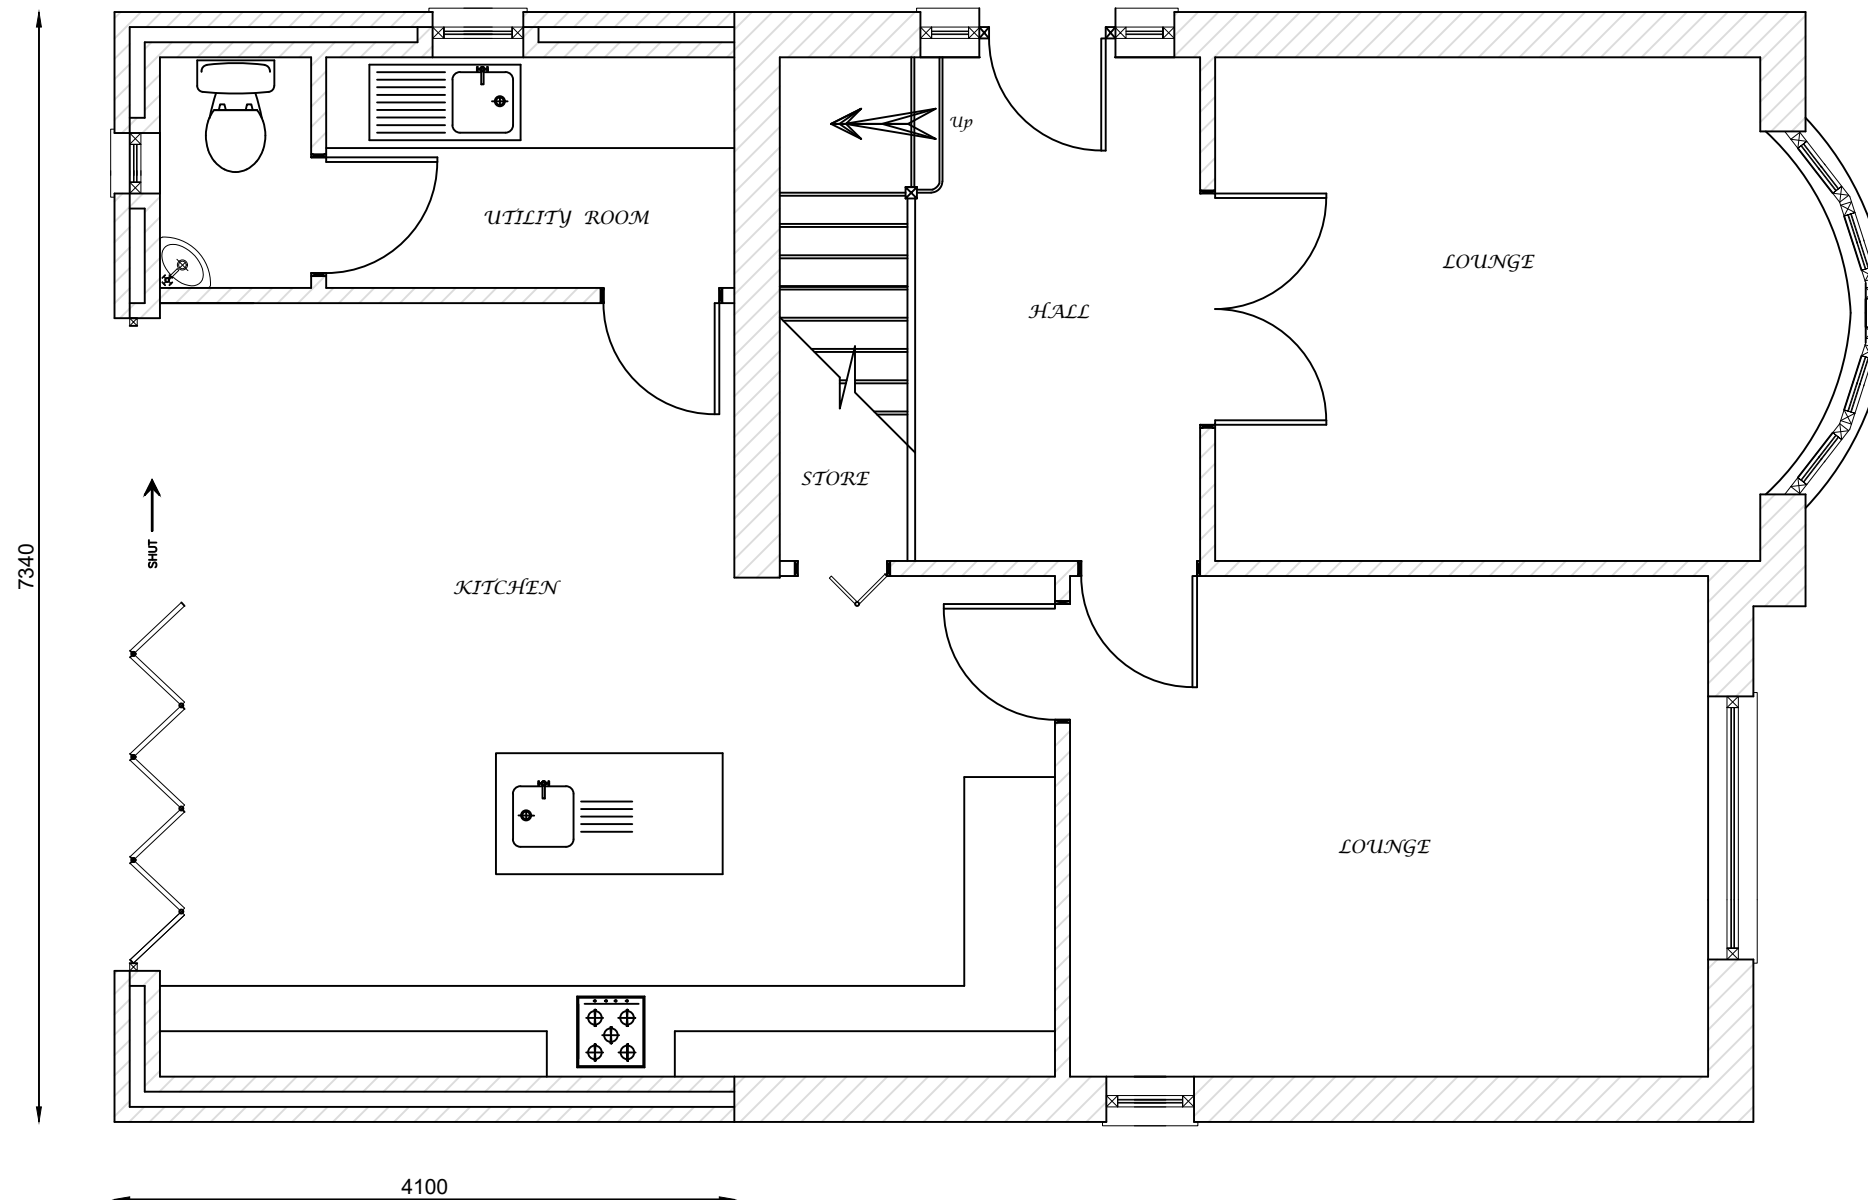

NOTE -
All Dimensions to be Checked on Site.
All Proposed Window Sizes to be checked before order.
All Drainage Runs Presumed.
Structural Calculations to be Provided by Structural Engineer.
Finished Floor Heights to be checked on Site.
Compliance with Current Building Regulations Consult with L.A Building Control.

PROPOSED GROUND
FLOOR PLAN

PROPOSED ALTERATIONS
25 CILMAENGWYN ROAD
PONTARDAWE
SWANSEA
SA8 4QL

DRAWN BY

F.COLE

DRAWING A4

SCALE 1:50