

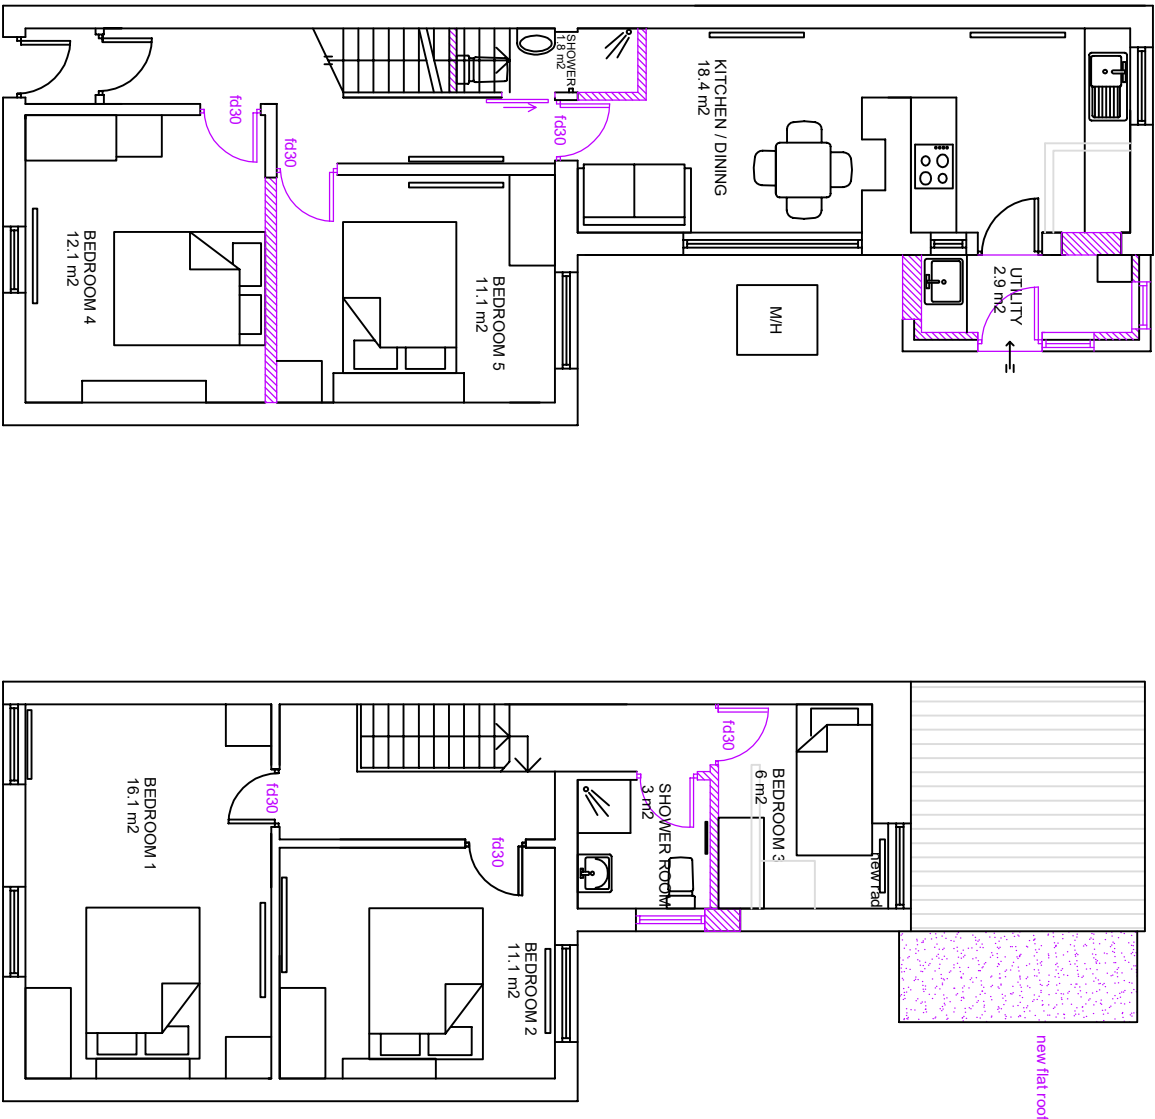


Superseded

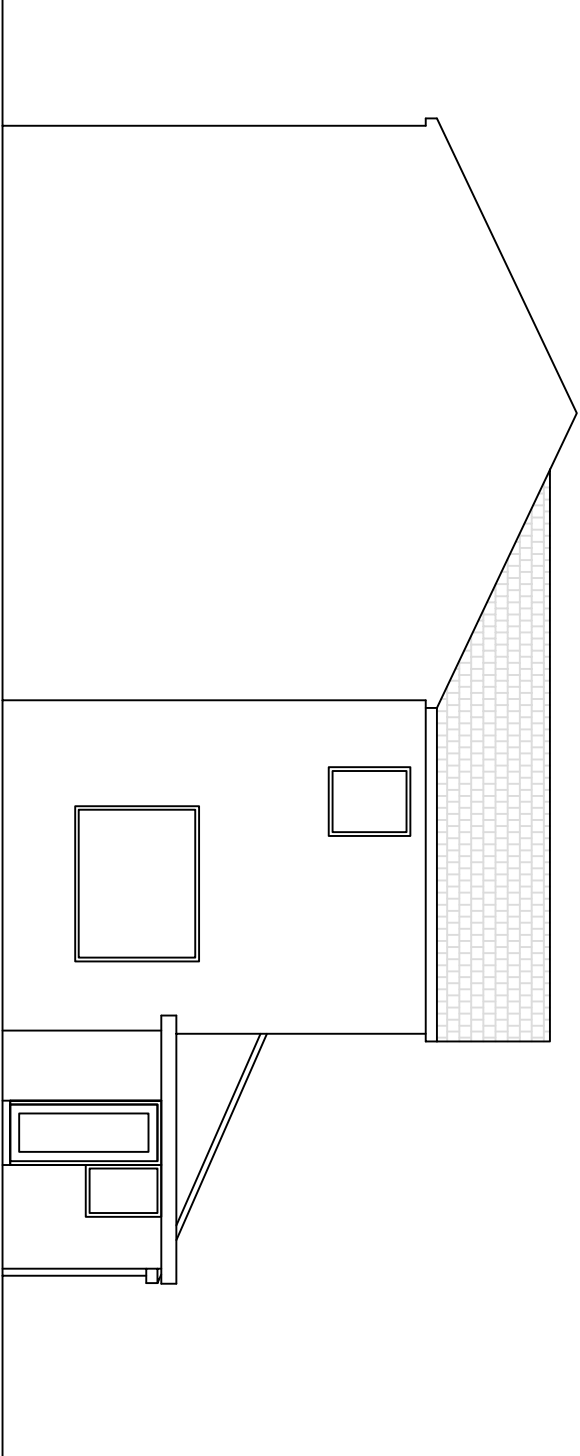

COPYRIGHT
NICOLE JONES OWNS THE COPYRIGHT OF THESE
DRAWINGS, WHICH MUST NOT BE REPRODUCED IN
WHOLE OR PART WITHOUT THE WRITTEN
PERMISSION OF NICOLE JONES.

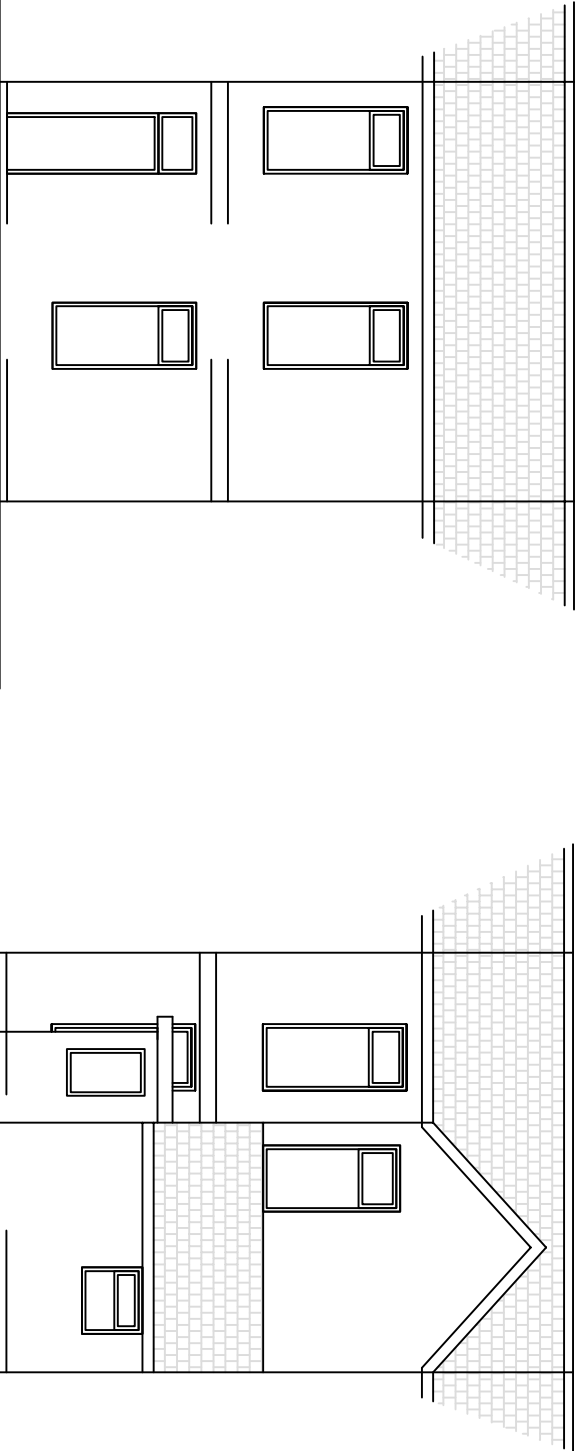

DO NOT SCALE FROM DRAWING!

Date	Changes
01.09.2021	reduction in bedrooms to 5, amendment to kitchen/diner, room square meter added

Client RFJ LTD. 7A PARKER STR CAMBRIDGE CB1 1JL	Job Title CHANGE OF USE DWELLING TO A HMO	Job No 21-601									
Site 5 MOUNT VIEW TERRACE PORT TABLBOT SA12 6HH	Architect Nicole Jones Architect RIBA 6 Myrddin Crescent Carmarthen SA31 1DX Tel: 01267-230762	<table><tr><td>Date</td><td colspan="2">28.06.2021</td></tr><tr><td>Scale</td><td>1:100</td><td>Size A3</td></tr><tr><td>Drawn</td><td colspan="2">NJ</td></tr></table>	Date	28.06.2021		Scale	1:100	Size A3	Drawn	NJ	
Date	28.06.2021										
Scale	1:100	Size A3									
Drawn	NJ										
Drawing Title PROPOSED FLOOR PLANS AND ELEVATIONS	Drawing No 2										