



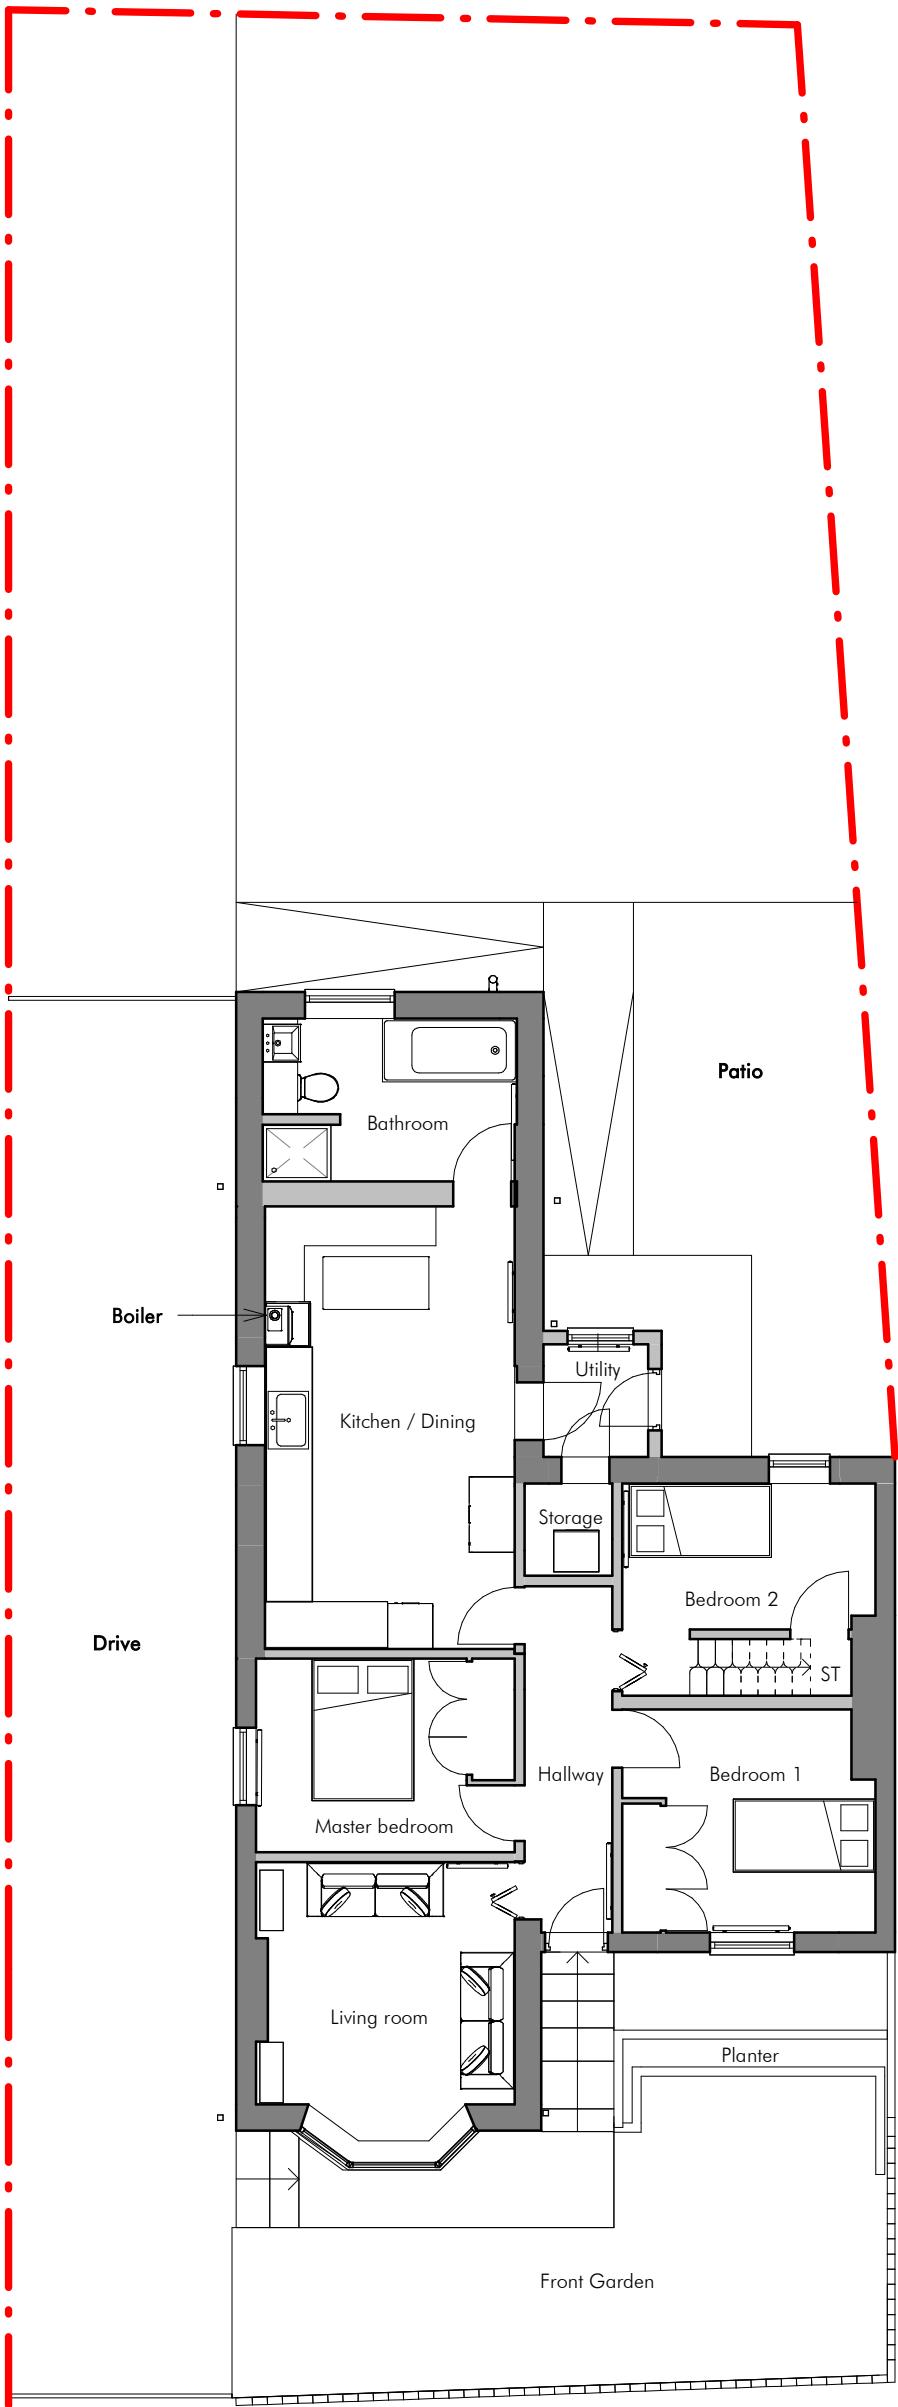

Ground Floor Plan

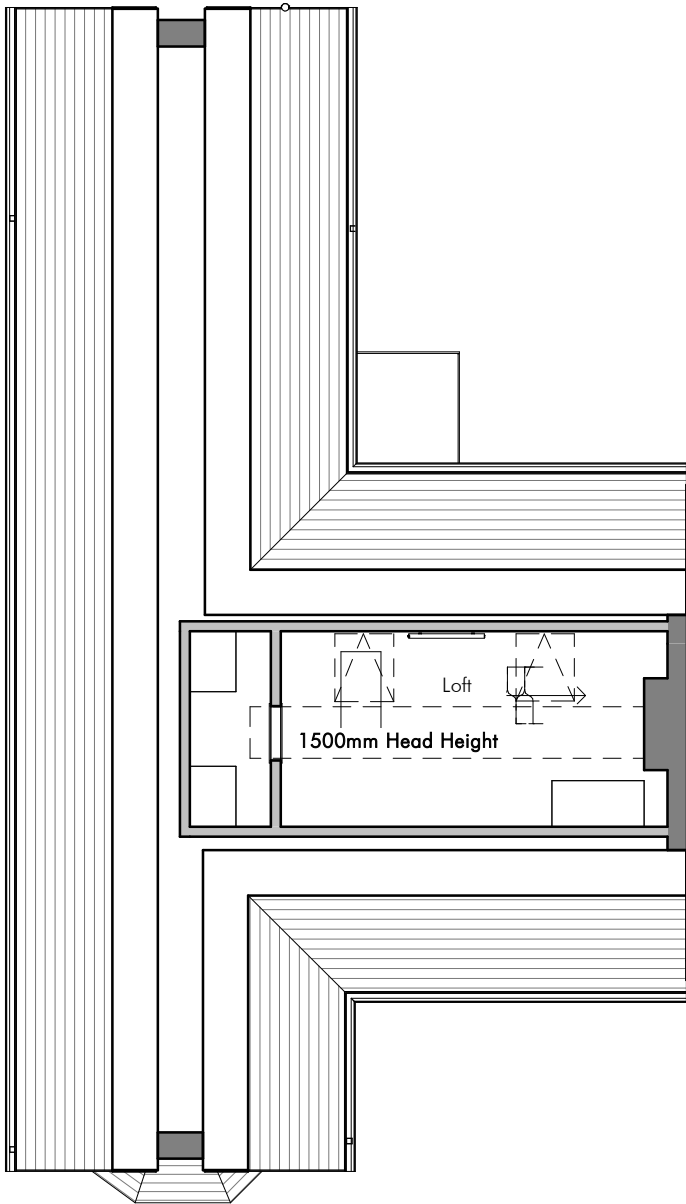

First Floor Plan

darkin architects drawing on experience www.darkinarchitects.com CARDIFF 02922 744 005 LLANELLI 01554 778 730 NEATH 01639 505 566 info@darkinarchitects.com NOTES <table><tr><td>No.</td><td>Description</td><td>By</td><td>Date</td></tr><tr><td>A</td><td>Back Garden shown</td><td>DKC</td><td>04.06.2021</td></tr><tr><td></td><td></td><td></td><td></td></tr><tr><td></td><td></td><td></td><td></td></tr><tr><td></td><td></td><td></td><td></td></tr><tr><td></td><td></td><td></td><td></td></tr><tr><td></td><td></td><td></td><td></td></tr></table>	No.	Description	By	Date	A	Back Garden shown	DKC	04.06.2021																					CLIENT: David Roberts	
	No.	Description	By	Date																										
	A	Back Garden shown	DKC	04.06.2021																										
PROJECT: Residential Referbishment																														
PROJECT ADDRESS: 9 Lon Y Nant Glynneath SA11 5BD																														
DRAWING TITLE: Existing Floor Plans																														
DRAWN BY BAG	CHECKED BY DLD	© Copyright Darkin Architects 2021																												
PROJECT REF RH485	SCALE 1 : 100	PAPER SIZE A3																												
DRAWING 101	REVISION A	DATE 20/05/21																												

RIBA



Chartered Practice

THIS DRAWING IS THE COPYRIGHT OF DARKIN ARCHITECTS AND MAY NOT BE COPIED, ALTERED OR REPRODUCED IN ANY FORM OR PASSED TO A THIRD PARTY WITHOUT THEIR CONSENT. DIMENSIONS MUST BE CHECKED AND VERIFIED ON SITE AND ANY DISCREPANCIES SHOULD BE REPORTED TO THE ARCHITECT. THIS DRAWING MUST NOT BE SCALED AND SHOULD BE READ IN CONJUNCTION WITH ALL OTHER CONSULTANT'S DRAWINGS. IF IN DOUBT ASK FOR CONFIRMATION.