




Front Elevation



Side Elevation



Rear Elevation

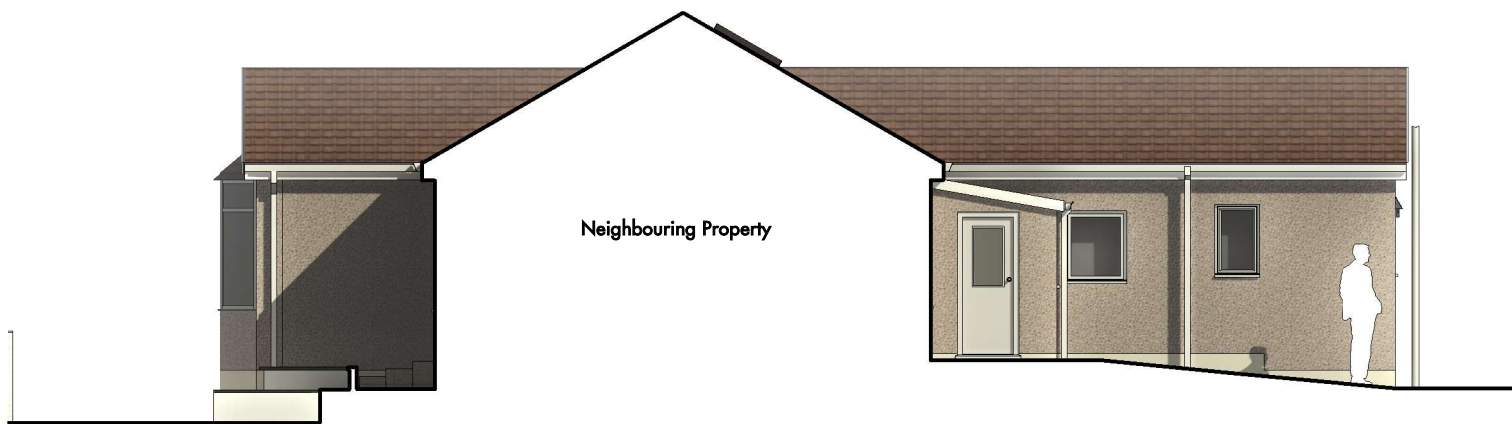

Side Elevation

|   |       |             |    |      |                                                        |            |                                          |
|---|-------|-------------|----|------|--------------------------------------------------------|------------|------------------------------------------|
| <div><div><div>darkin</div><div>architects</div></div><div><div>drawing on</div><div>experience</div></div><div><div>www.darkinarchitects.com</div><div>CARDIFF 02922 744 005</div><div>LLANELLI 01554 778 730</div><div>NEATH 01639 505 566</div><div>info@darkinarchitects.com</div></div><div><div>RIBA</div><div>Chartered Practice</div></div></div>                                                          | NOTES |             |    |      | CLIENT: David Roberts                                  |            |                                          |
|   |       |             |    |      | PROJECT: Residential Refurbishment                     |            |                                          |
|   |       |             |    |      | PROJECT ADDRESS: 9 Lon Y Nant<br>Glynneath<br>SA11 5BD |            |                                          |
|   |       |             |    |      | DRAWING TITLE: Existing Elevations                     |            |                                          |
|   | No.   | Description | By | Date | DRAWN BY                                               | CHECKED BY | © Copyright<br>Darkin<br>Architects 2021 |
|   |       |             |    |      | BAG                                                    | DLD        |                                          |
|   |       |             |    |      | PROJECT REF                                            | SCALE      | PAPER SIZE                               |
| THIS DRAWING IS THE COPYRIGHT OF DARKIN ARCHITECTS AND MAY NOT BE COPIED, ALTERED OR REPRODUCED IN ANY FORM OR PASSED TO A THIRD PARTY WITHOUT THEIR CONSENT. DIMENSIONS MUST BE CHECKED AND VERIFIED ON SITE AND ANY DISCREPANCIES SHOULD BE REPORTED TO THE ARCHITECT. THIS DRAWING MUST NOT BE SCALED AND SHOULD BE READ IN CONJUNCTION WITH ALL OTHER CONSULTANT'S DRAWINGS. IF IN DOUBT ASK FOR CONFIRMATION. |       |             |    |      | RH485                                                  | 1 : 100    | A3                                       |
|   |       |             |    |      | DRAWING                                                | REVISION   | DATE                                     |
|   |       |             |    |      | 301                                                    |            | 20/05/21                                 |