



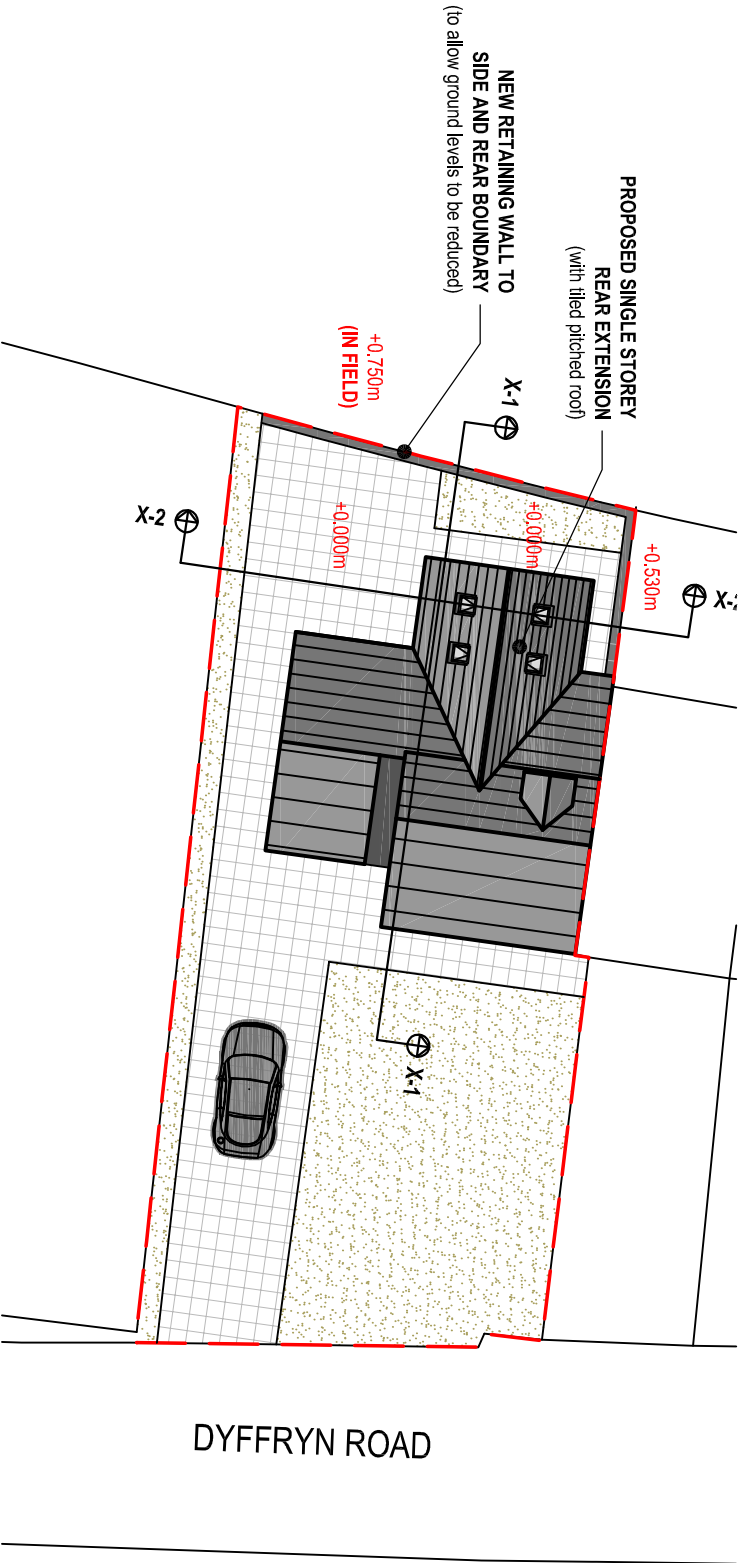

Reproduced from an Ordnance Survey map with the permission of the
Controller of Her Majesty's Stationary Office.
©Crown Copyright. All rights reserved.

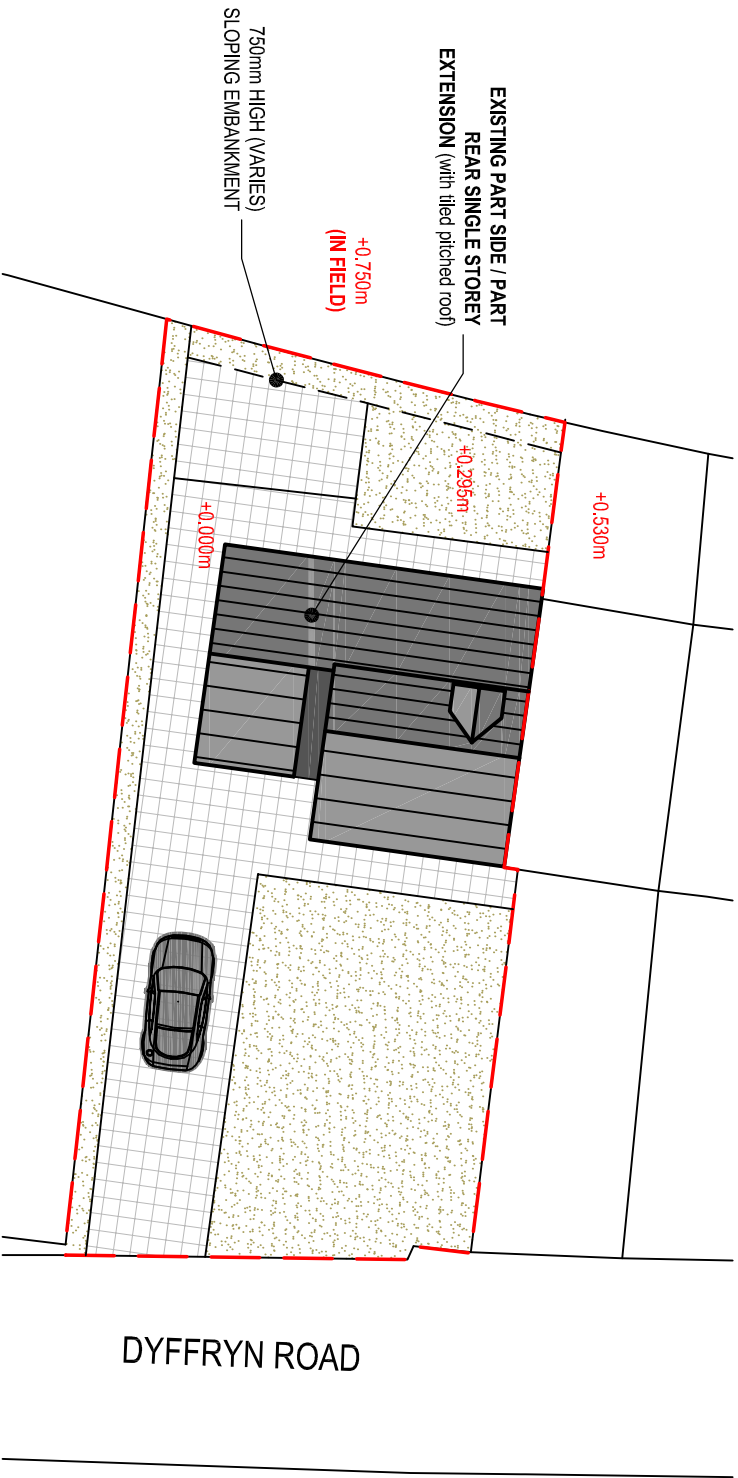

Client:

Mrs. Amanda Phillips
1 Cwm Clydach Cottages
Bryncloch

Project Title:

PROPOSED SINGLE STOREY
REAR EXTENSION

General Notes:

1. Do not scale from this drawing. Take figures from text only.
2. Dimensions are in millimetres unless otherwise stated.

Drawing Issue:

PLANNING

Drawing Title:

EXISTING & PROPOSED SITE PLANS

Drawing No:

002

Revision:

A

Date:

10-09-2021

Revised:

14-09-2021

Scale(s):

1:250

Paper Size:

A3



Cwm Planning & Design Ltd.
(architectural and Draughting Services)