


Superseded


Drawing No. DFG

Address


Project

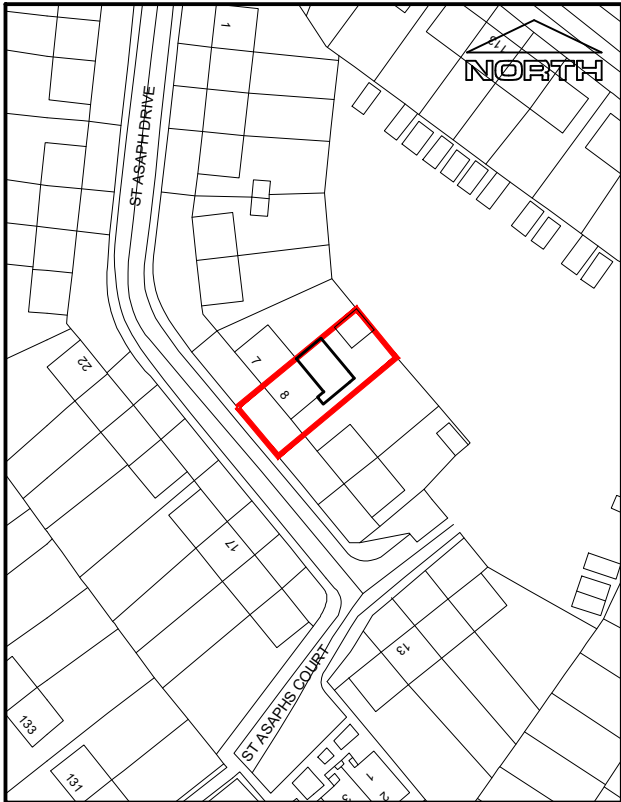

Site Location Plan - 1:1250

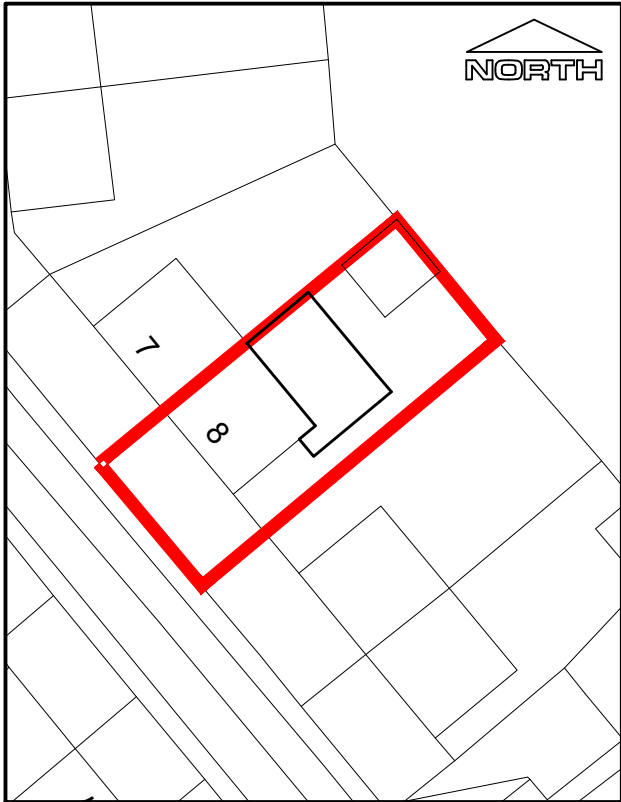

Site Plan - 1:500

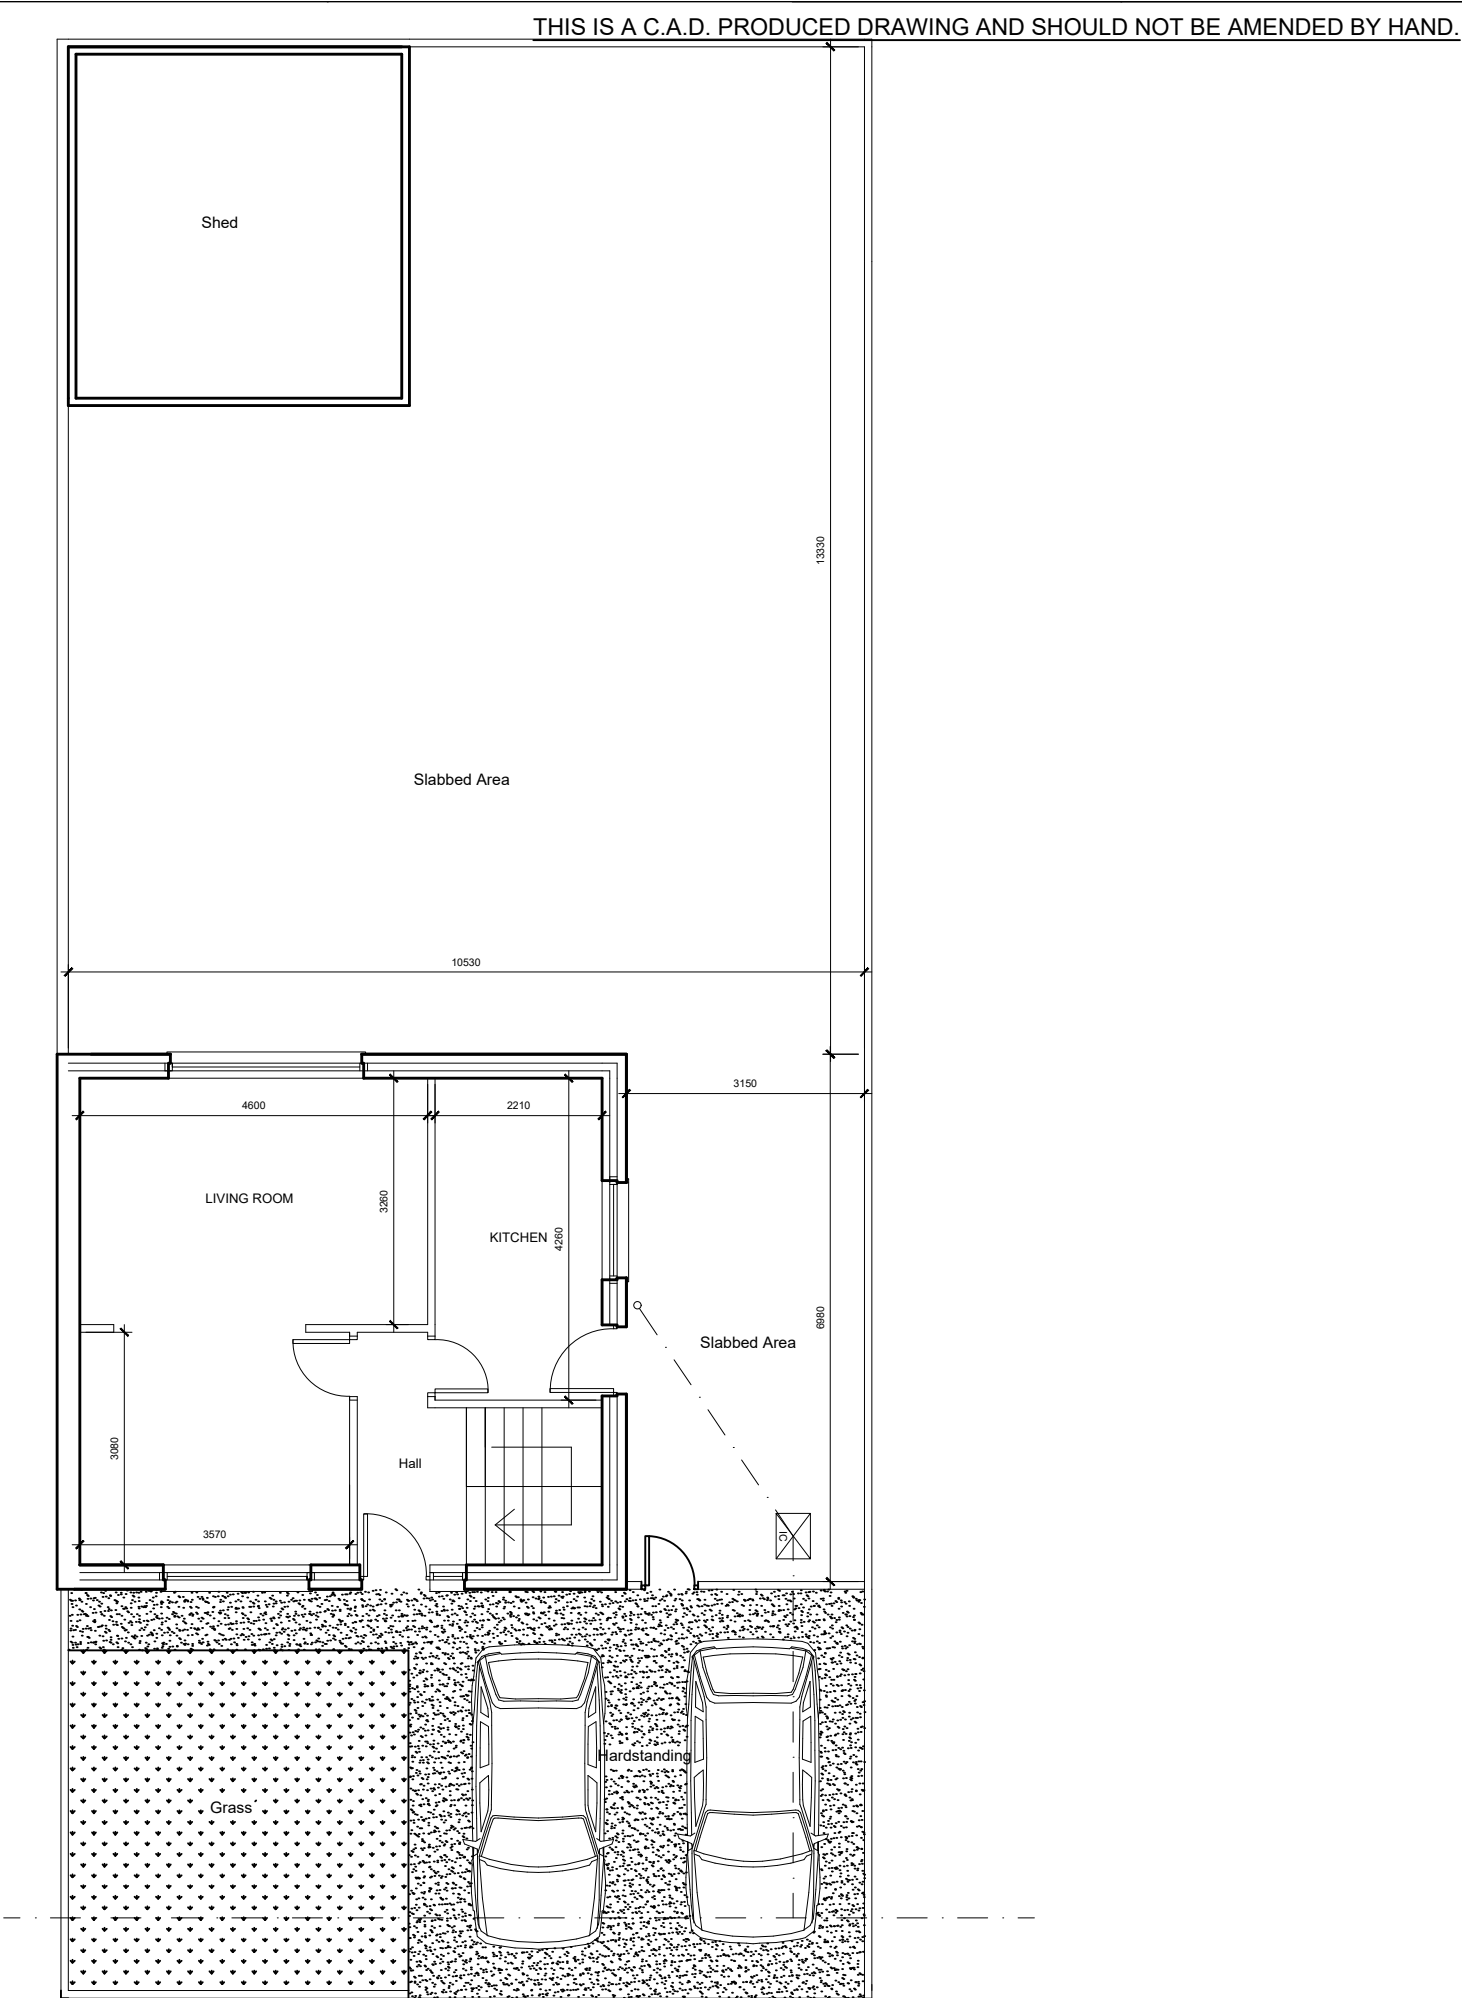

Existing Plan - 1:100

NOTES

1 All dimensions in millimetres unless otherwise stated.

Rev	Details	Dr	Date

Neath Port Talbot
Castell-nedd Port Talbot
County Borough Council Cyngor Bwrdeistref Sirol

Neath Port Talbot Castell -nedd Port Talbot
County Borough Council Cyngor Bwrdeistref Sirol
GRANTS AGENCY
Social Services, Health and Housing
Housing Renewal and Adaptations Service
Civic Centre
Port Talbot
SA13 1PJ

Project

8 St Asaph Drive
Sandfields
Port Talbot
SA12 7LL

Existing and Location Plan

Drawn	DB	Checked		Approved	
Date	10.9.21	Date		Date	
Scales	As shown				

Drawing No.

GD&JD-01