


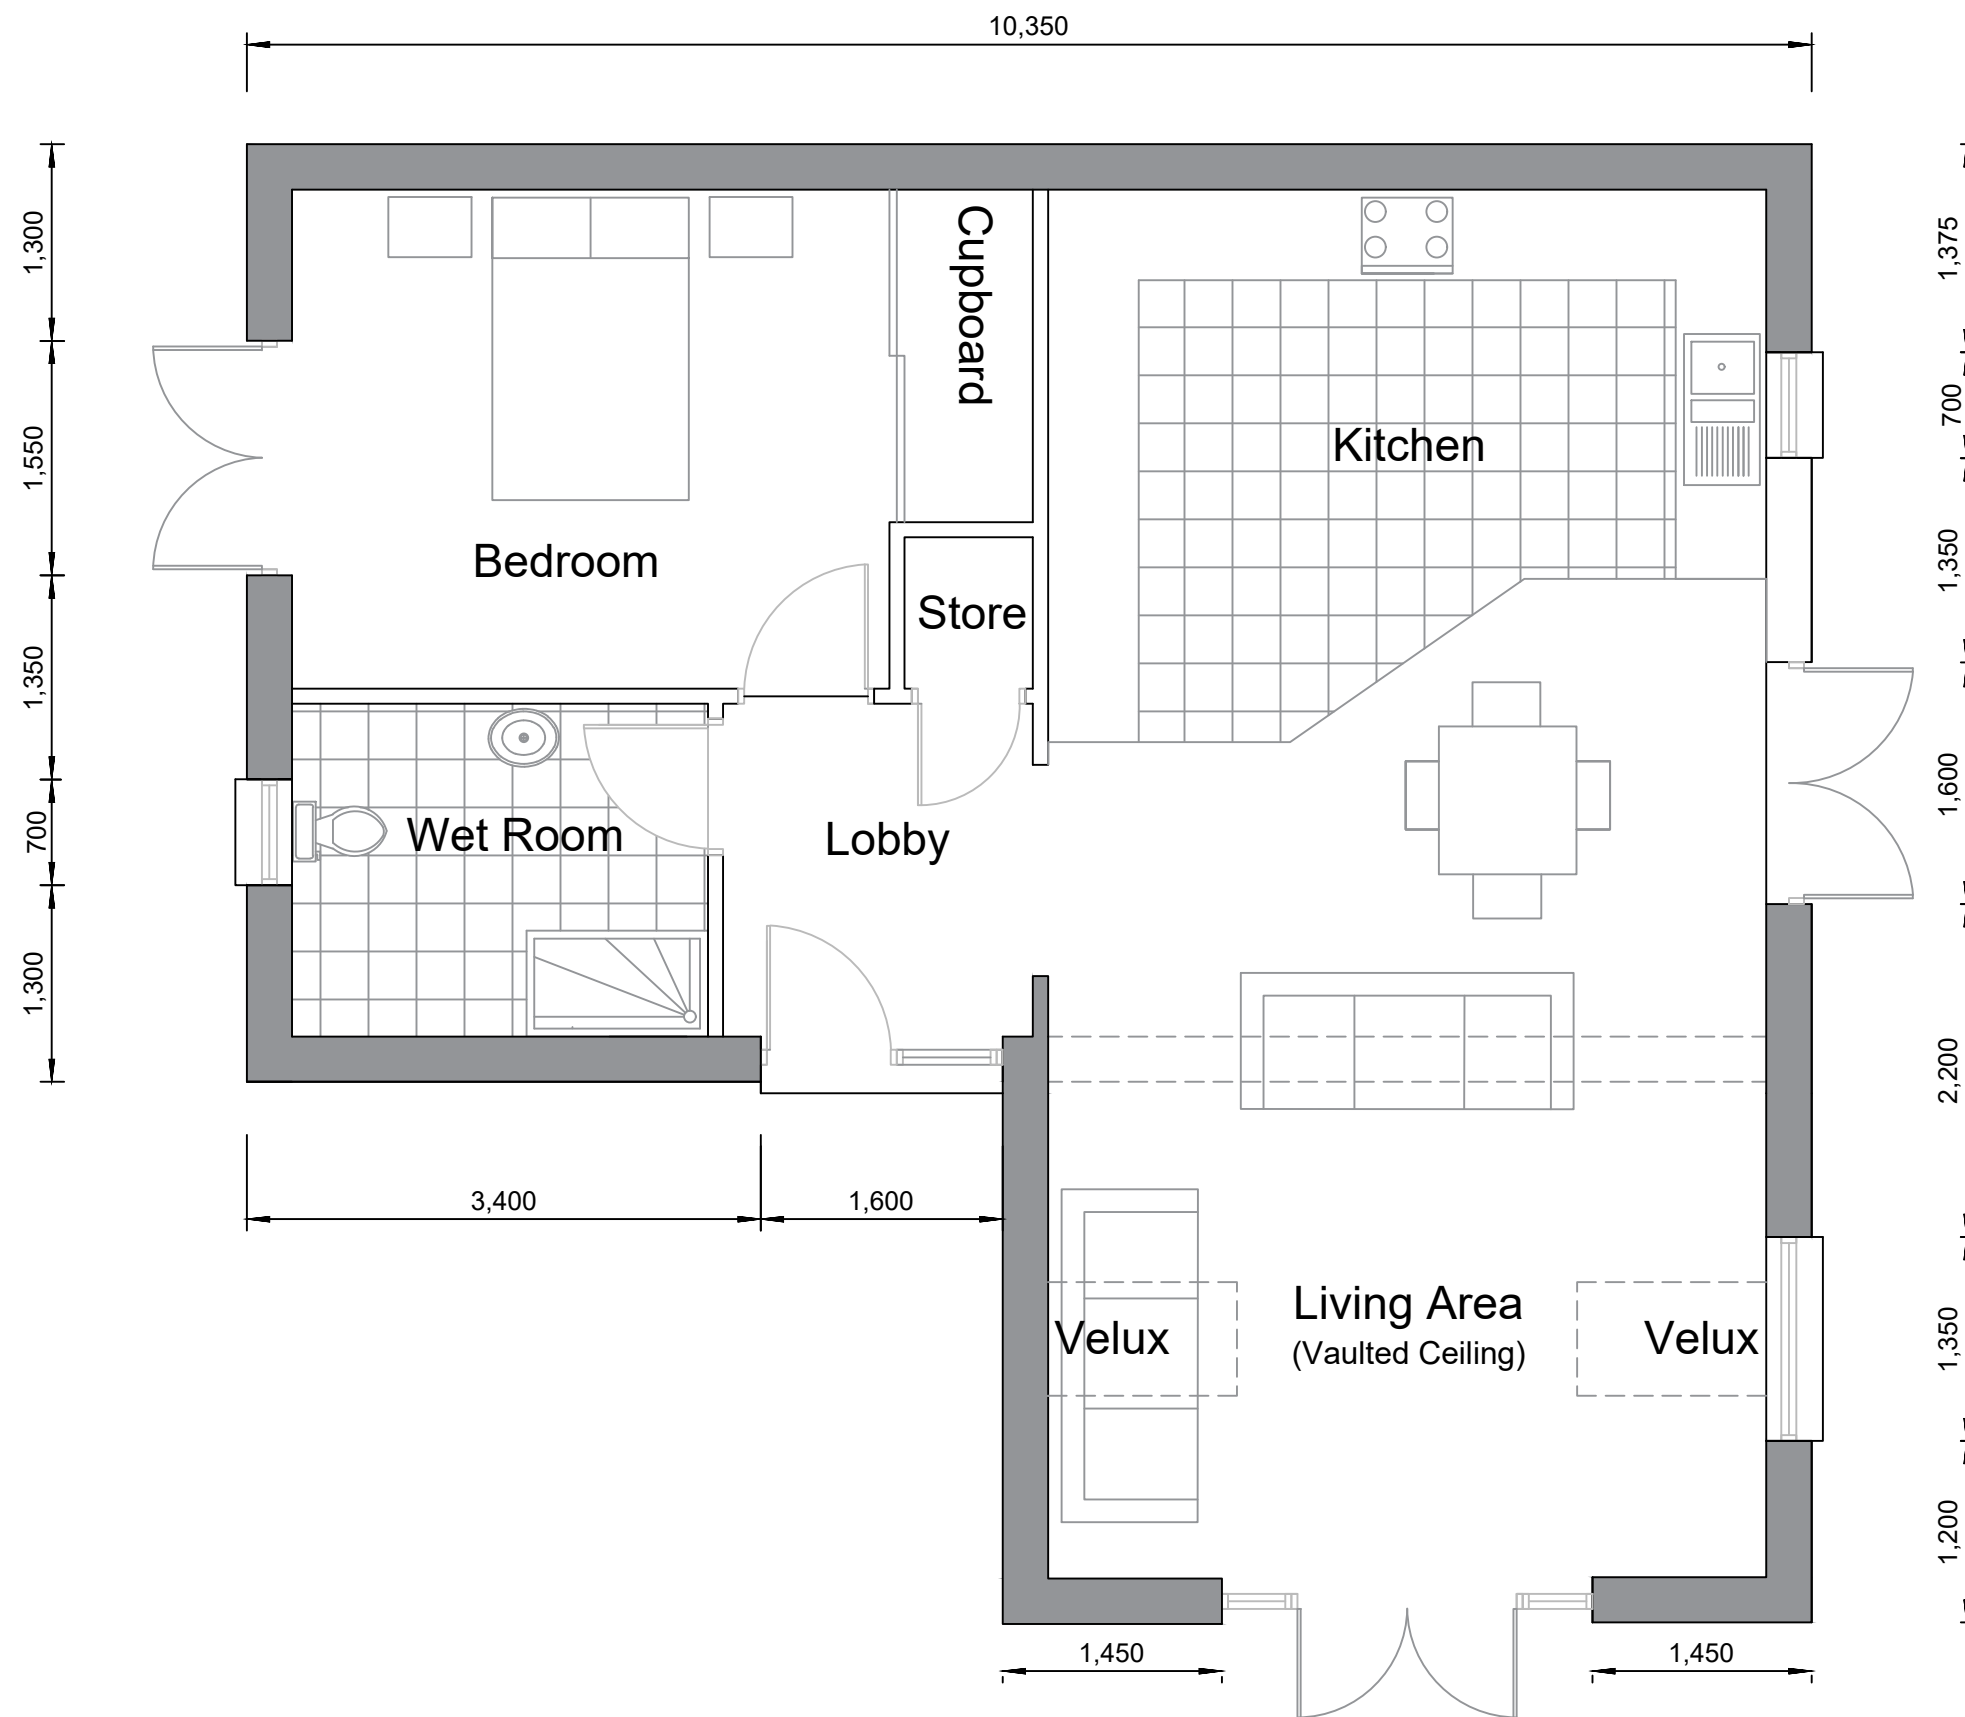

Proposed Ground Floor Plan
Scale 1:50

AMENDMENTS	REV REF	DETAILS	DATE	MADE BY	CHKD BY	Notes: 1. Dimensions are shown in millimeters unless otherwise shown. 2. Drawings are scaled @1:50 on A3 3. Existing services are to be marked and located prior to excavations 4. All works are to comply with current building regulations 5. All works to be in accordance with drg's 01-04 of job ref 2021/02. 6. Proposed Upvc Windows, doors, roofing and render to match the existing property.	Drawn by: Gareth Davies	Date 15.09.21	Project: Proposed New Resedential Annexe at Hyfrydle Camnant Road Banwen
							Client:	Scale As Shown	Title: Proposed Details (2)
							Job No. 2021/02	Original drawing A3	
							Drg No. 04	Rev	