






EXISTING FRONT ELEVATION

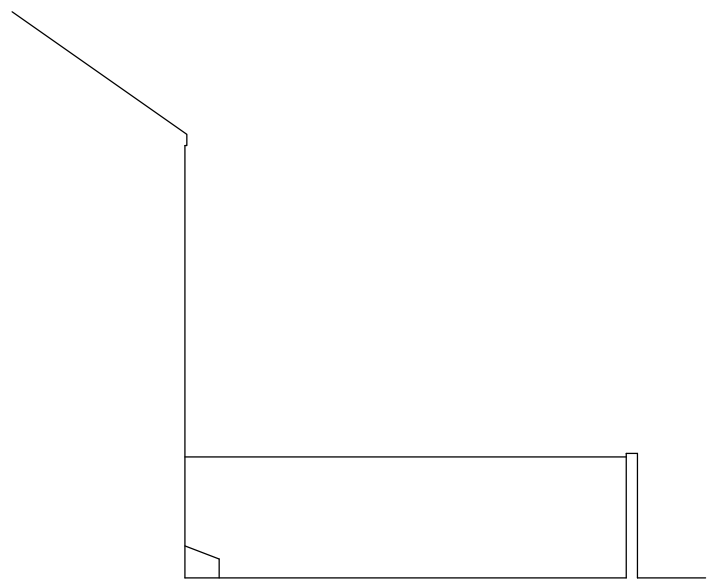


EXISTING SIDE ELEVATION (WEST)

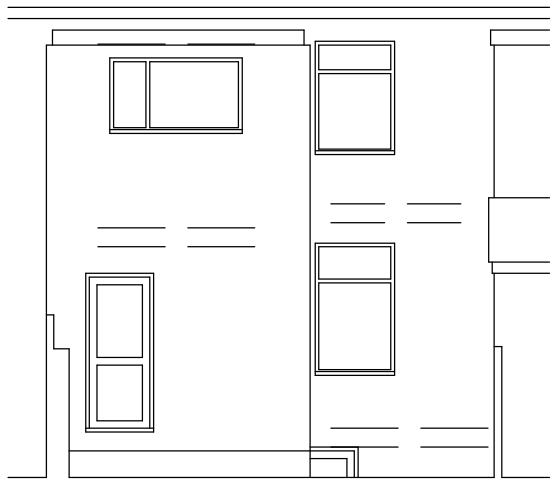


EXISTING REAR ELEVATION

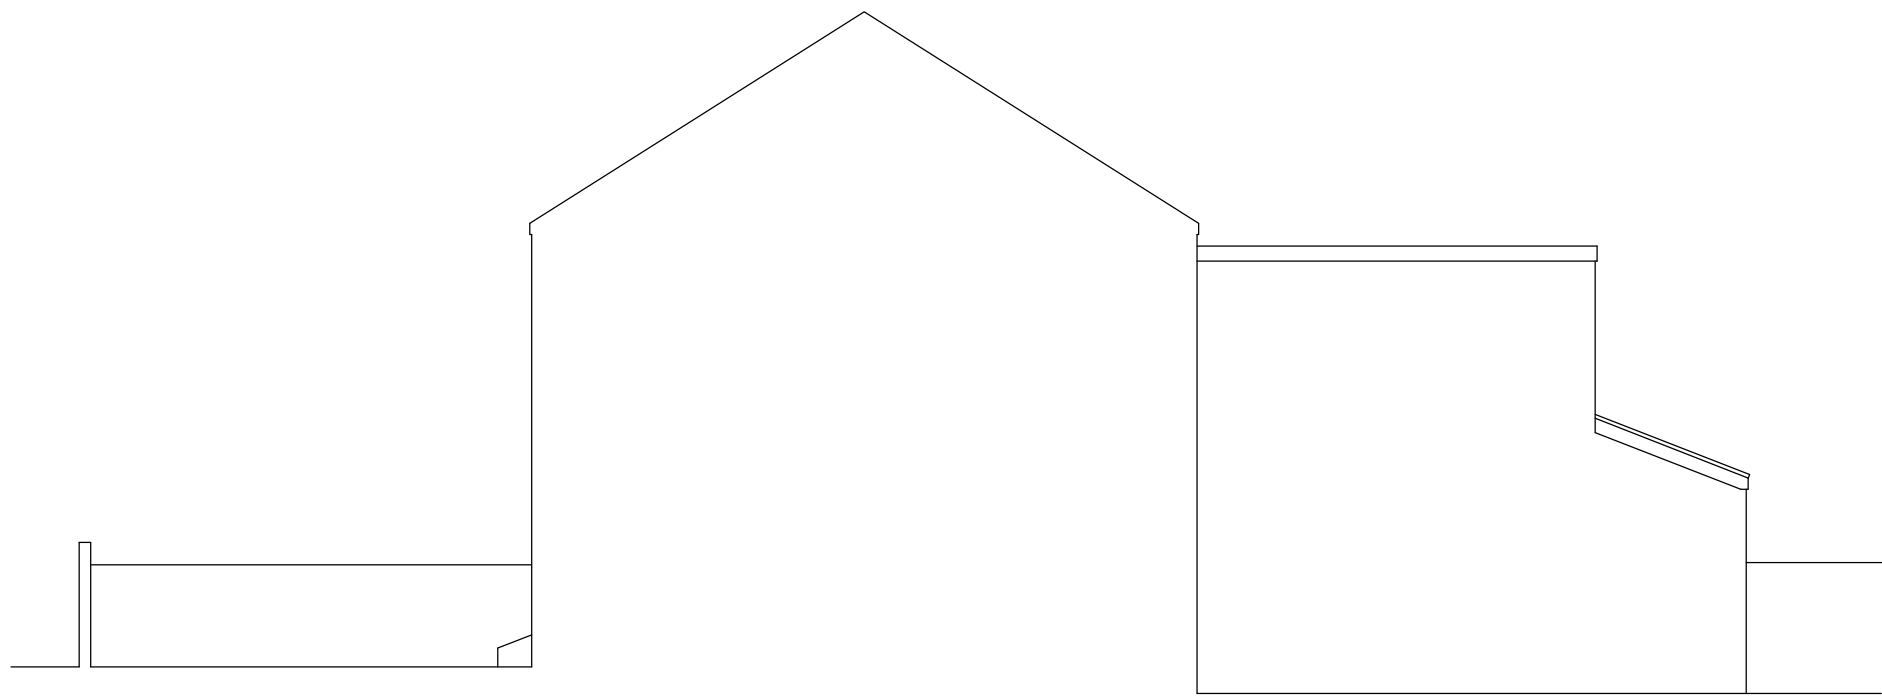


EXISTING SIDE ELEVATION (EAST)

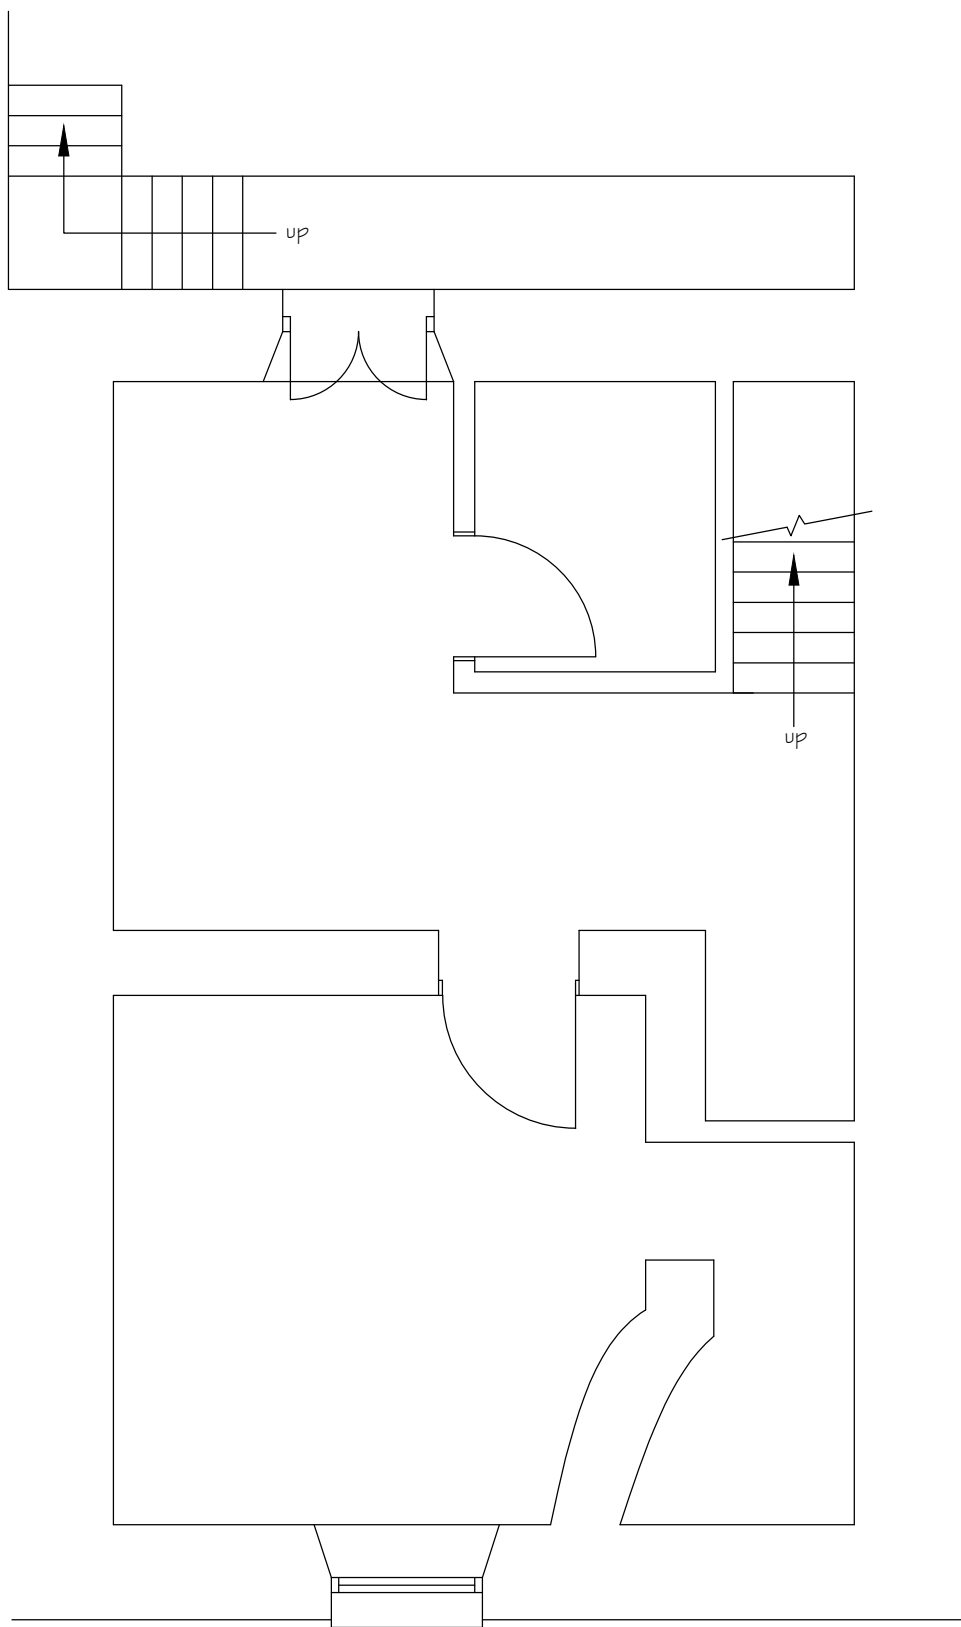


EXISTING BASEMENT PLAN

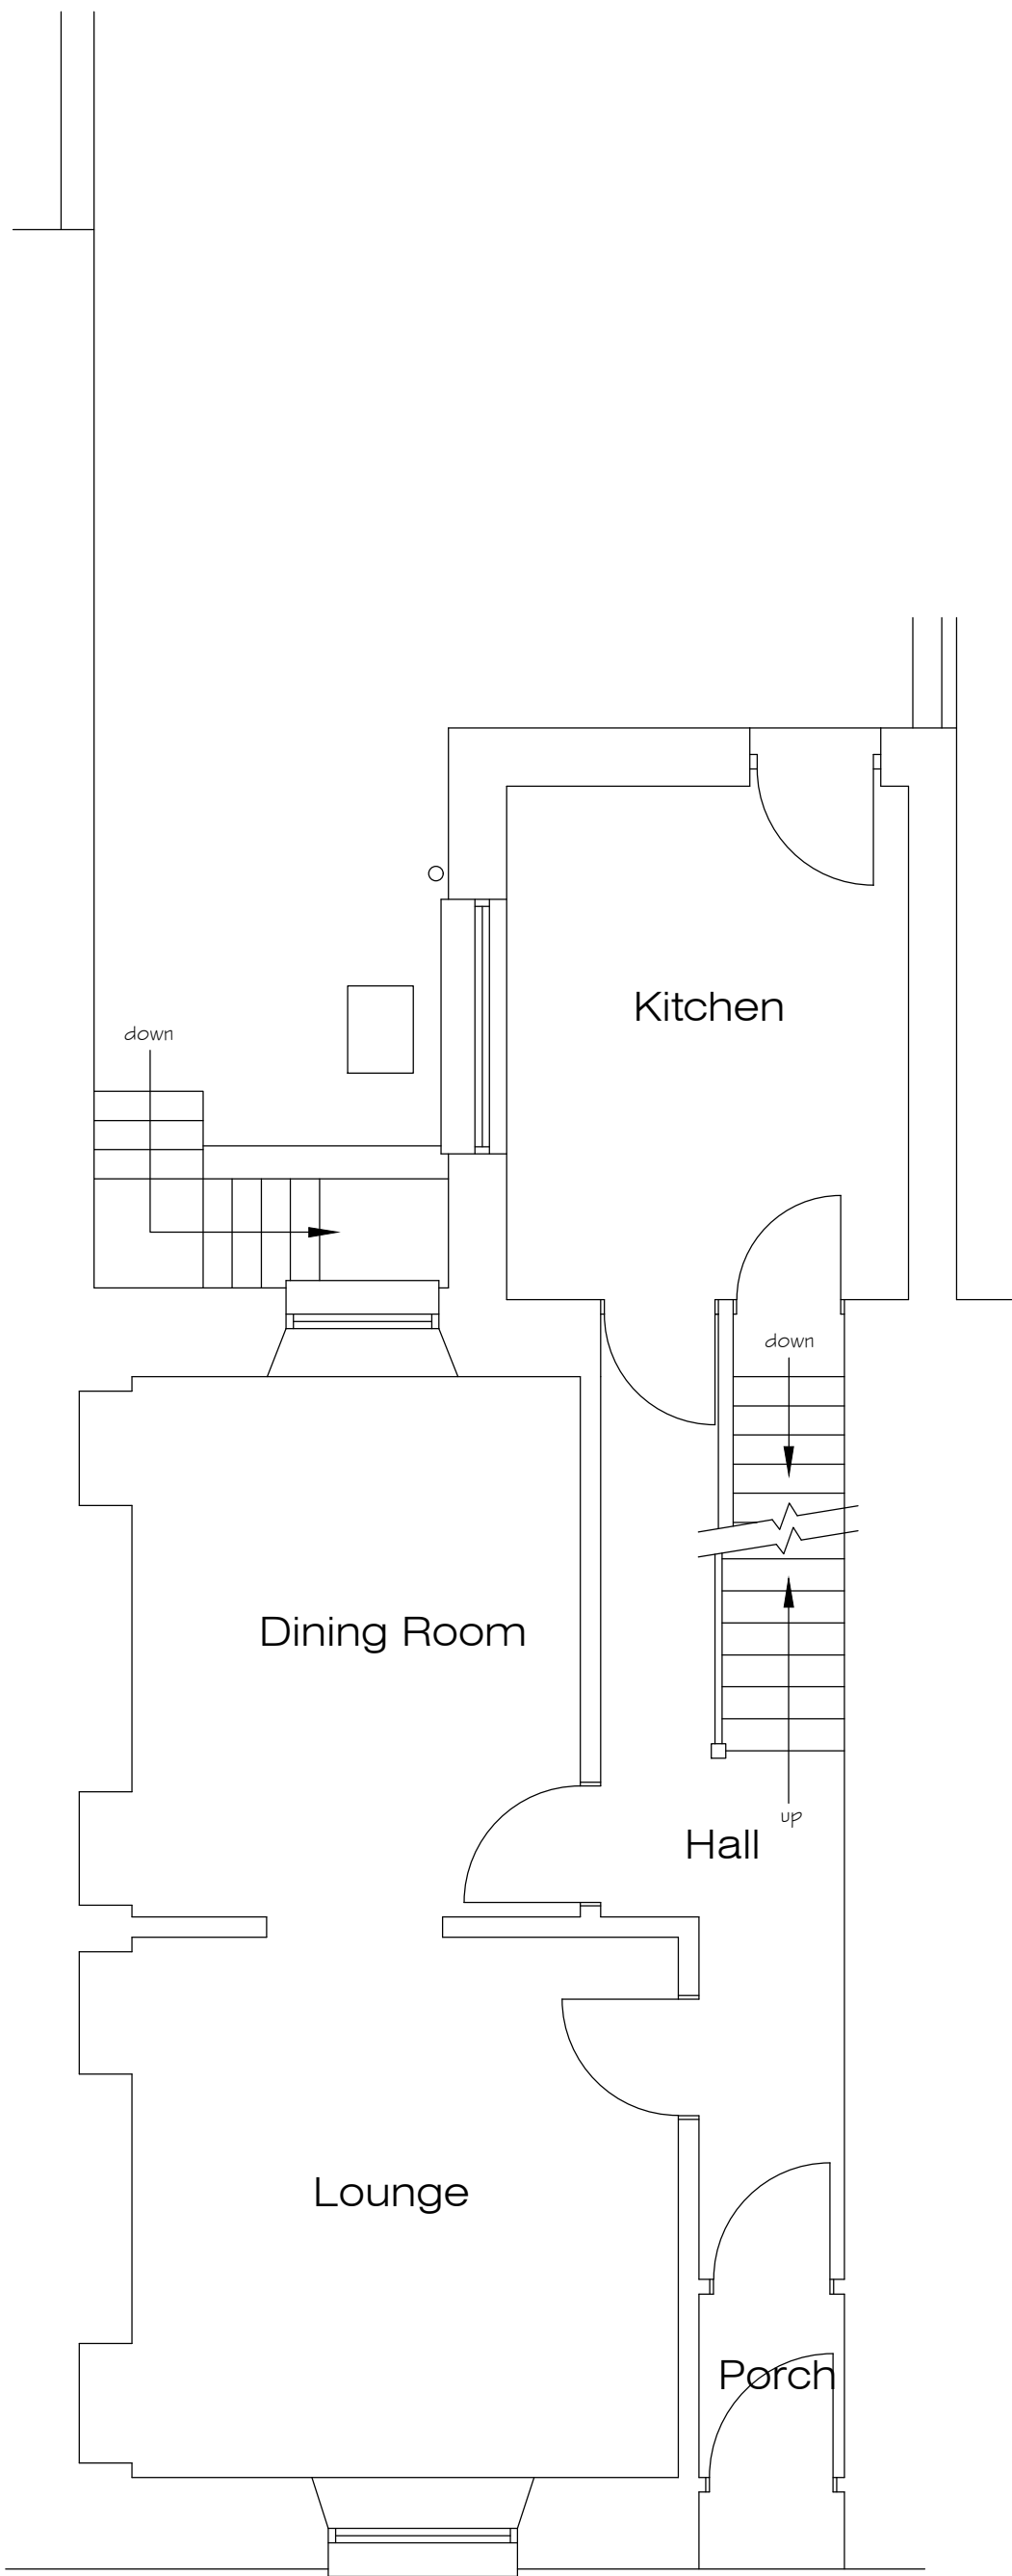

EXISTING GROUND FLOOR PLAN

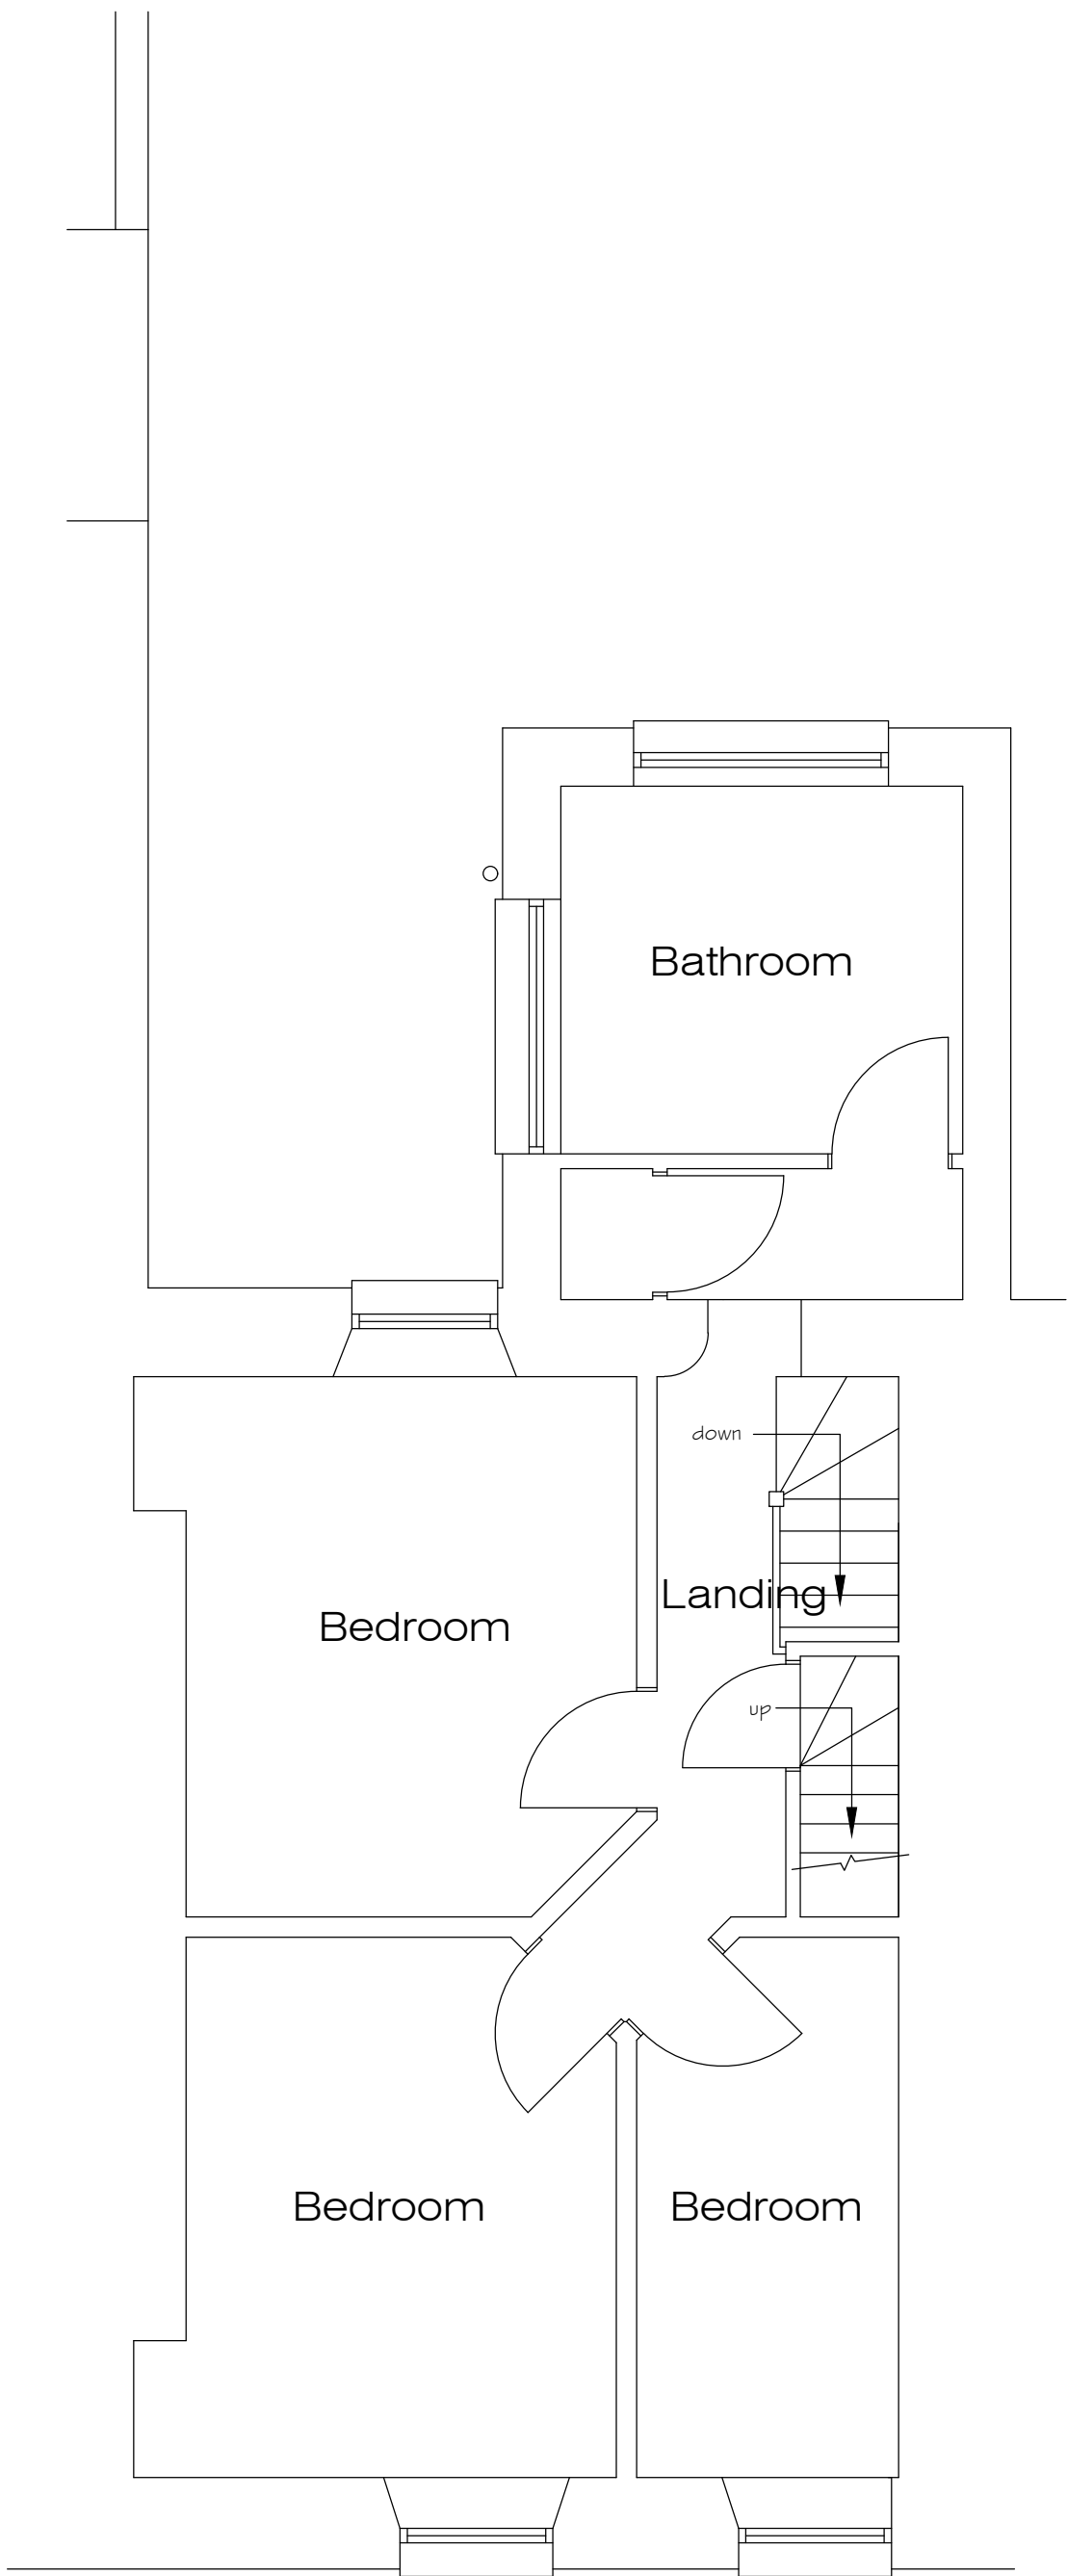

EXISTING FIRST FLOOR PLAN

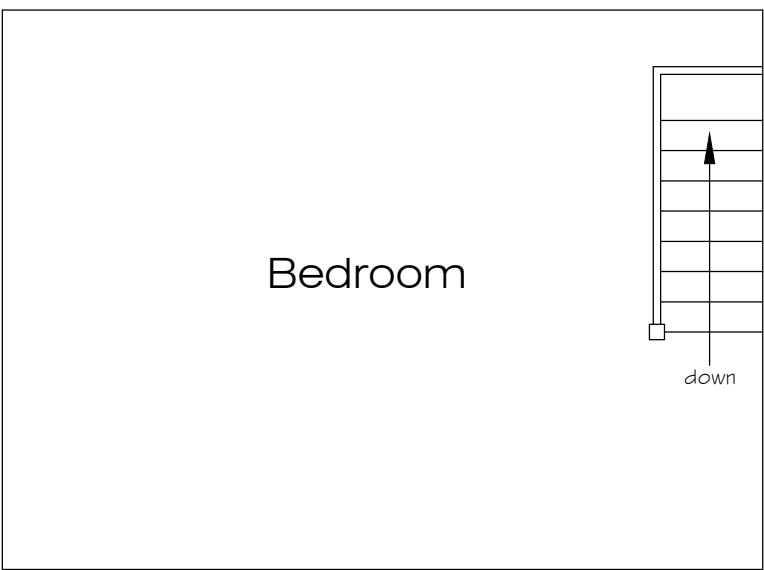

EXISTING ATTIC PLAN



Architectural Design & Services
M.C.I.A.T.
38 De La Beche Road, Sketty,
Swansea, SA2 9AR.
Mobile: 07818 067467
e-mail: crescent3000@aol.com

Project
Proposed Flat Conversion at
27 The Ropewalk, Neath.
SA11 1EW.

Description

SURVEY DRAWING

Scale
1/50 & 1/100 @ A1.

Drawn

Drawing No.

PC21/47/1A.

Date
June 2021.

Checked