


Superseded

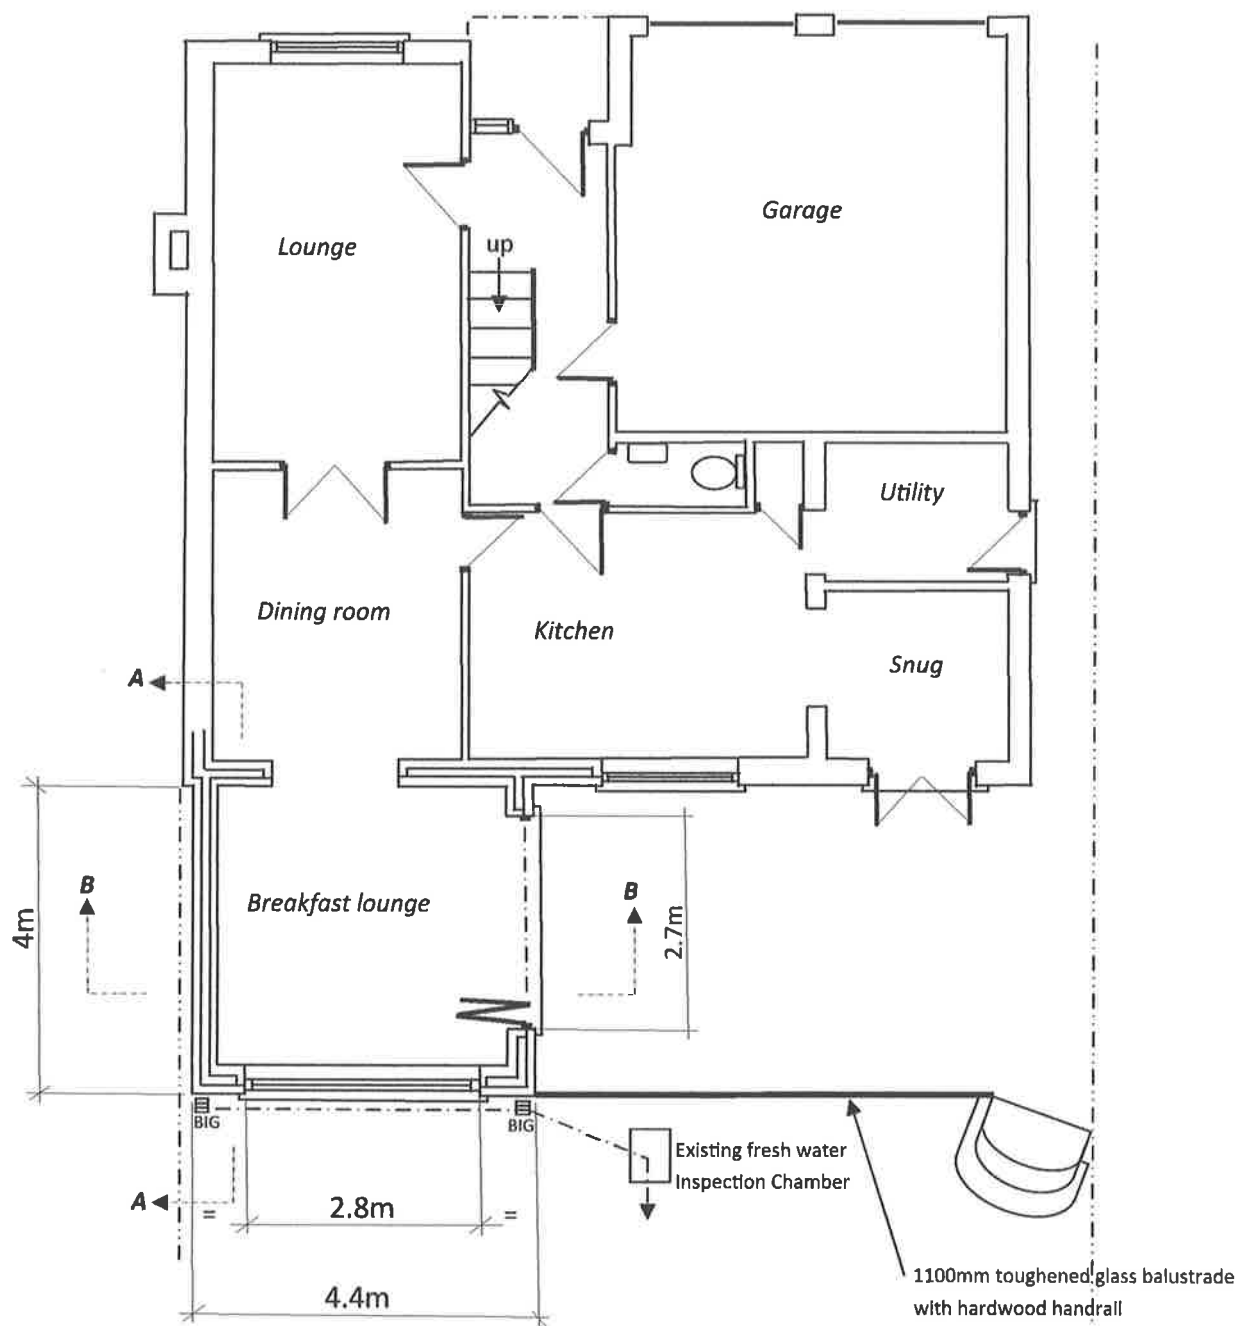

Proposed Ground Floor Plan

Rear single storey extension At 12 Llwyn Arian, Margam SA13 2UP	Scale 1 : 100
	Drawing No. 21/06/02