



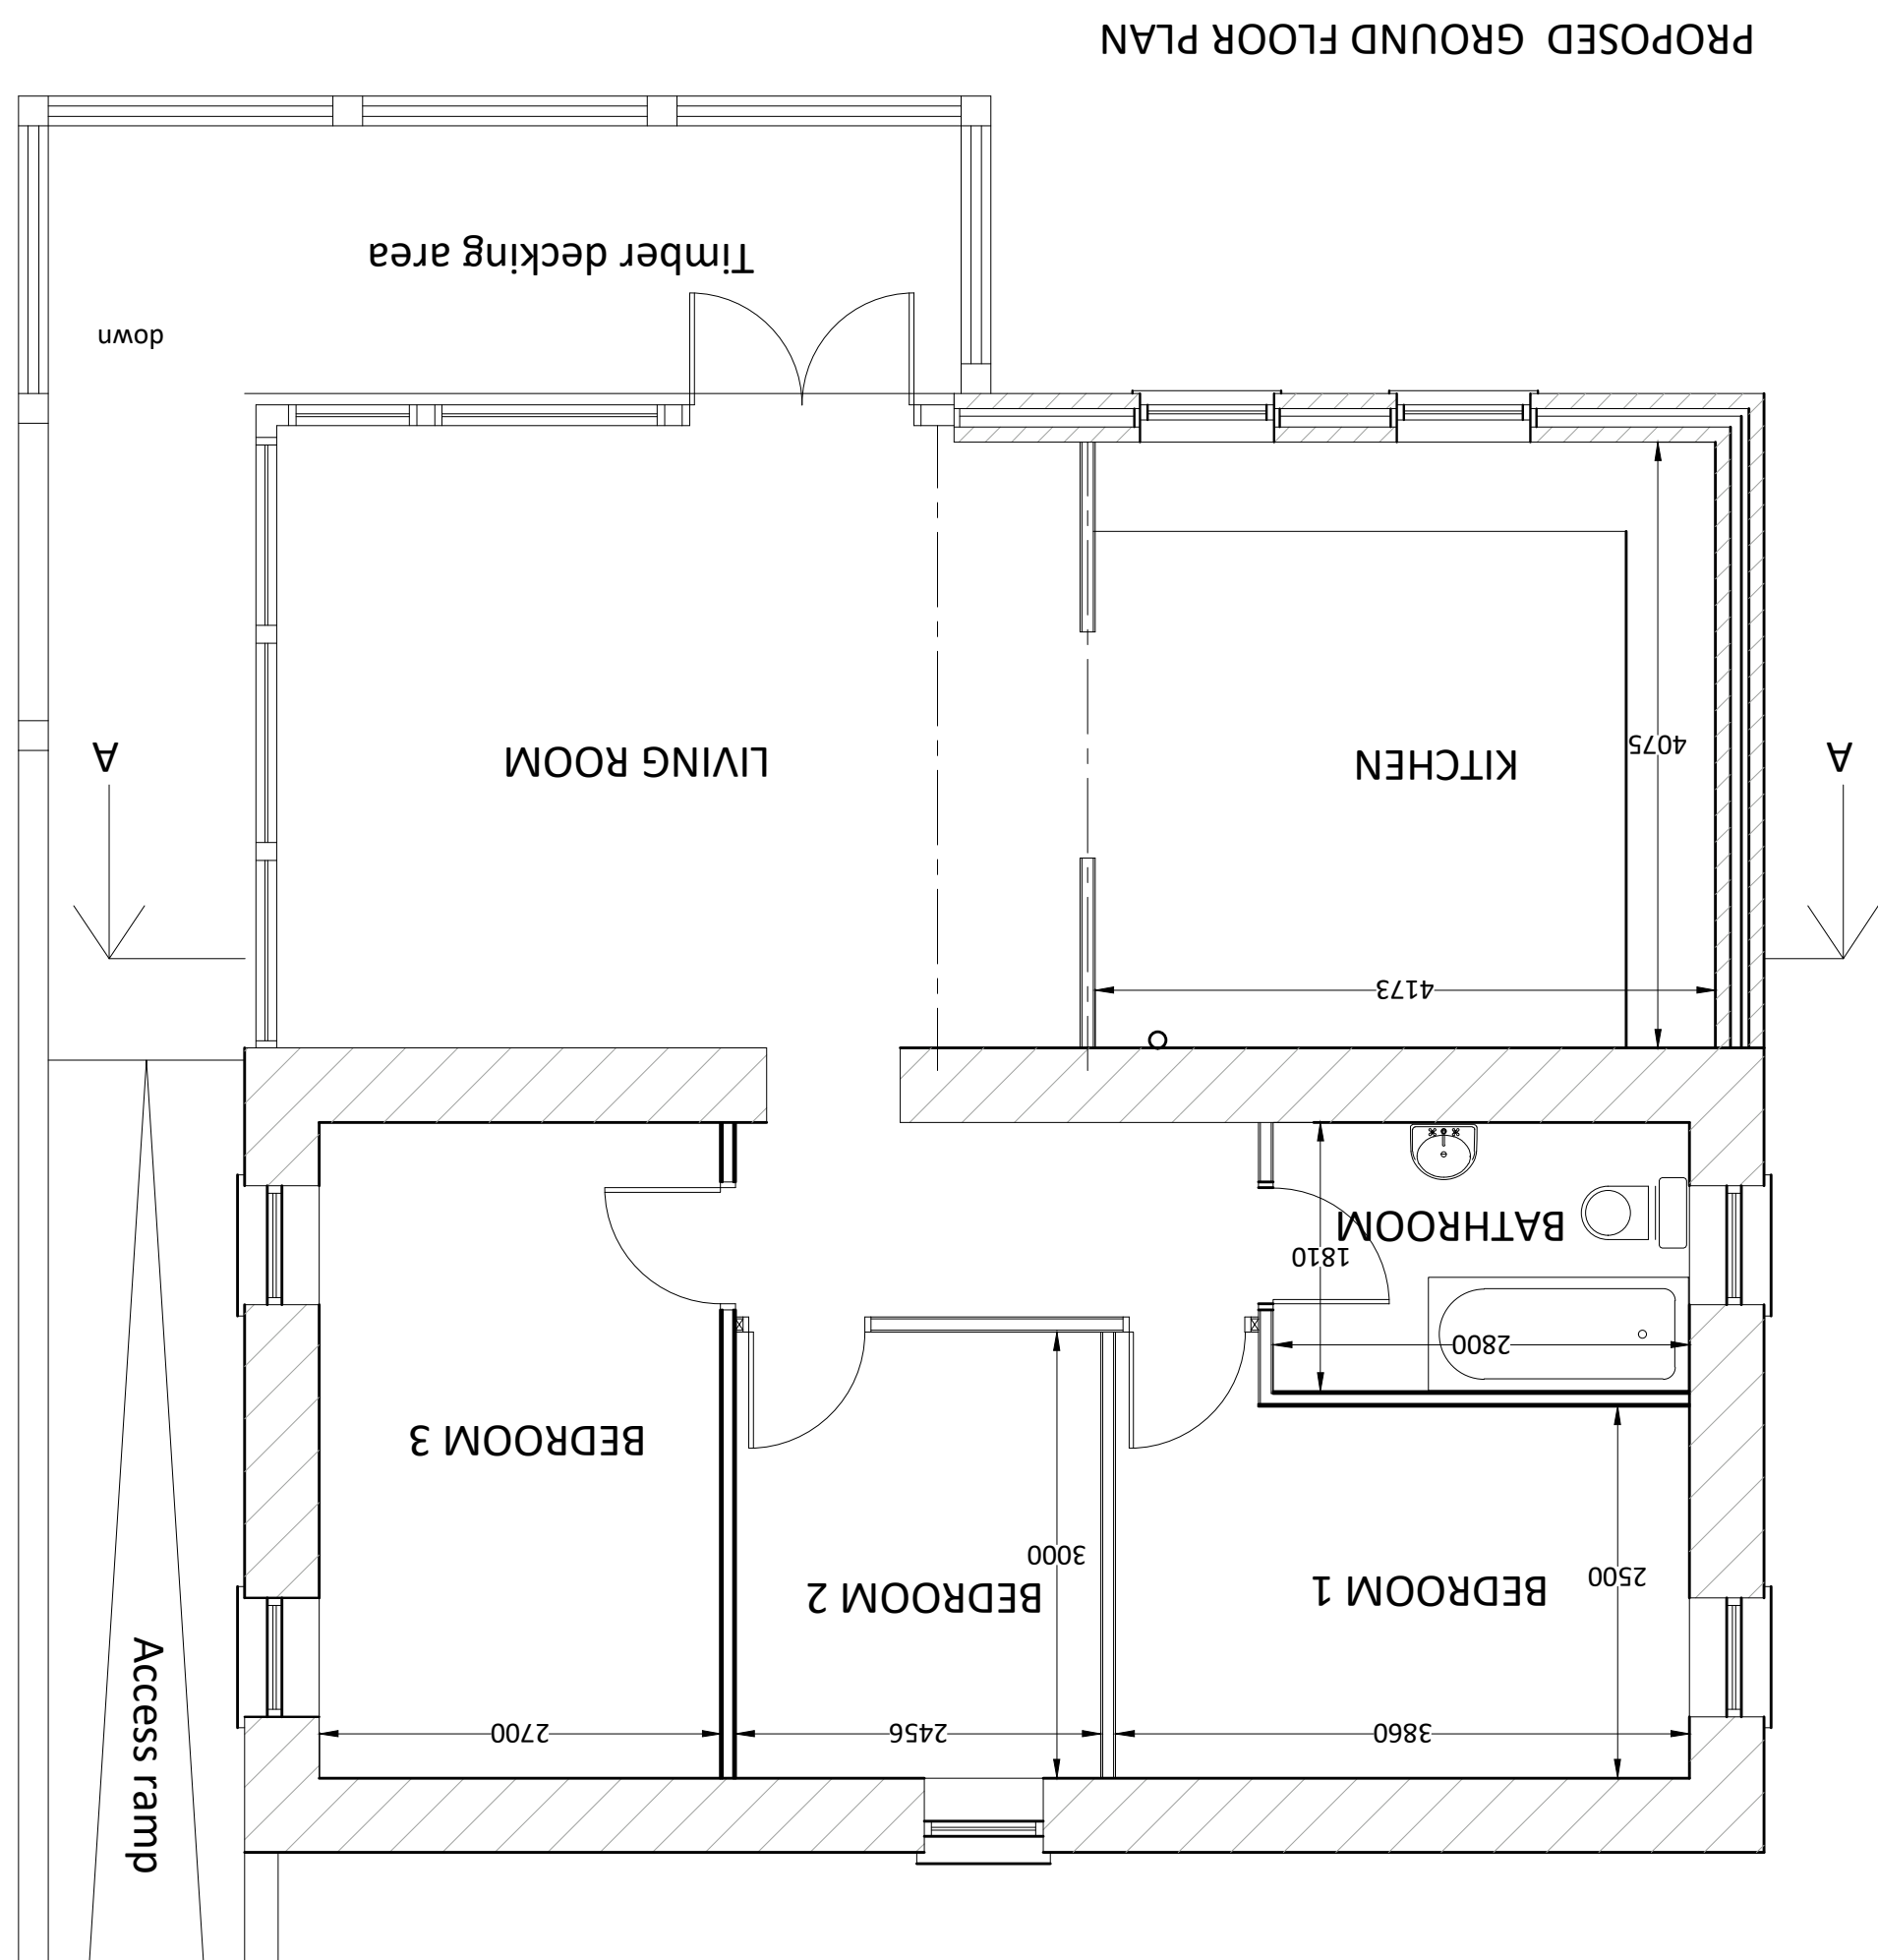

PROPOSED GROUND FLOOR PLAN

PROPOSED SITE
scale 1:100

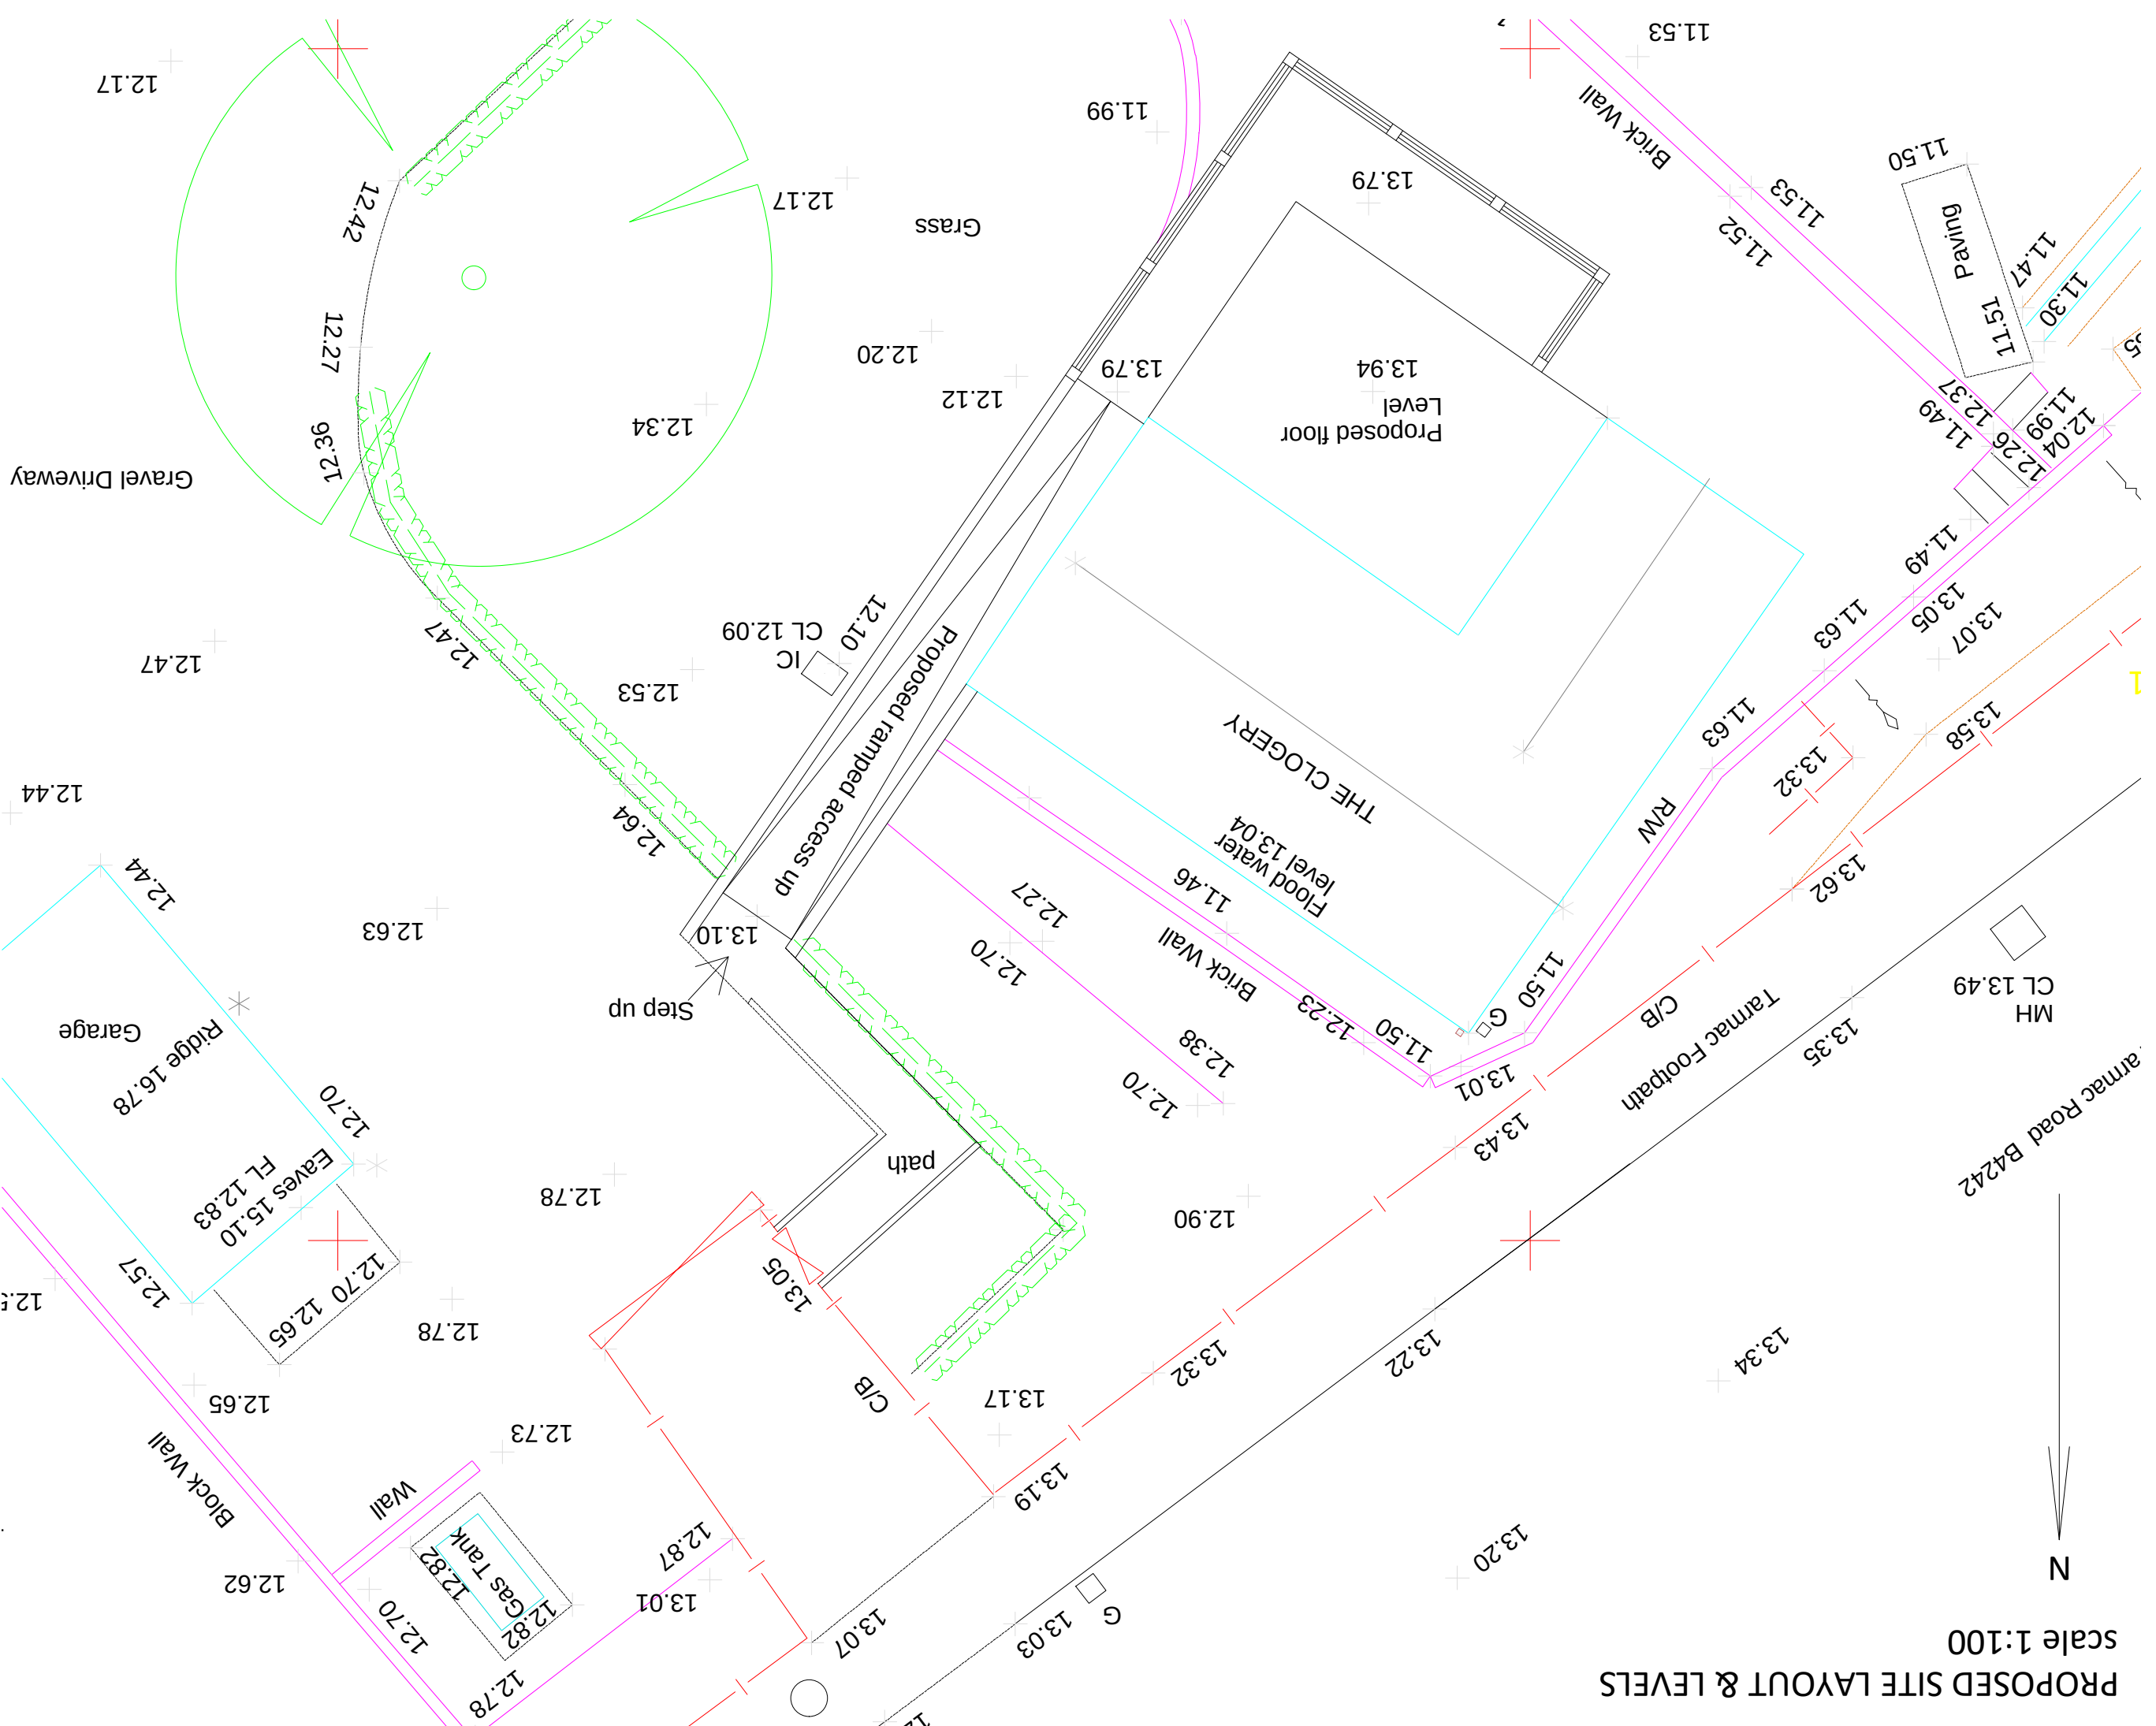

PROPOSED SITE LAYOUT & LEVELS
scale 1:100

H. D. WILLIAMS Ltd.		F.R.I.C.S.	
CHARTERED SURVEYORS TIRFESURYDD SIARTREDIG 123, Treialw Road, Tonypanddy, Mid Glam, CF40 2NP, Tel. (01443) 441078 Fax (01443) 434191 email: hddwilliams1@hotmail.co.uk		Client Mr. L. Wood "The Cloggyr" Ynsgolien, Aburdolais.	
Project Extension to Dwelling to create upper floor to tackle flooding issues.		Title Proposed Floor Plans	
Date September 2020		Job Ref. as noted at A1	
Revision		The mark of professionalism worldwide	
R.I.C.S.			