



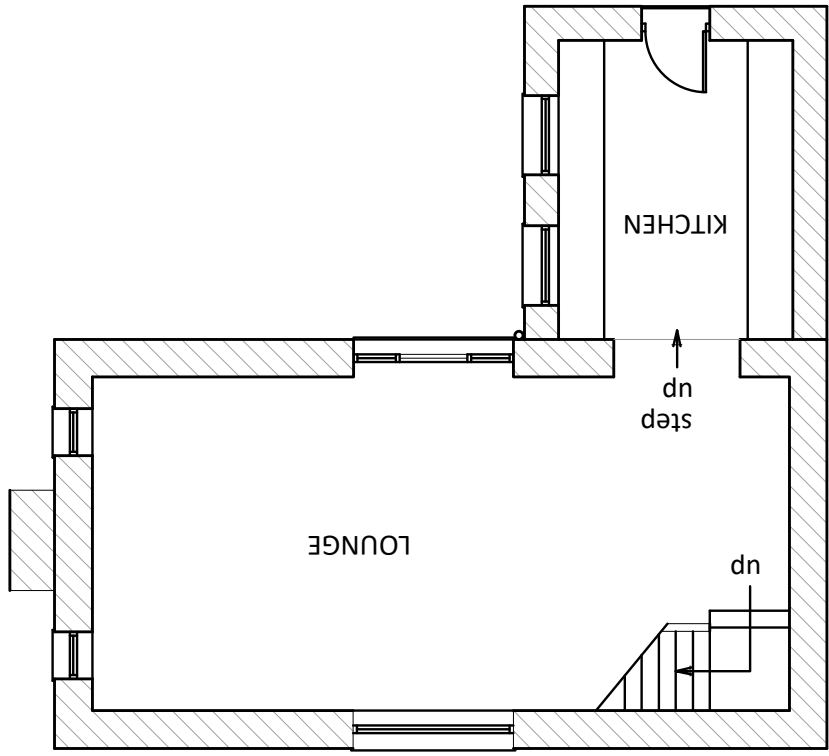

EXISTING GROUND FLOOR PLAN

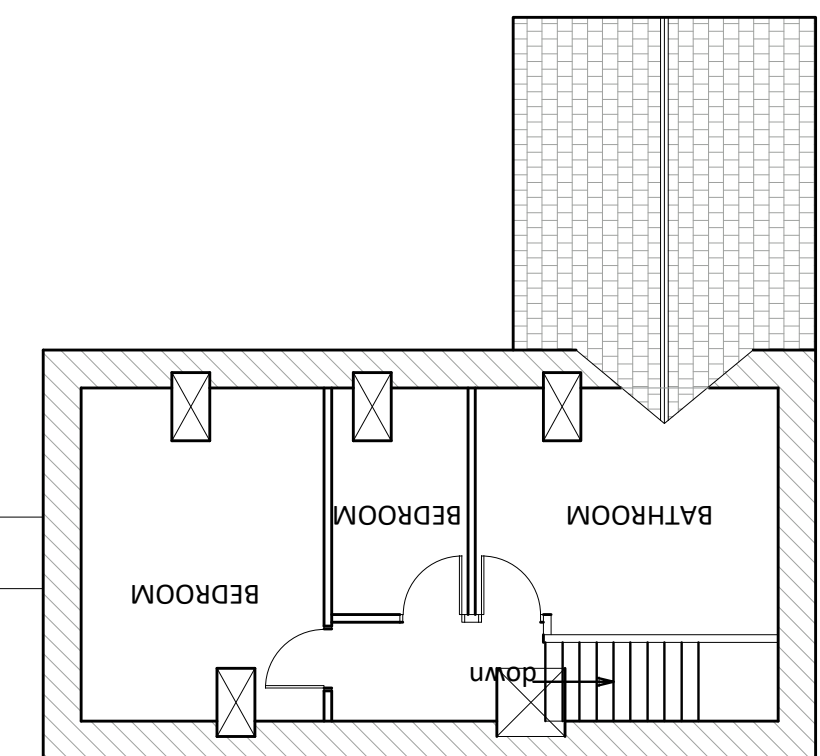

EXISTING FIRST FLOOR PLAN

		the mark of professionalism worldwide	
Drawing Number HDW/PA/1W.01		Job Ref.	
Date May, 2020		Scale as noted at A1	
Title Existing Site plan, Block Plan and Floor Plans			
Project Extension to dwelling to create upper floor to tackle flooding issues.			
Client Mr. L. Wood 'The Cloggers' 'Tnyngollen, Aburdulais.			
email: hdwilliams1@hotmail.co.uk Tel. (01443) 441078 Fax (01443) 434191 Mid Glam, CF40 2NP,			
CHARTERED SURVEYORS THREESURVED STARTREDIG 123, Trealaw Road, Tonyandry, Mid Glam, CF40 2NP,			
F.R.I.C.S.			
H. D. WILLIAMS Ltd.			
Version 0001		Revision	