


PROPOSED FIRST FLOOR PLAN

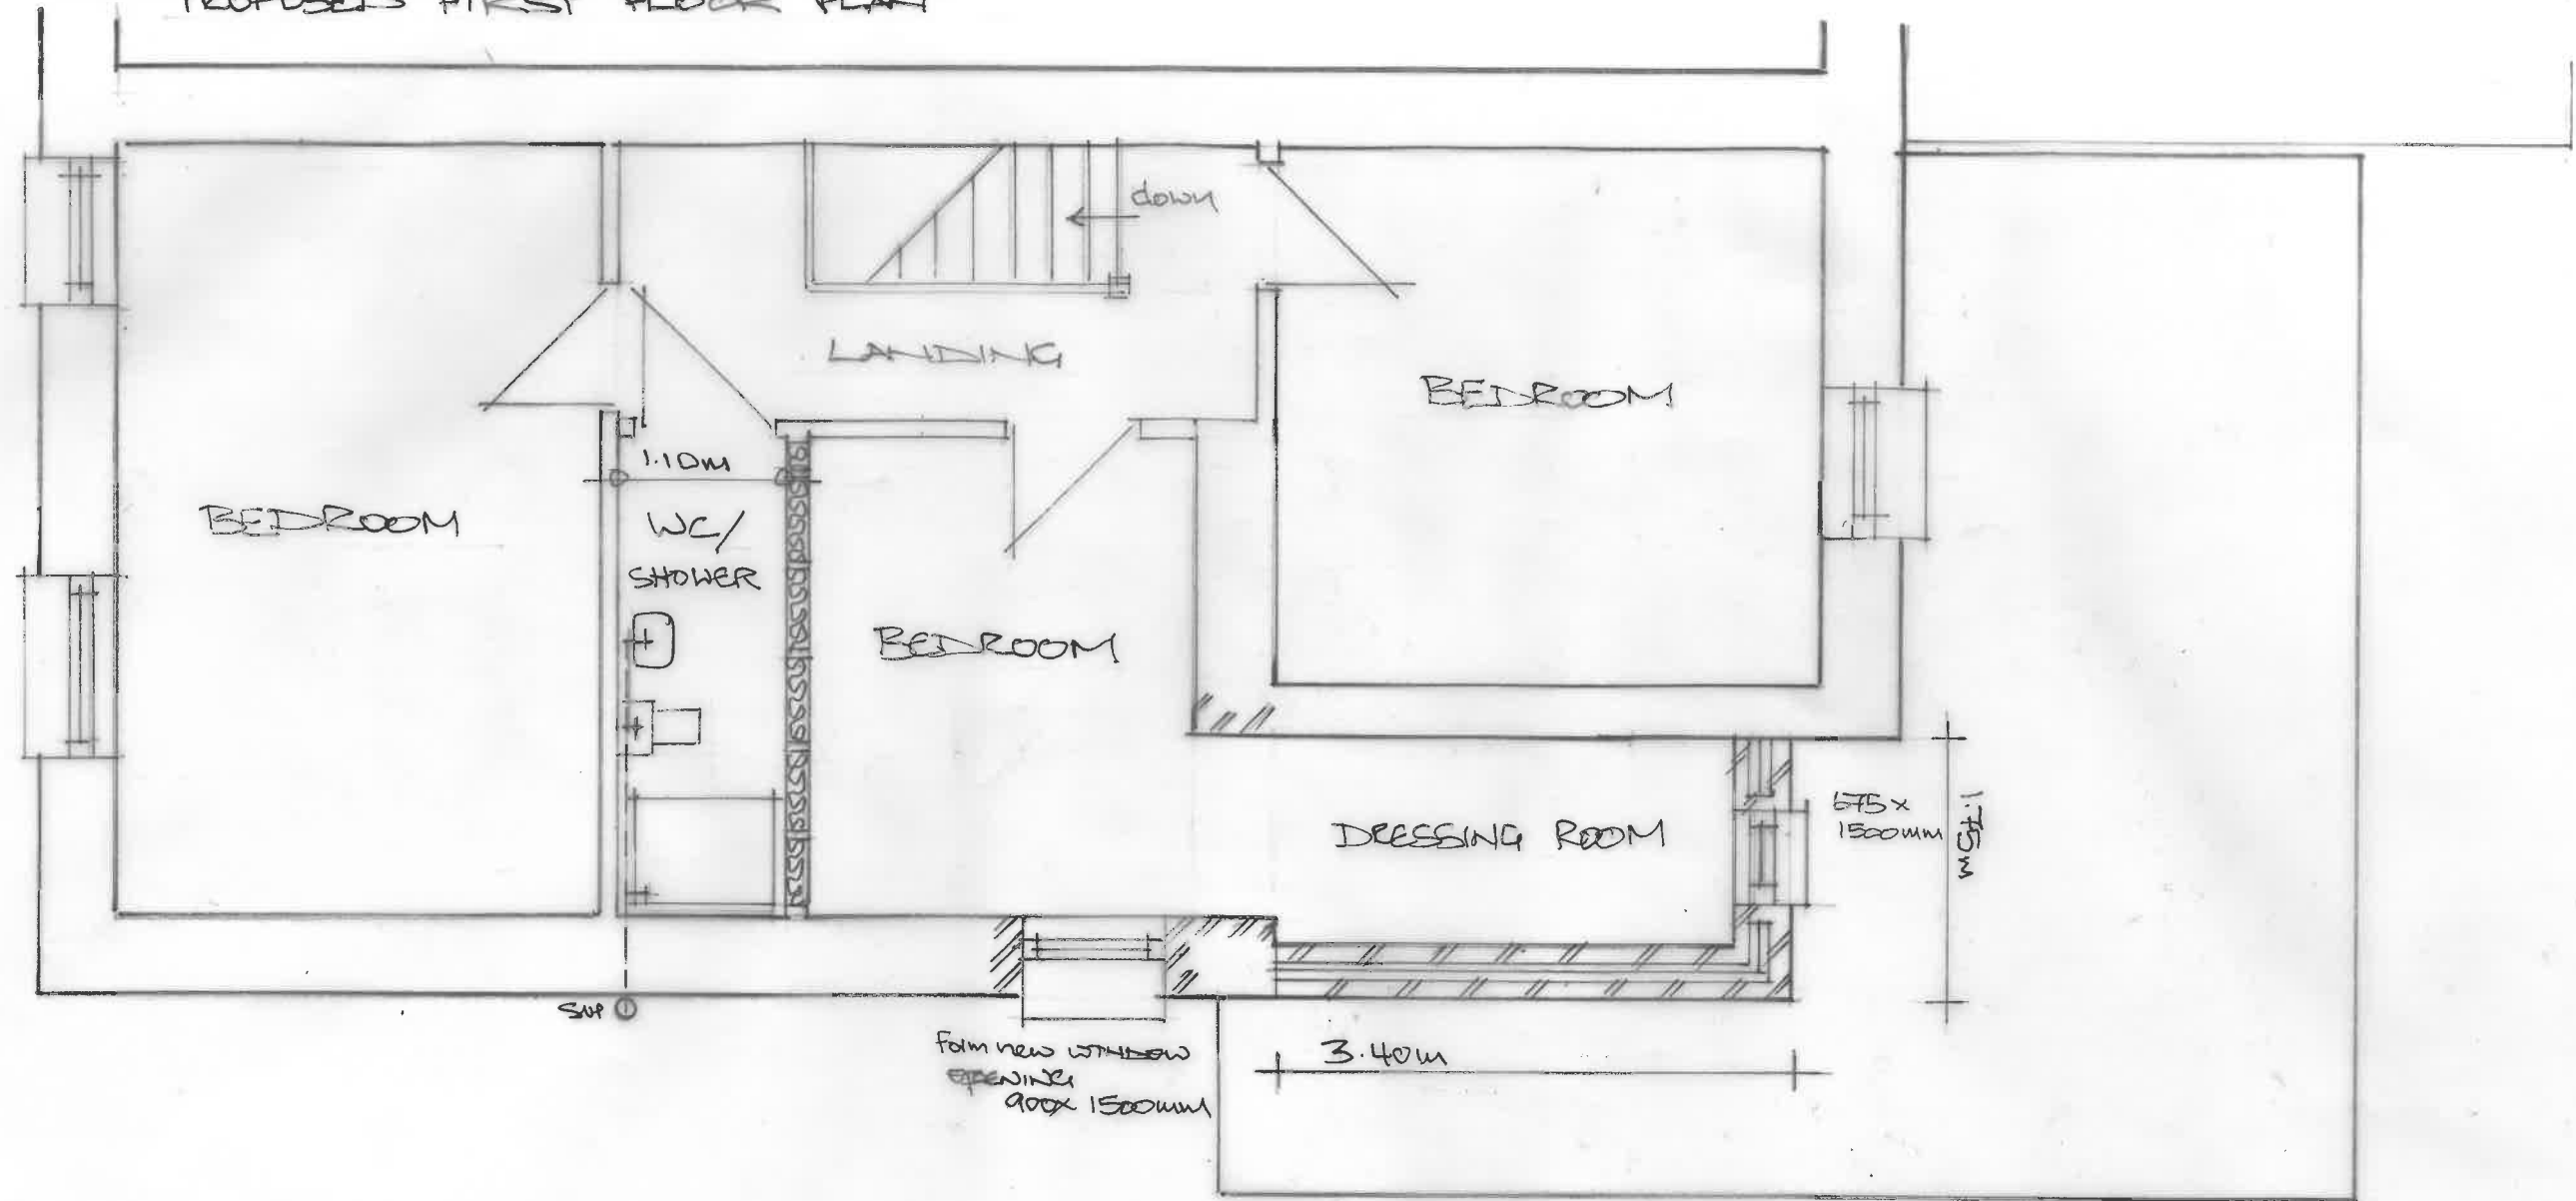

PROPOSED SIDE ELEVATION

PROPOSED REAR ELEVATION



Name	A. Havard		
Address	10 Pale Road Skewen Swansea SA10 6BW		
Project	Proposed Single storey Rear and Side Extensions and Associated Works		
Scale	1:50 1:100	Drawing No.	AH/ 21/ 03