




EXISTING GROUND FLOOR

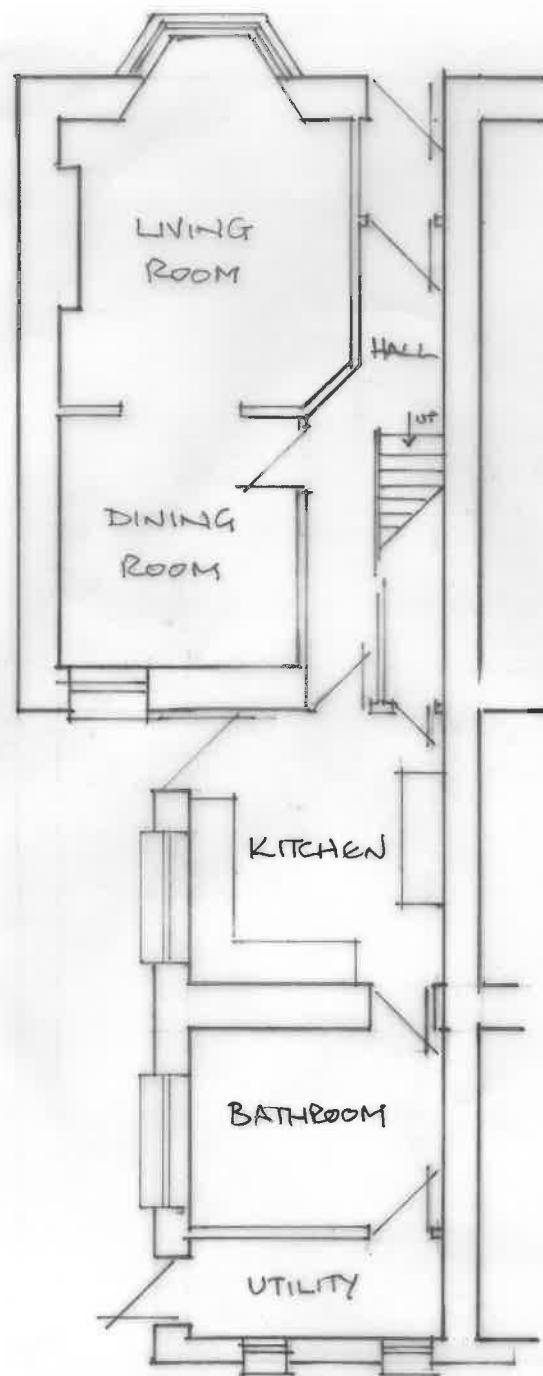


EXISTING SIDE ELEVATION

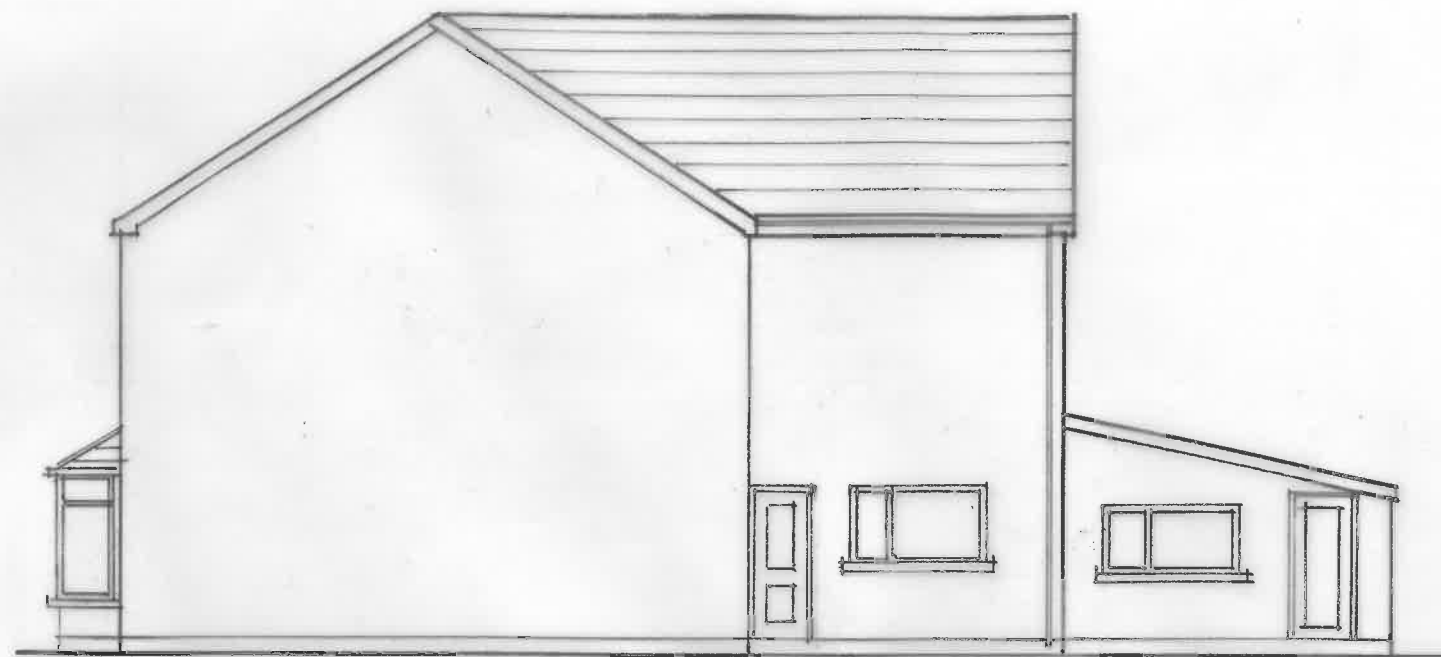


EXISTING FIRST FLOOR

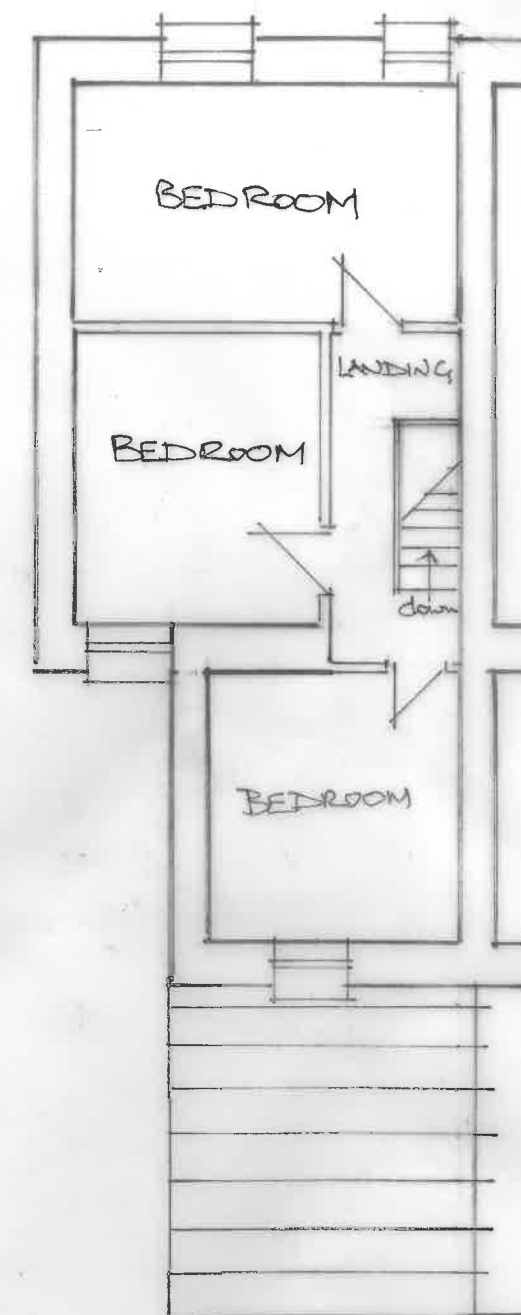


EXISTING REAR ELEVATION

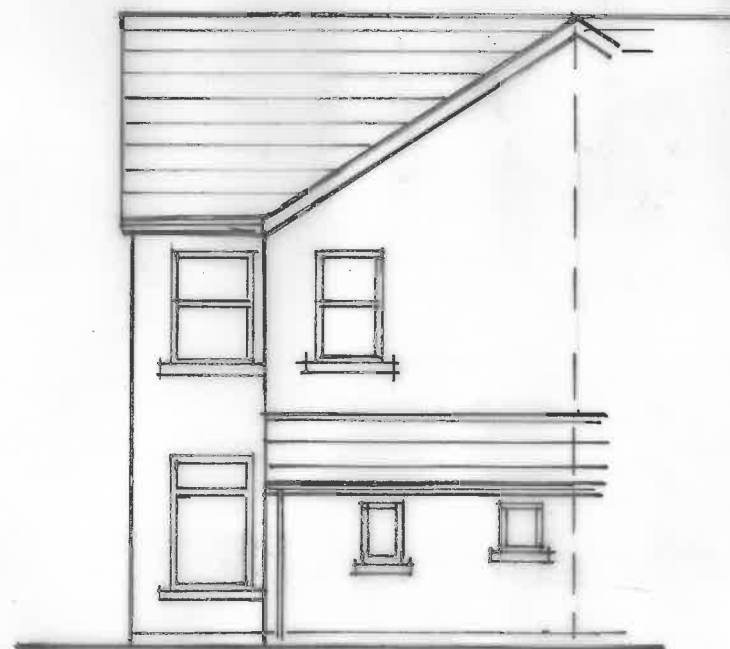

EXISTING FRONT ELEVATION

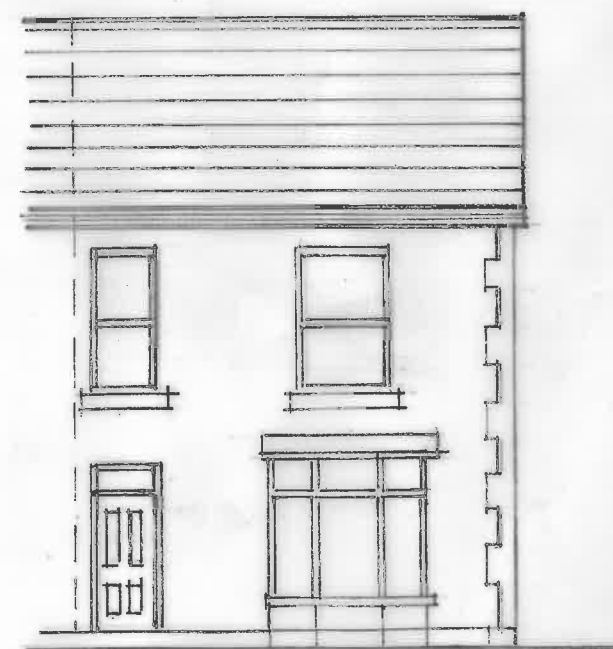

NORTH EAST ELEVATION

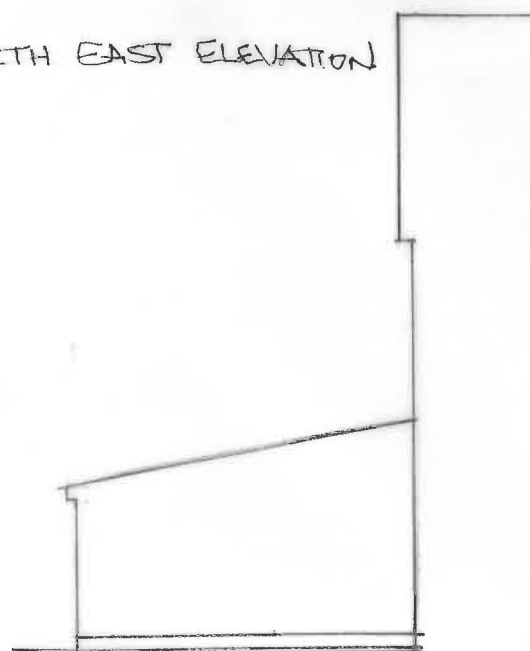

Rev. A	Existing Front and NE elevation added		
Name	A. Havard		
Address	10 Pale Road Skewen Swansea SA10 6BW		
Project	Proposed Single storey Rear and Side Extensions and Associated Works		
Scale	1:100	Drawing No.	AH/ 21/ 01A