






Front Elevation

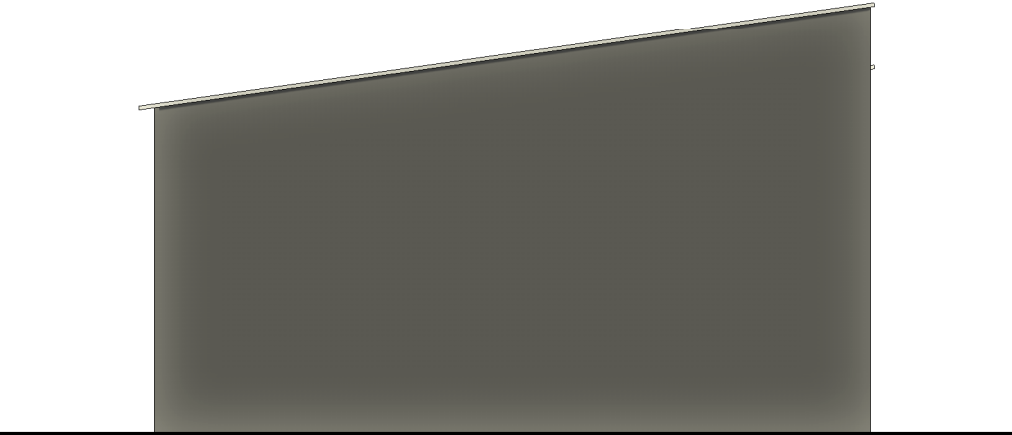

Side Elevation

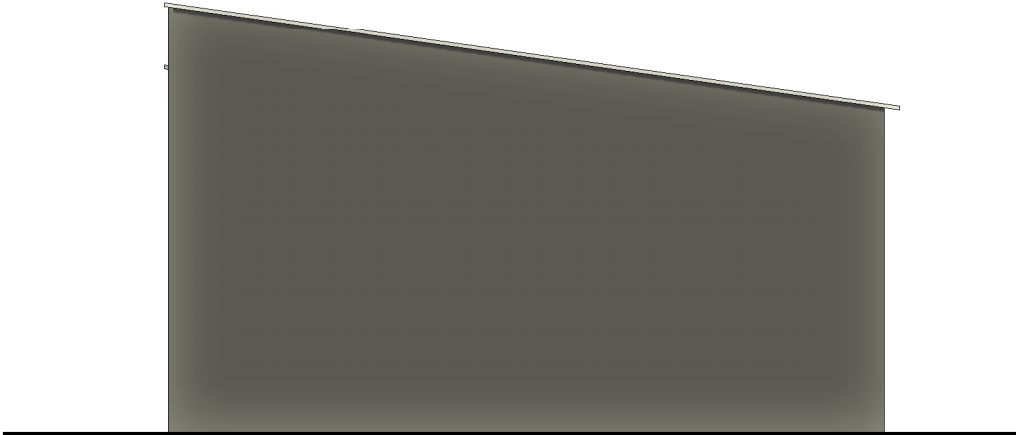

Side Elevation

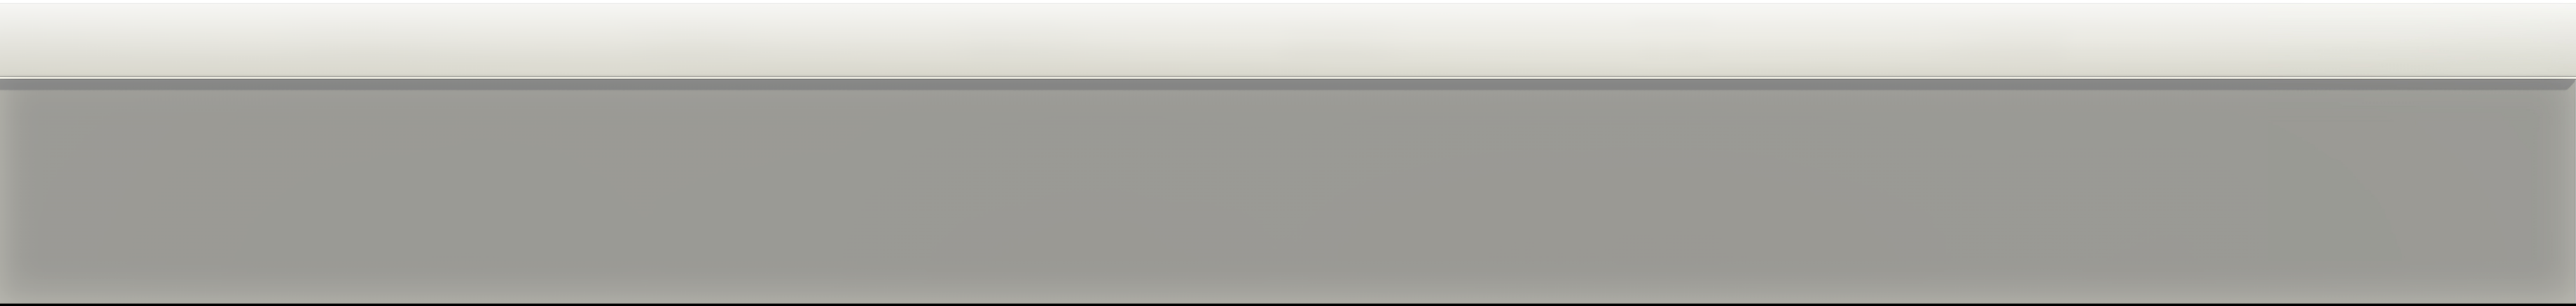

Rear Elevation

darkin
architects

drawing on
experience

www.darkinarchitects.com

CARDIFF02922 744 005
LLANELLI01554 778 730
NEATH01639 505 566

info@darkinarchitects.com

RIBA

Chartered Practice

THIS DRAWING IS THE COPYRIGHT OF DARKIN ARCHITECTS AND MAY NOT BE COPIED, ALTERED OR REPRODUCED IN ANY FORM OR PASSED TO A THIRD PARTY WITHOUT THEIR CONSENT. DIMENSIONS MUST BE CHECKED AND VERIFIED ON SITE AND ANY DISCREPANCIES SHOULD BE REPORTED TO THE ARCHITECT. THIS DRAWING MUST NOT BE SCALED AND SHOULD BE READ IN CONJUNCTION WITH ALL OTHER CONSULTANT'S DRAWINGS. IF IN DOUBT ASK FOR CONFIRMATION.

NOTES

Rev	Description	By	Date

CLIENT:

Absolute Scaffolding

PROJECT

Industrial Units

PROJECT ADDRESS

Land to south of Neath Road B4242
SA11 4DL

DRAWING TITLE

Temporary Structure- Elevations

DRAWN BY	CHECKED BY	© Copyright
SJC	DLD	Darkin Architects 2021
PROJECT REF	SCALE	PAPER SIZE
NC074	1 : 100	A2
DRAWING	REVISION	DATE
305		09/09/21